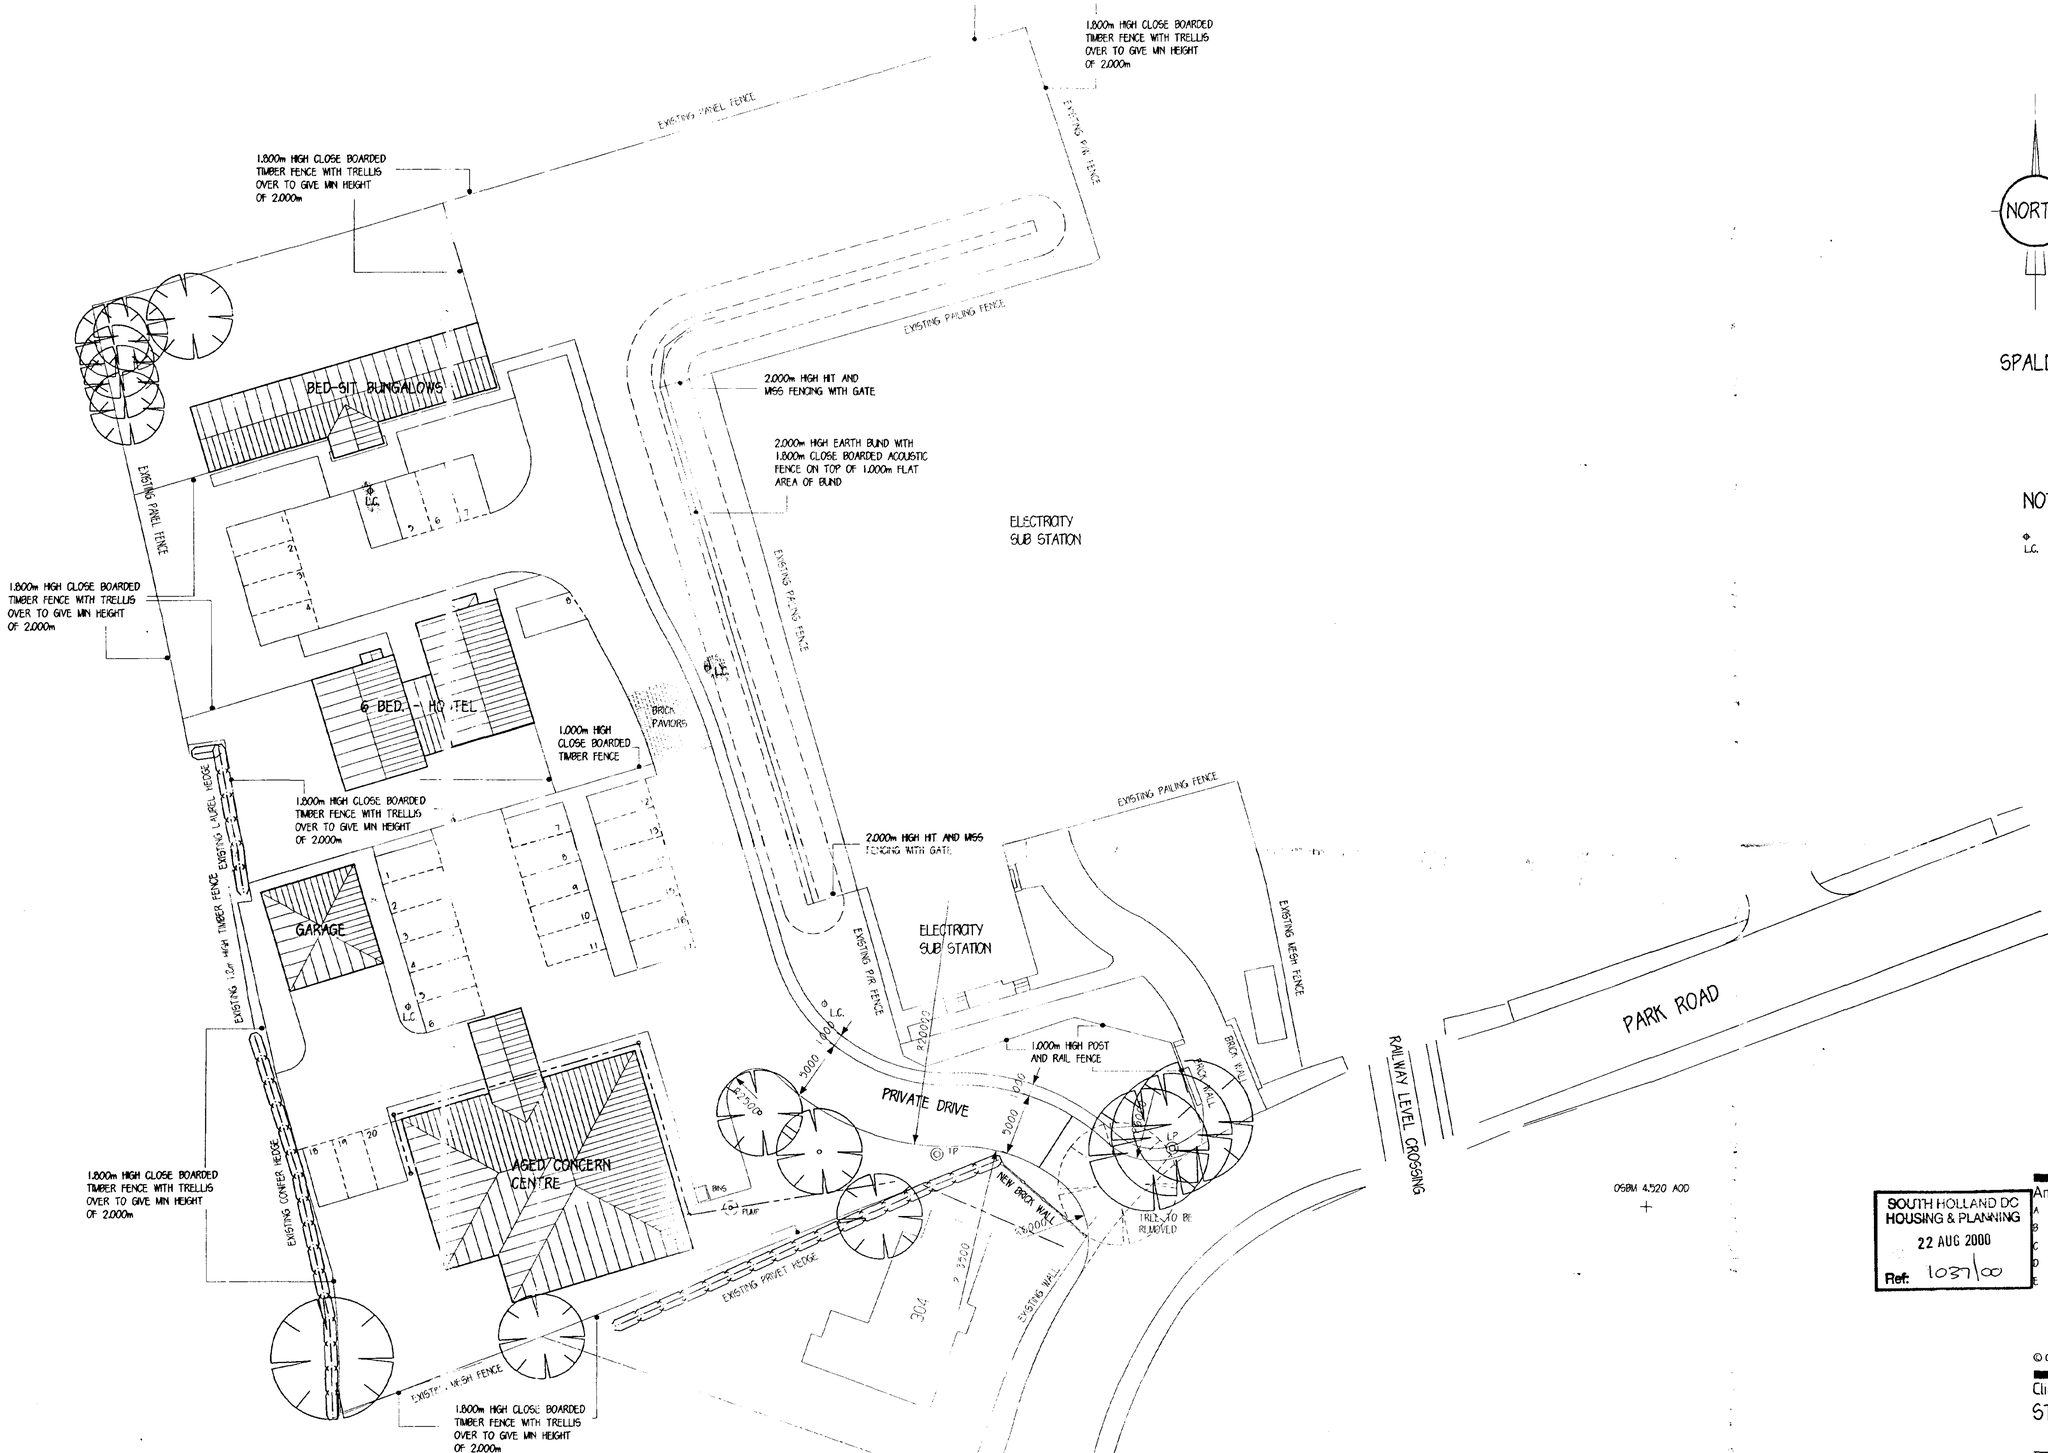


NOTES

L.C. LIGHTING COLUMNS TO BE THORN GAMMA SIX POST TOP LANTERN, 4.000m. HIGH. LANTERNS TO BE 70 WATT, SODIUM HIGH PRESSURE COMPLETE WITH PHOTO-CELL.

Langwith Design Associates

Architectural Design Consultants
registered office
72 Church Street
Holbeach
Spalding
Lincolnshire PE12 7LL
telephone: Holbeach (01406) 425766
fax: Holbeach (01406) 425766

SOUTH HOLLAND DC
HOUSING & PLANNING
22 AUG 2000
Ref: 1037/00

Amendments

A	12/04/00	NOTES ON FENCING ADDED.
B	13/04/00	1.000m HIGH POST & RAIL FENCE RE-ALIGNED.
C	17/04/00	DIMENSIONS ADDED TO ROAD.
D	27/04/00	FURTHER NOTES ON FENCING ADDED.
E	10/08/00	NOTES ON STREET LIGHTING ADDED.

© Copyright Reserved

Client
ST. MATTHEWS SOCIETY.

Project
PROPOSED 6 BED. HOSTEL, MANAGERS FLAT & 4No. FLATS.

Drawing
BLOCK PLAN

DETERMINED PLAN

Scale		Drawn	Checked
1:250		A.D.H.	C.J.P.
Date	No.		Ref.
APRIL.'00	LDA/065/01		E