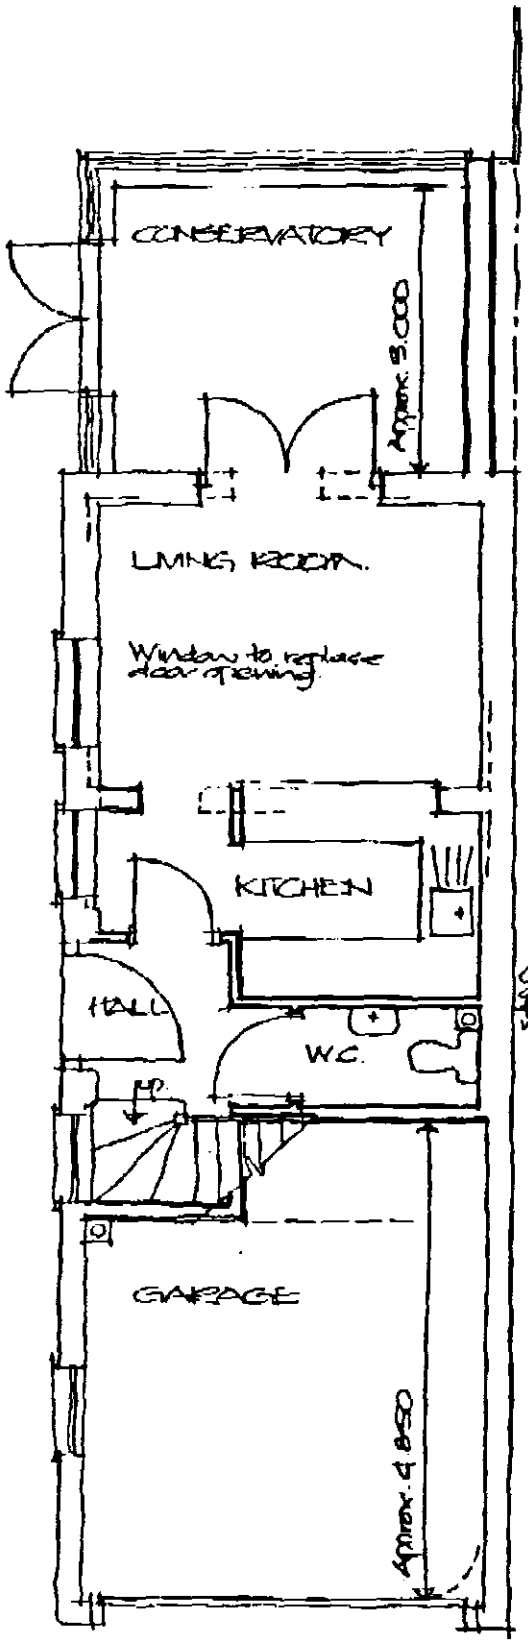

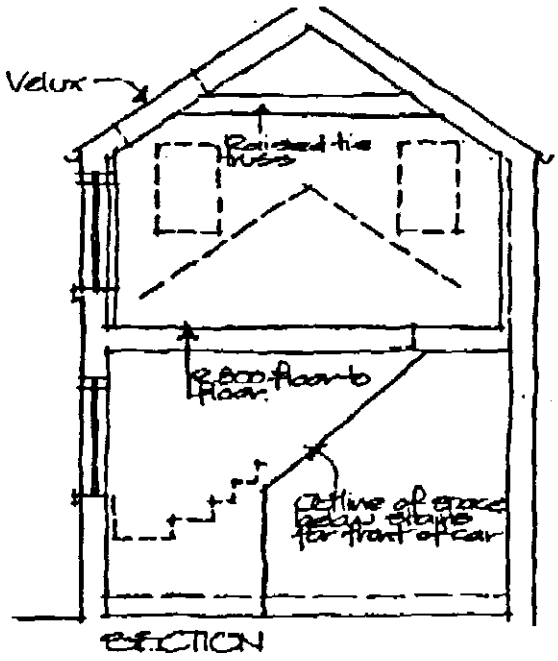

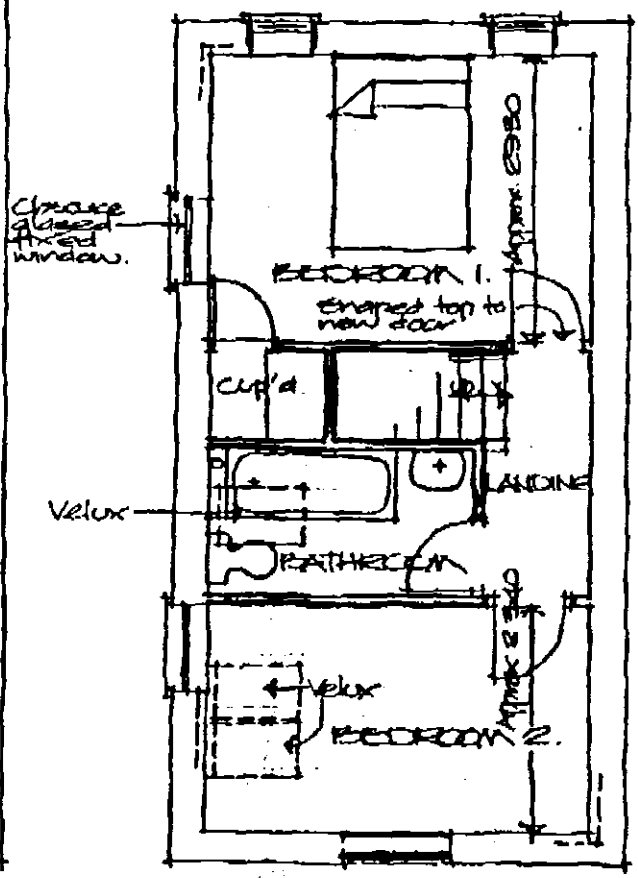

SKETCH DESIGN OF PROPOSED
ALTERATIONS TO FORM DWELLING
FORMER COACH HOUSE
OFF HAVERFIELD ROAD
EPPLETON.
G.P. CONSTRUCTION & DEV. LTD.

Scale 1:50 July 04

(Reduced from A3 to A4)

Alan Hornsby
Architectural Services Ltd