

east south

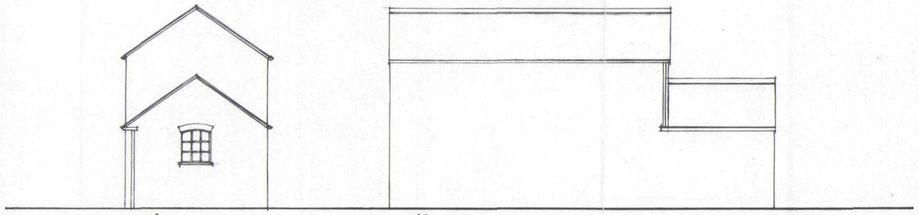

west north

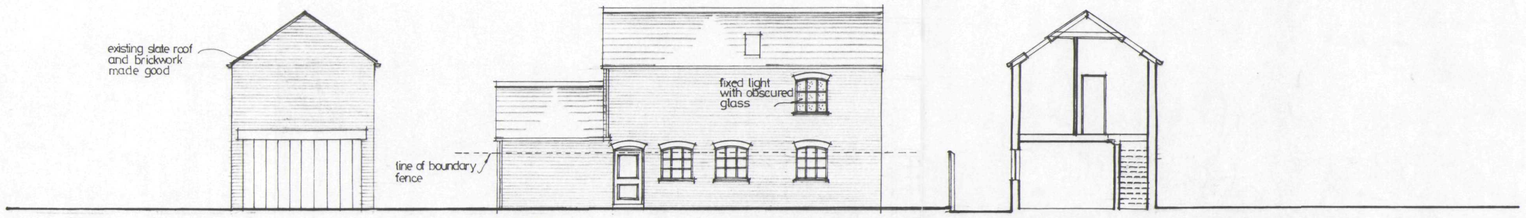

east south section x-x

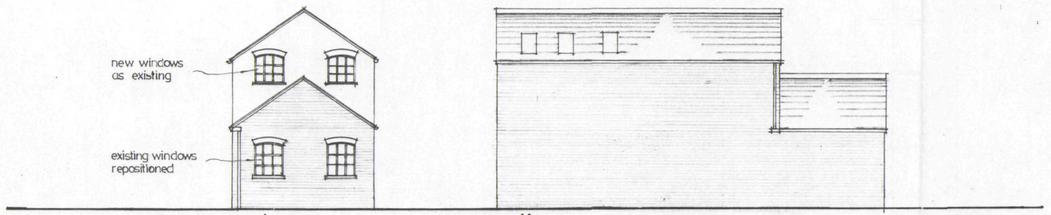

west north

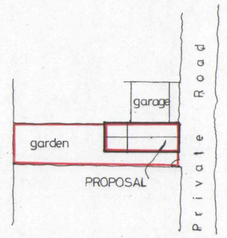

site plan scale : 1/500



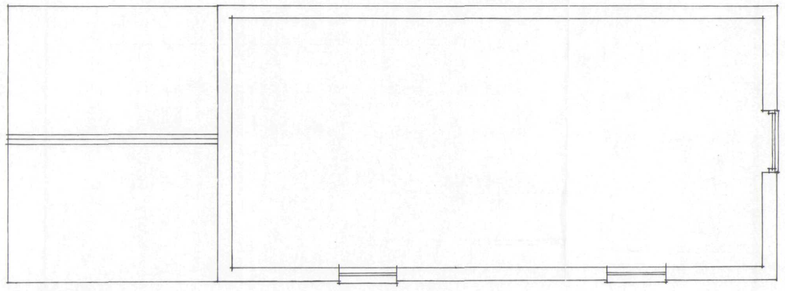

first floor

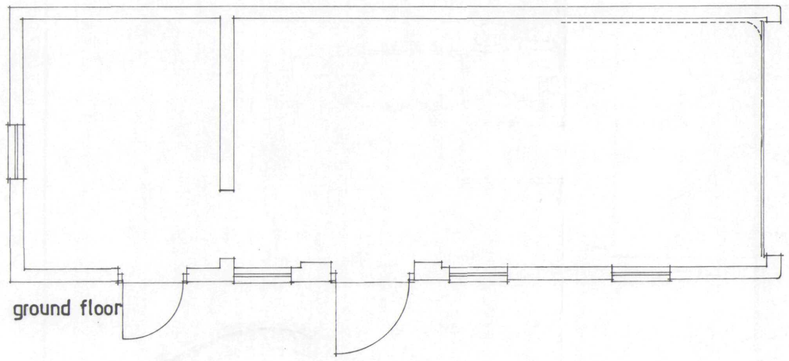

ground floor

EXISTING PLANS



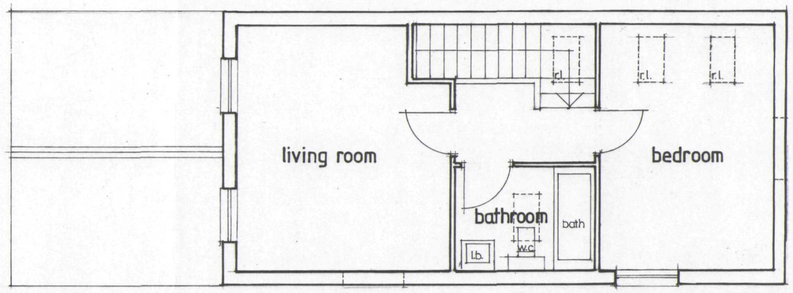

first floor

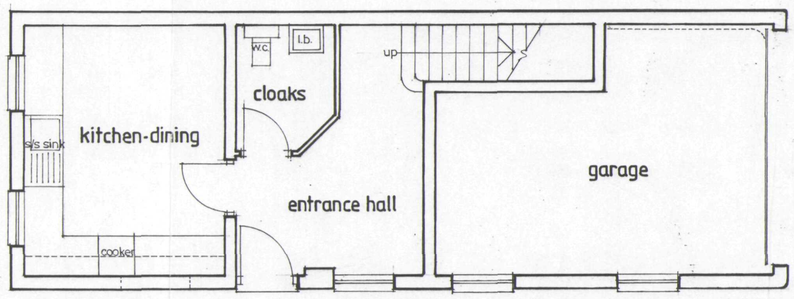

ground floor



PROPOSED PLANS

SHDC
Planning & Development
21 AUG 2003
Ref 1037/03

PROPOSED CONVERSION OF COACH HOUSE TO DWELLING
OFF HAVERFIELD ROAD, SPALDING

PLANS, ELEVATIONS, SECTION, SITE PLAN
scale : 1/50, 1/100