




Proposed Window Section. 10 Bridge Street, Spalding

DRAWINGS TO SUPPORT
TIMBER SAMPLES AS SUPPLIED



FOR EXACT DETAIL PLEASE SEE
SAMPLES SUPPLIED.

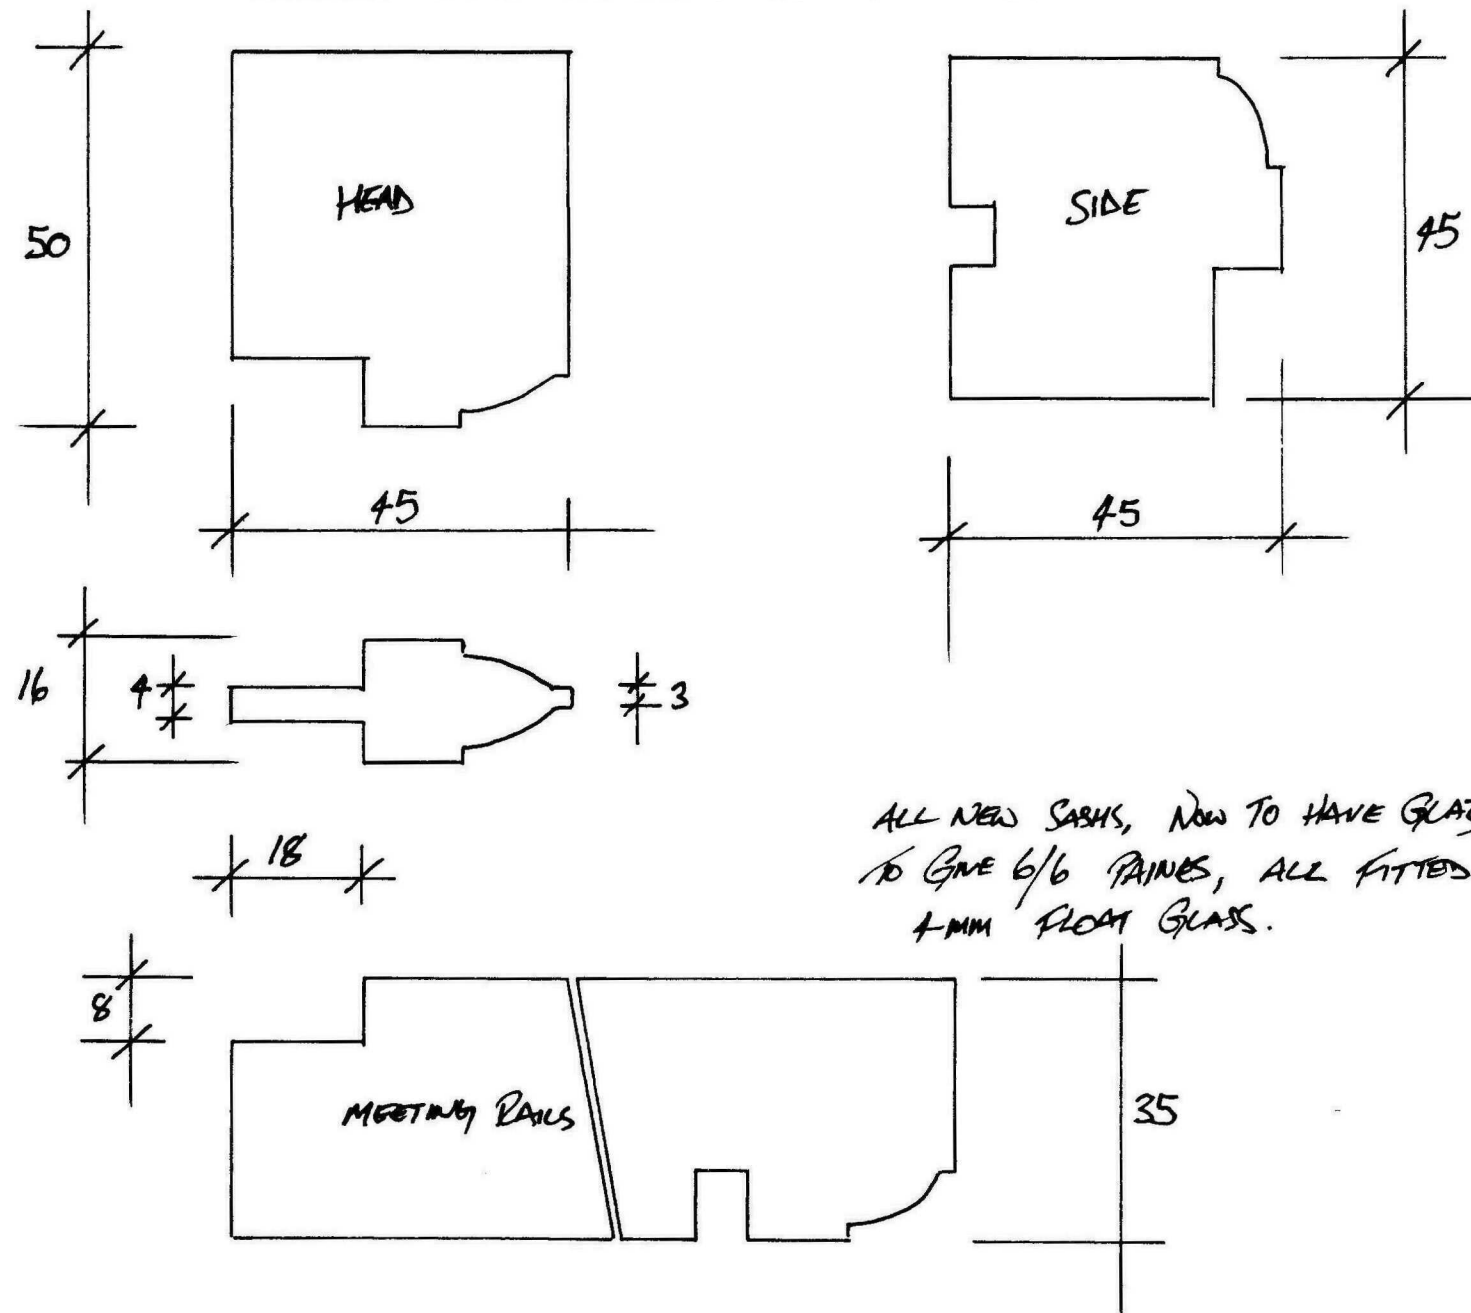

SASH SECTION SIZE FOR REAR WINDOWS
10 BRIDGE STREET SPALDING.

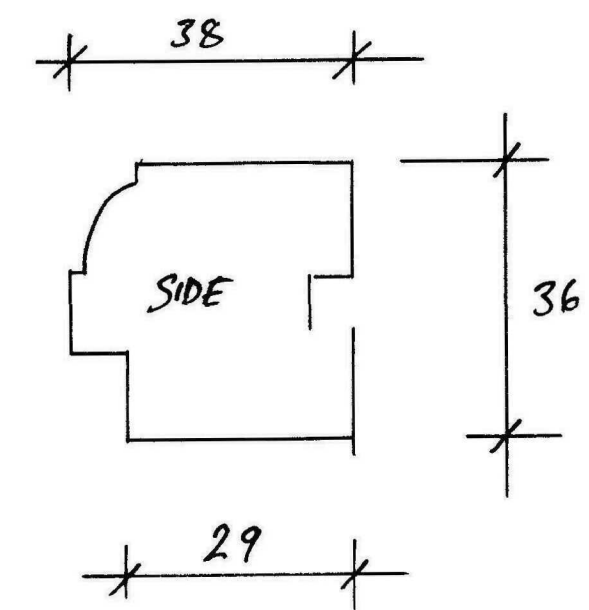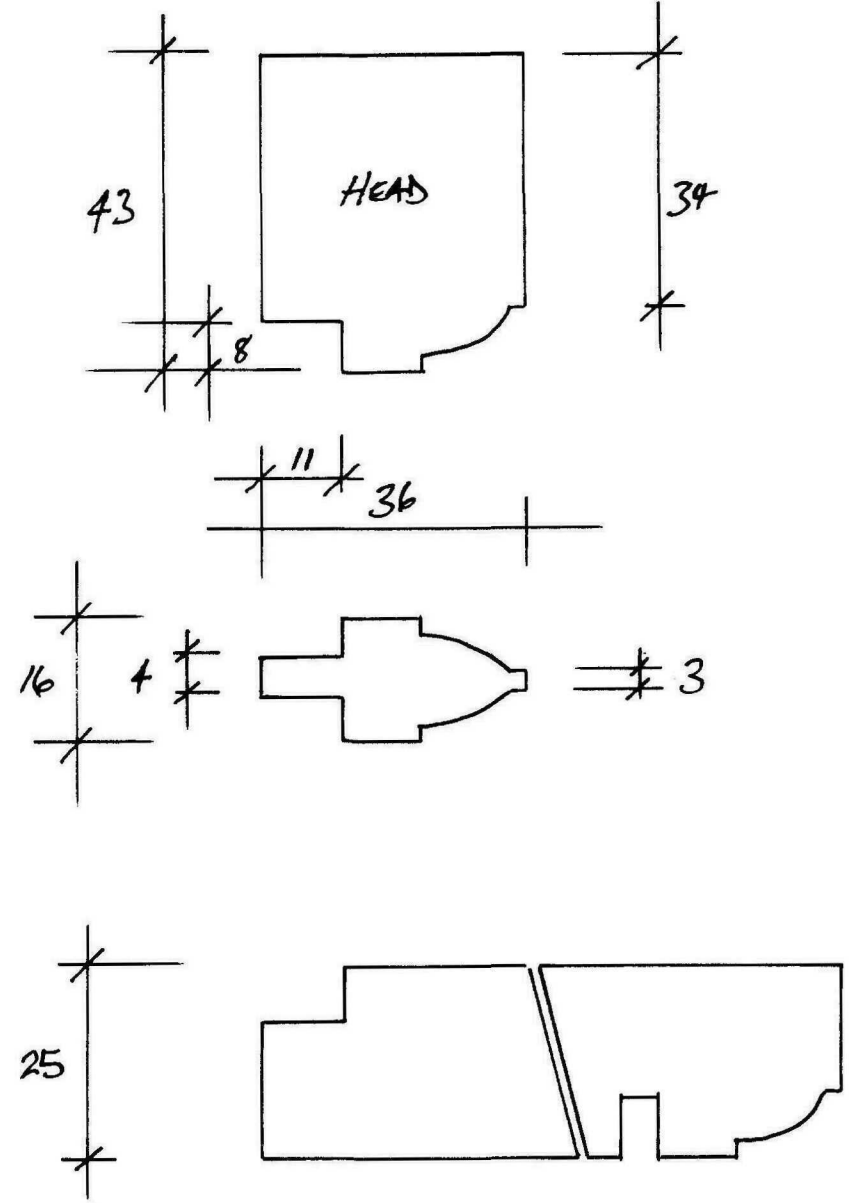

23 FEB 2011
Ref: 1037-10

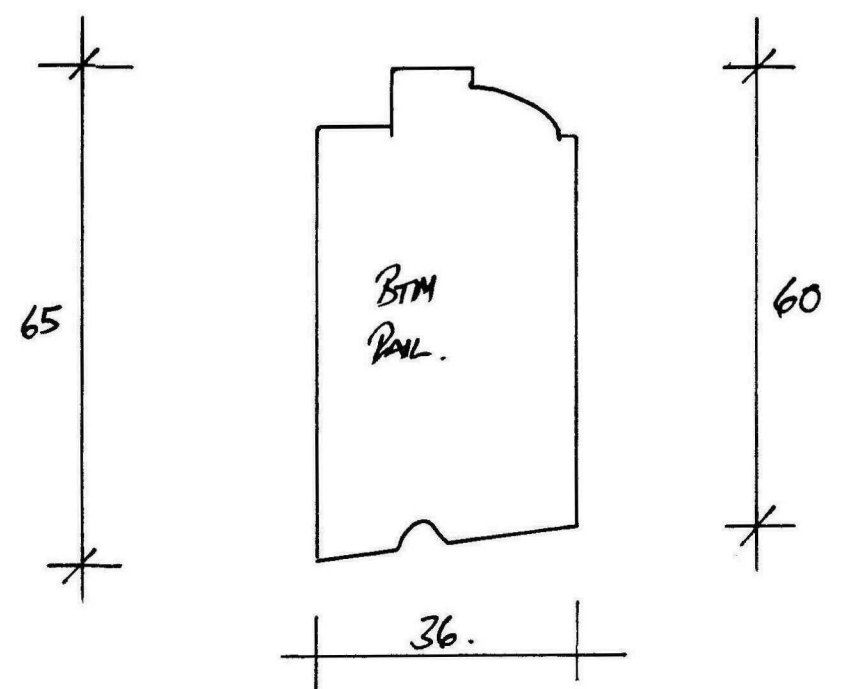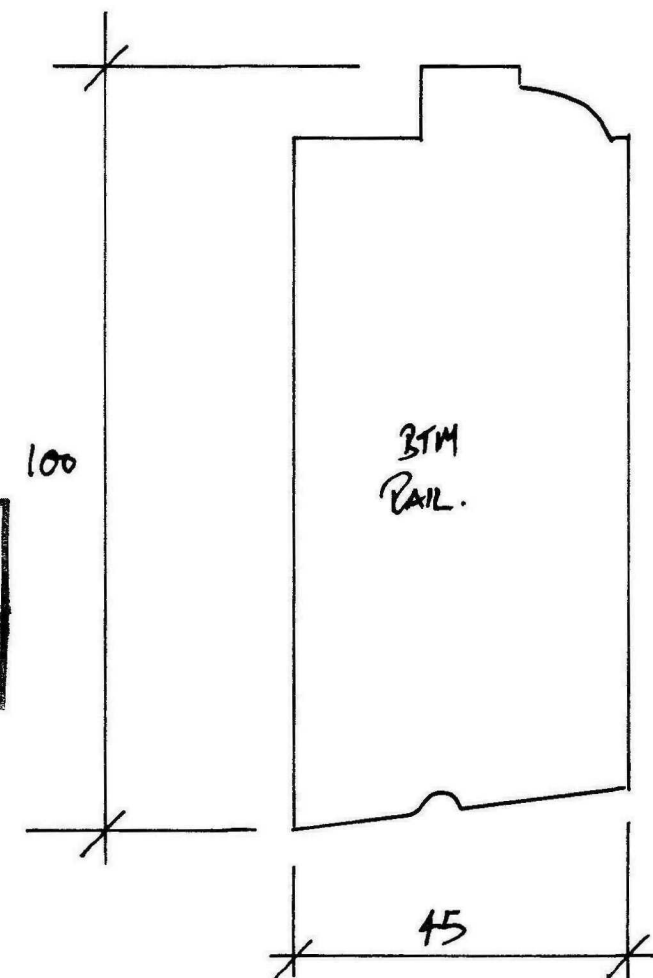

Kyme

Architectural Joinery Ltd
BESPOKE JOINERY & BUILDING


1A Cow Drove, South Kyme, Lincoln LN4 4AL
Office: 01526 860188

Land Registry
Official copy of
title plan

Title number **LL277503**
Ordnance Survey map reference **TF2422NE**
Scale **1:1250** enlarged from 1:2500
Administrative area **Lincolnshire: South Holland**



© Crown Copyright. Produced by Land Registry. Reproduction in whole or in part is prohibited without the prior written permission of Ordnance Survey. Licence Number 100026318.

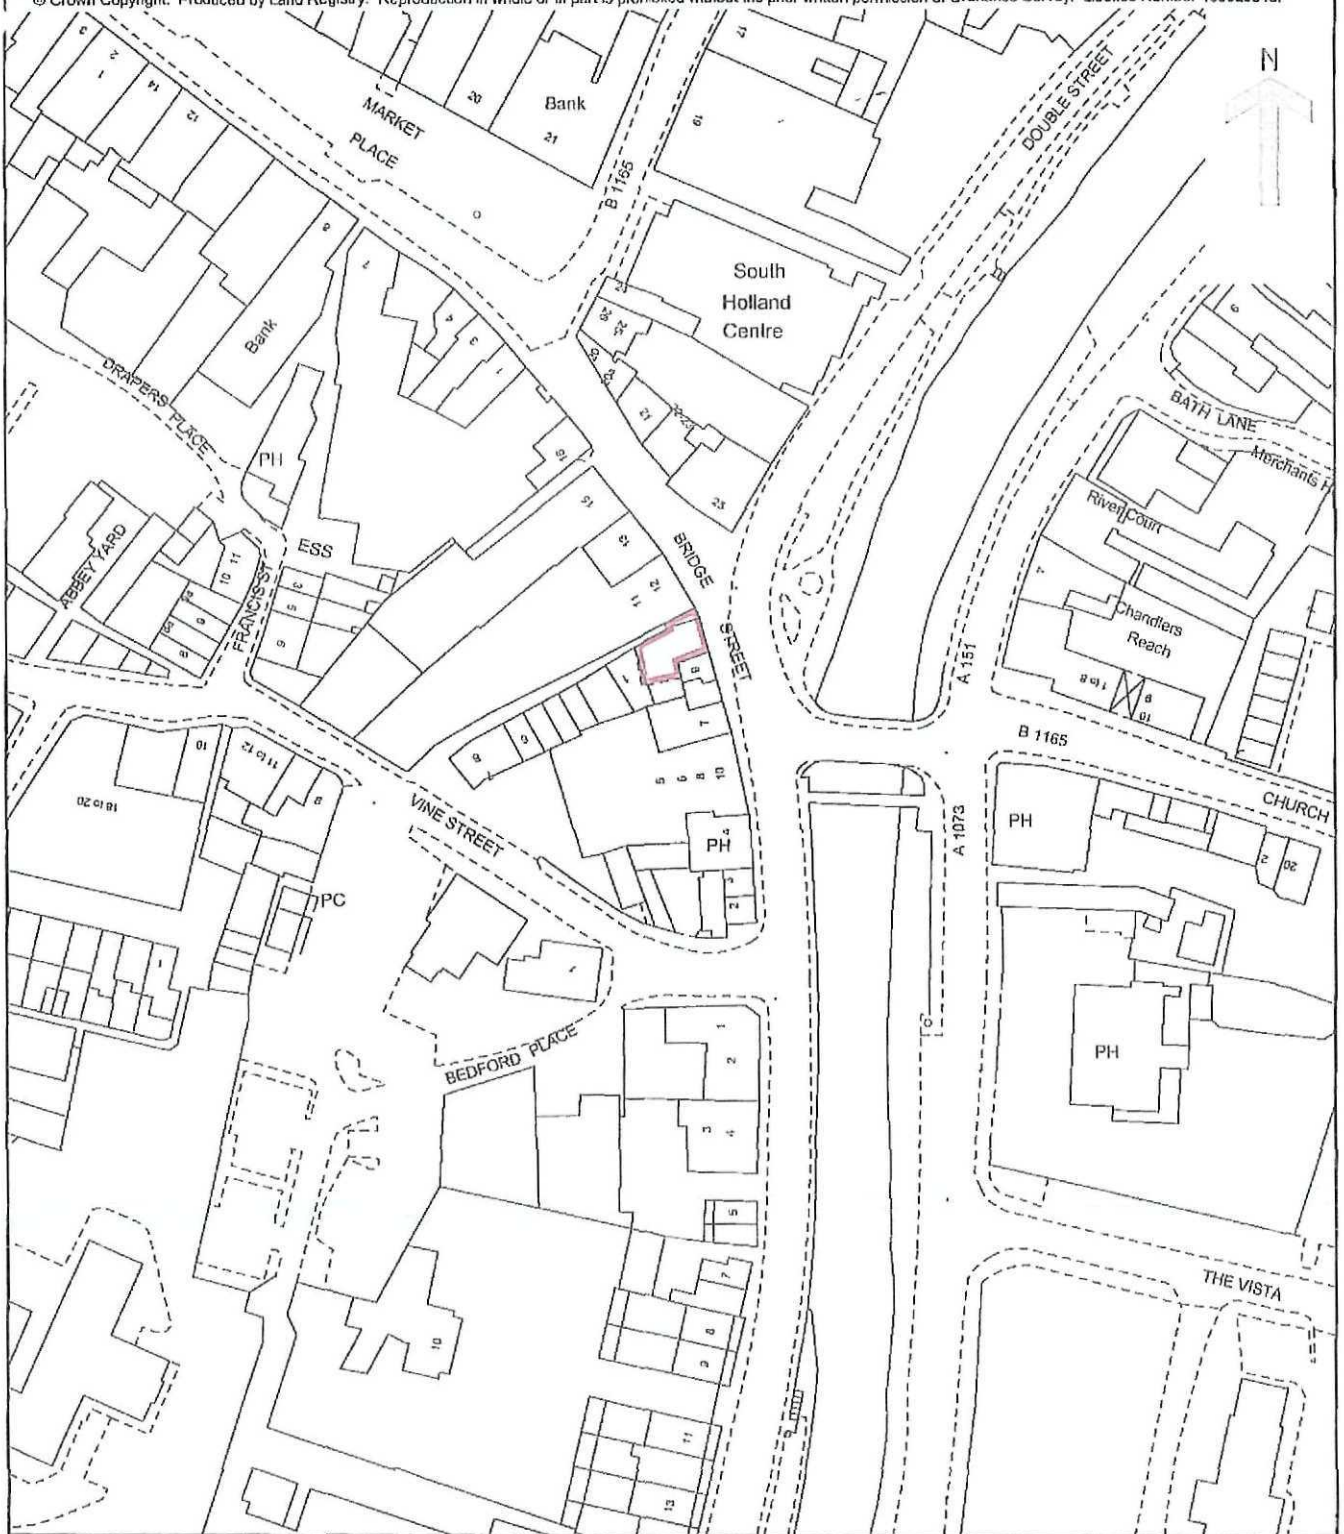

This official copy issued on 15 January 2007 shows the state of this title plan on 15 January 2007 at 17:27:18. It is admissible in evidence to the same extent as the original (s.67 Land Registration Act 2002).

This title plan shows the general position, not the exact line, of the boundaries. It may be subject to distortions in scale. Measurements scaled from this plan may not match measurements between the same points on the ground. See Land Registry Public Guide 7 - Title Plans.

This title is dealt with by Land Registry, Kingston upon Hull Office.

Planning & Development

16 DEC 2010

Ref: 1037-10