
DETERMINED PLAN

SHDC
Planning & Development
0 3 DEC 2003
REF: 1038/03

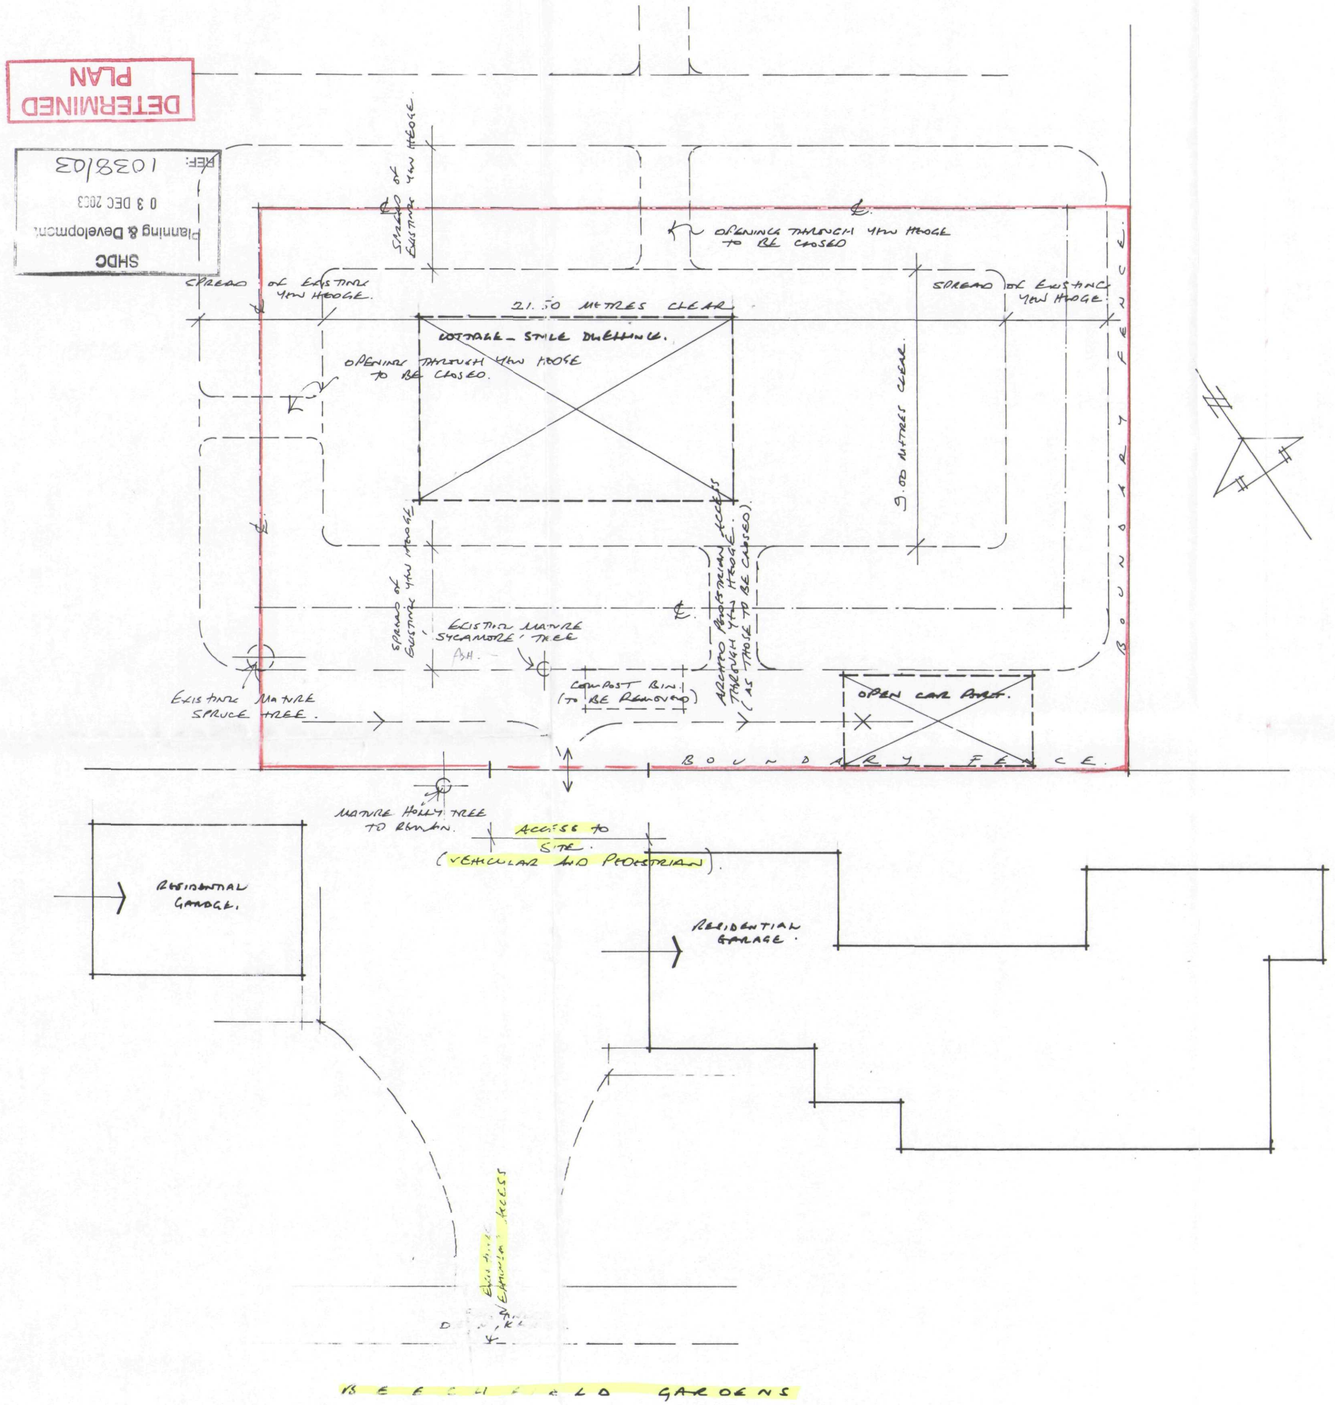

BUILDING PLOT for COTTAGE - STYLE DWELLING. . (GROUNDS OF) "YEW LODGE". HIGH STREET . SPALDING . LINCS.

O.I.A. . SCALE 1:100 . . R.N. COWLING. M.B.I.A.T. ARCHITECTURAL TECHNOLOGIST . 9. GALWAY CLOSE . SPALDING . LINCS.. PE11 3GL . TEL / FAX (01775) 723836 .