

DETAILS ON THIS DRAWING ARE COPYRIGHT OF SIDEBOTTOM RICHARDSON CHENG LIMITED.THIS IS A CONFIDENTIAL DOCUMENT AND MUST NOT BE COPIED, USED OR DIVULGED IN ANY WAY WITHOUT PRIOR WRITTEN CONSENT

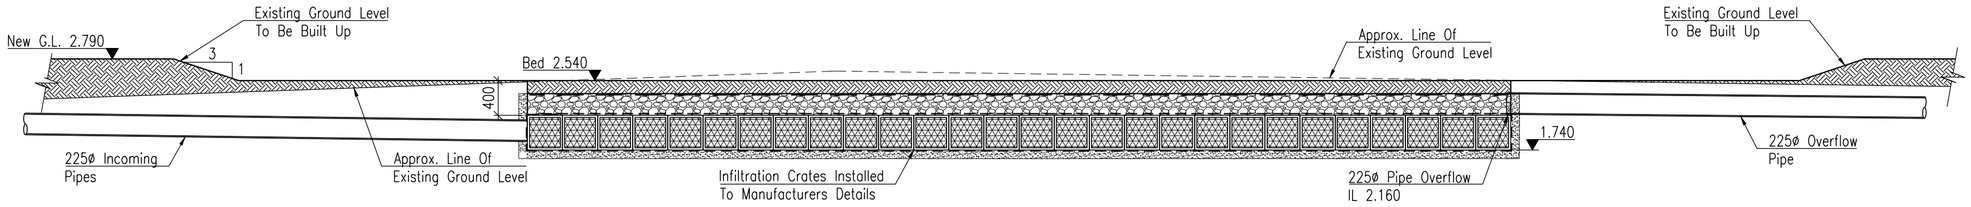

Section A-A - Through Infiltration Bed

Scale 1:50

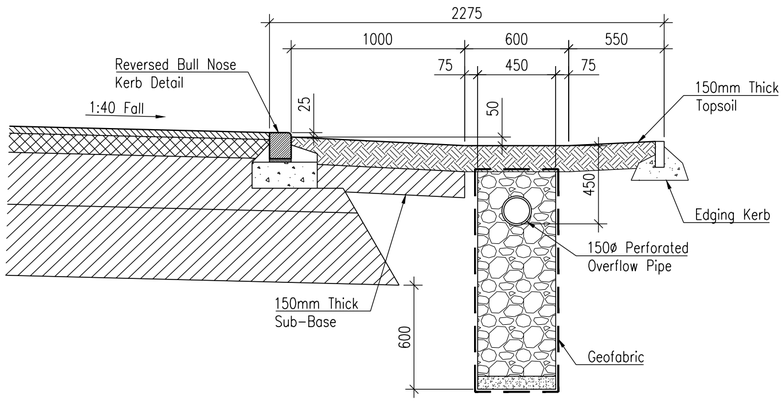

Typical Infiltration Trench Detail

Scale 1:25

Rev	Date	Remarks
A	12.10.17	Minor Drawing Updates.

Status: FOR INFORMATION

SIDEBOTTOM RICHARDSON CHENG LTD
CONSULTING STRUCTURAL AND CIVIL ENGINEERS
15 High Street, Spalding, Lincs. PE11 1TW
Tel: 01775 712660
Fax: 01775 712635
Email: src@srcltd.com

Project: Proposed Residential Development off Cowbit Road, Spalding, Lincs. For Mr J Andrew

Title: Proposed Drainage Details

Date	Sept. '17	Scale	As Shown @A2
Drawn	MP	Checked	SRC
Design	SRC	File Name	26617-02

DRG No. 26617/02 Rev A

DETAILS ON THIS DRAWING ARE COPYRIGHT OF SIDEBOTTOM RICHARDSON CHENG LIMITED.THIS IS A CONFIDENTIAL DOCUMENT AND MUST NOT BE COPIED, USED OR DIVULGED IN ANY WAY WITHOUT PRIOR WRITTEN CONSENT