
N

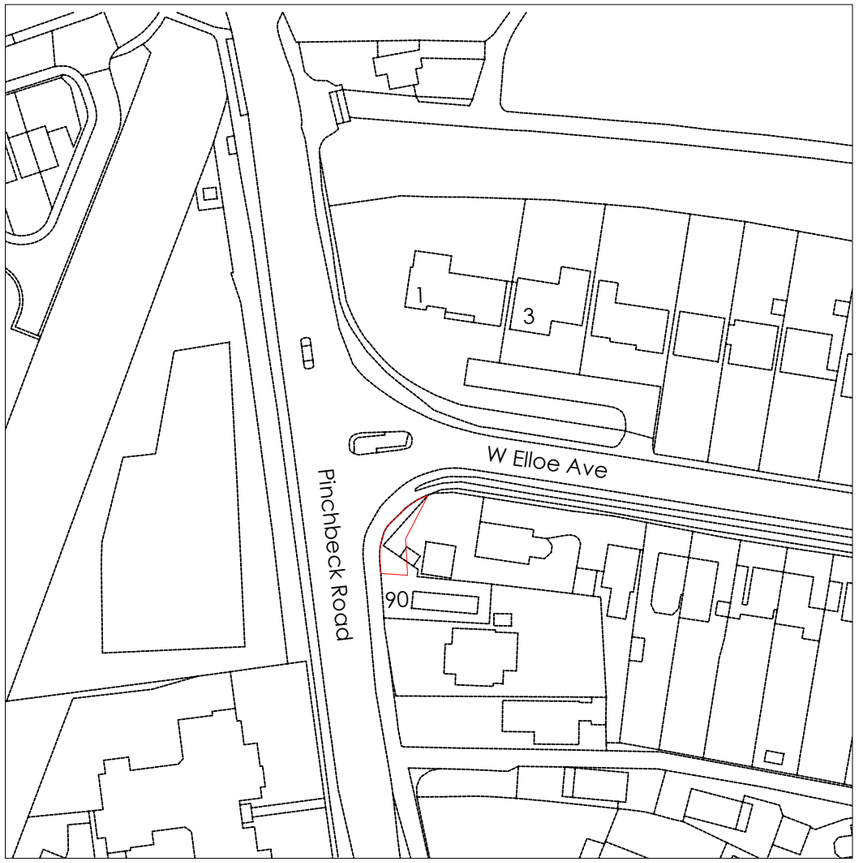

Crown copyright and database rights (2021) OS (100063368)

0 20m 40m 100m

Title
Site Location Plan

Address
Pinchbeck Road, Spalding, PE11 1QL

Client

Job No.
19630

Issued
10/09/21


Scale
1:1250 @ A3

Key

1. Site Boundary

All information is to be checked on site for accuracy and fit. Only drawings with WD status with the most recent revision are to be used for construction.

N

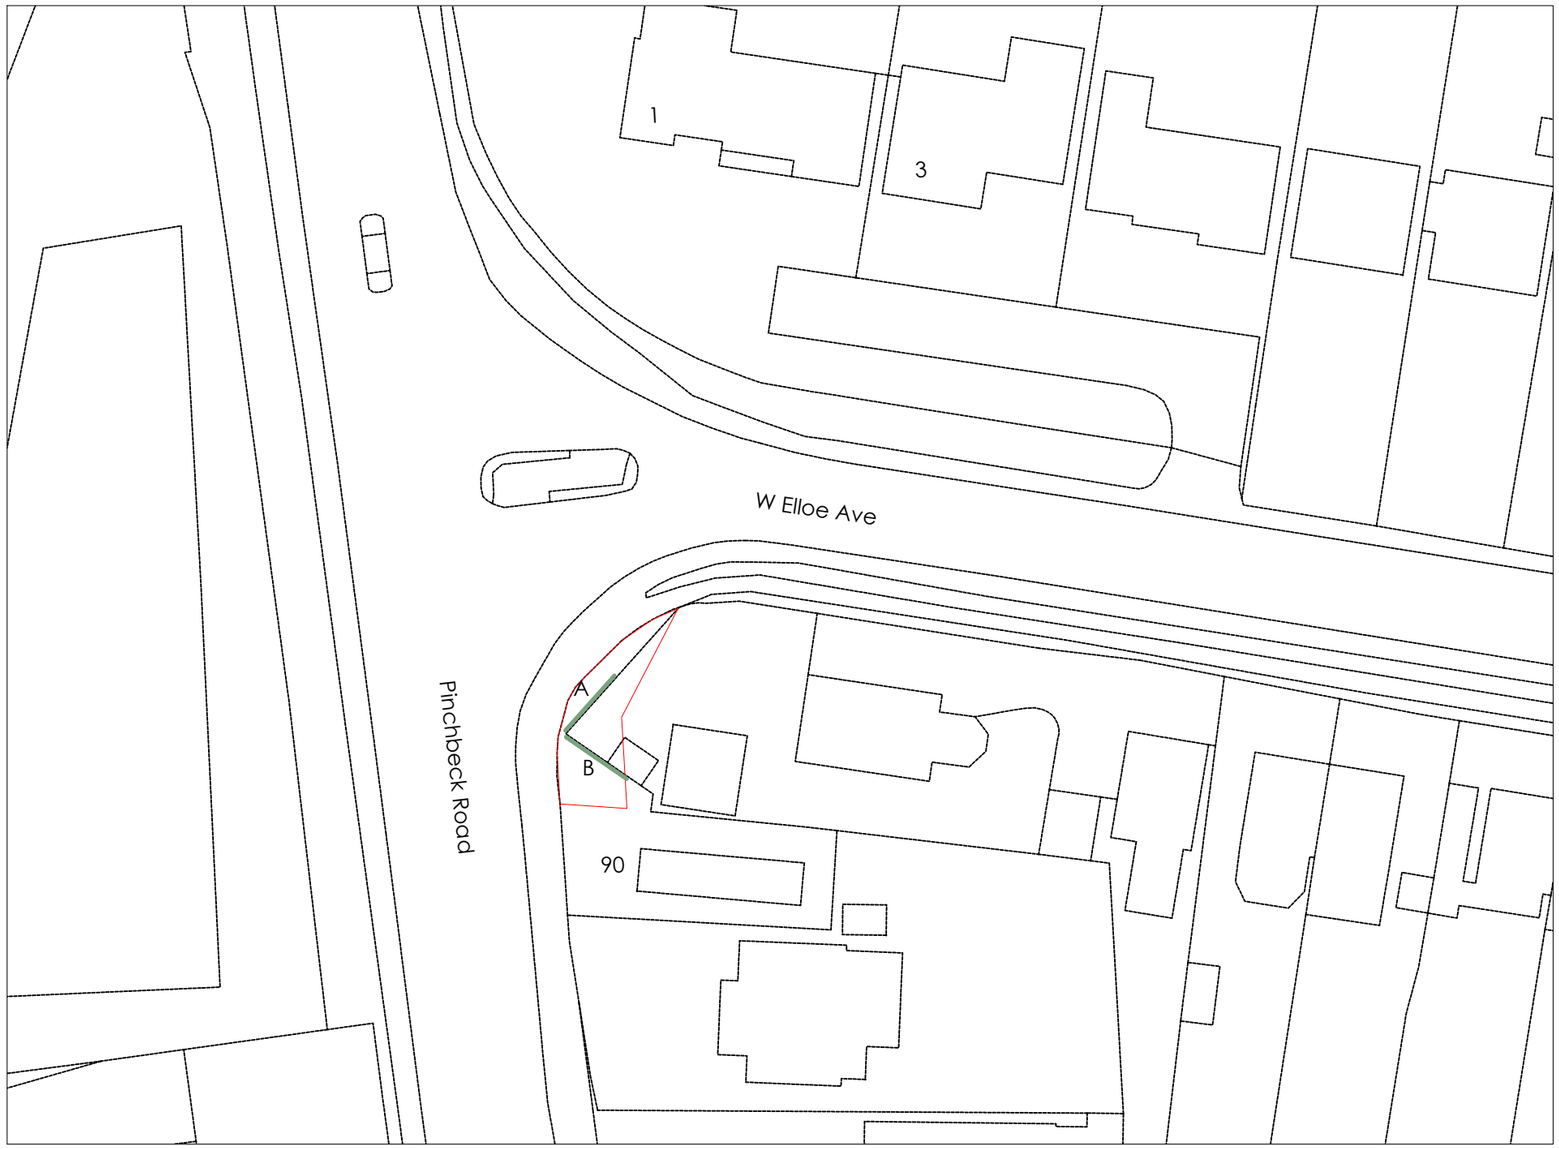

Crown copyright and database rights (2021) OS (100063368)

0 20m 40m

Title
Existing Site Plan

Address
Pinchbeck Road, Spalding, PE11 1QL

Client

Job No.
19630

Issued
10/09/21


Scale
1:500 @ A3

Key

1. Site Boundary
2. Existing Advertising to be Removed

All information is to be checked on site for accuracy and fit. Only drawings with WD status with the most recent revision are to be used for construction.

N

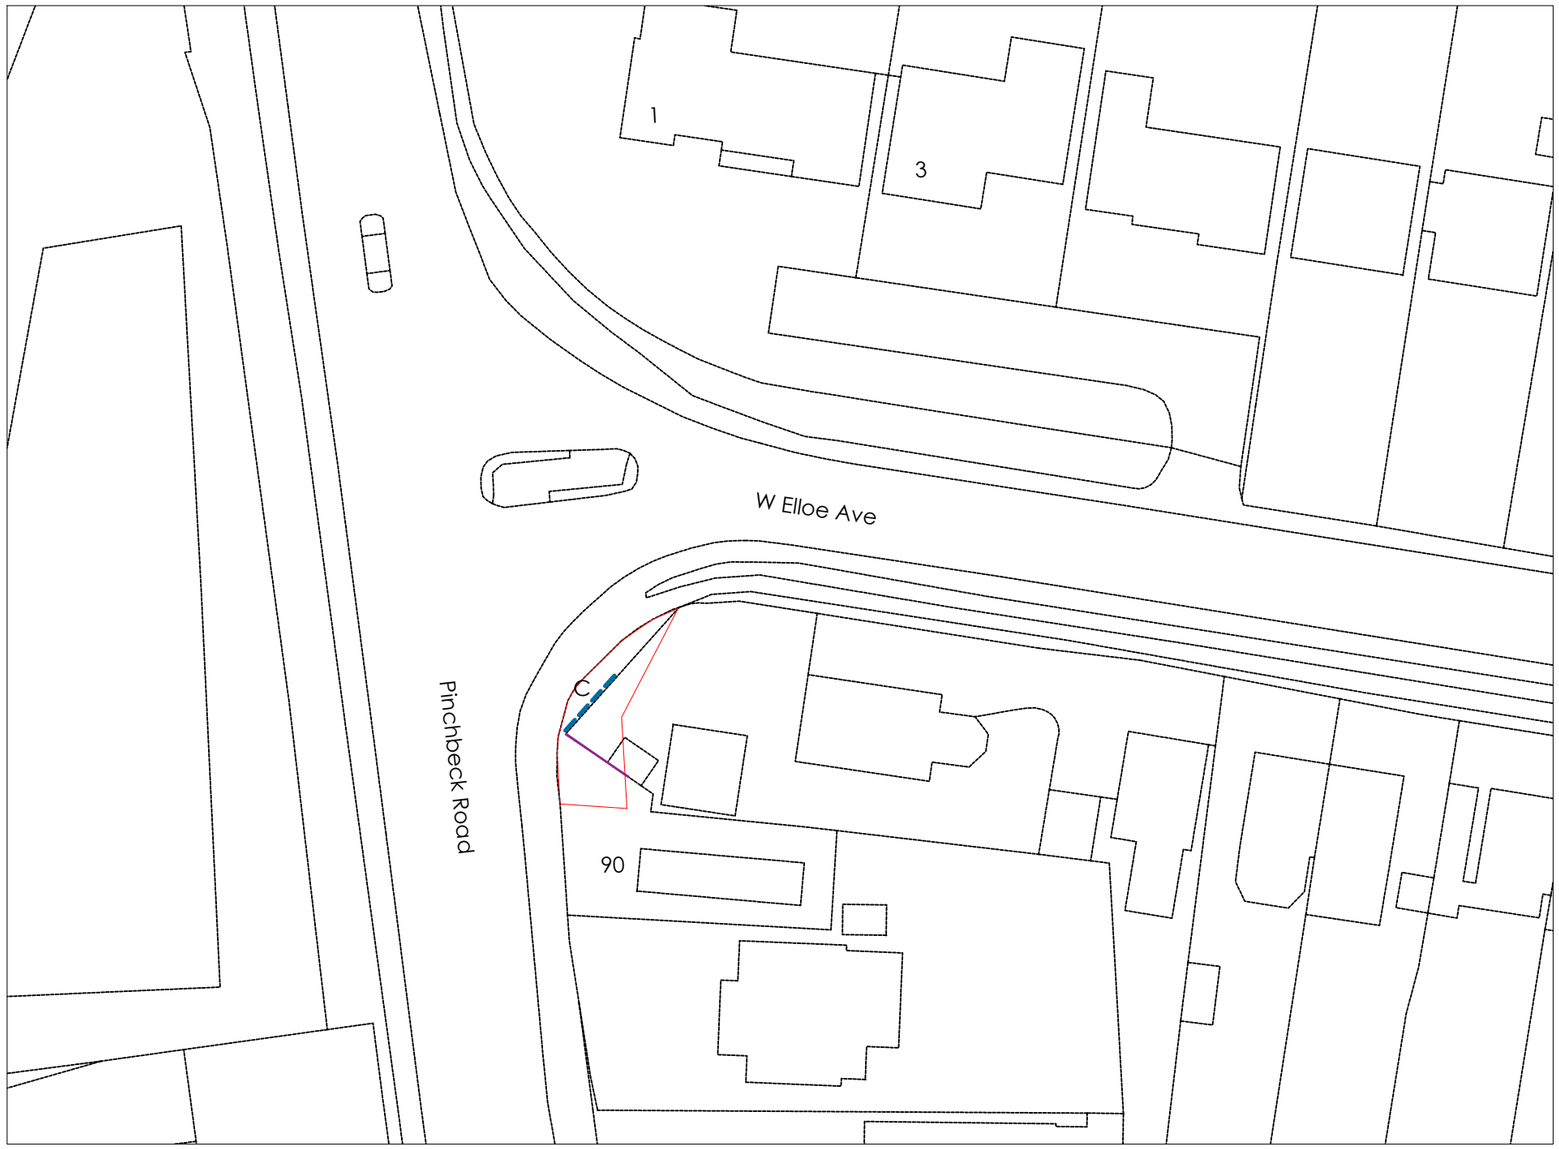

Crown copyright and database rights (2021) OS (100063368)

0 20m 40m

Title
Proposed Site Plan

Address
Pinchbeck Road, Spalding, PE11 1QL

Client


Job No.
19630

Issued
10/09/21


Scale
1:500 @ A3

Key
1. Site Boundary
2. Proposed Media Screen
3. Proposed Fenceline

All information is to be checked on site for accuracy and fit. Only drawings with WD status with the most recent revision are to be used for construction.

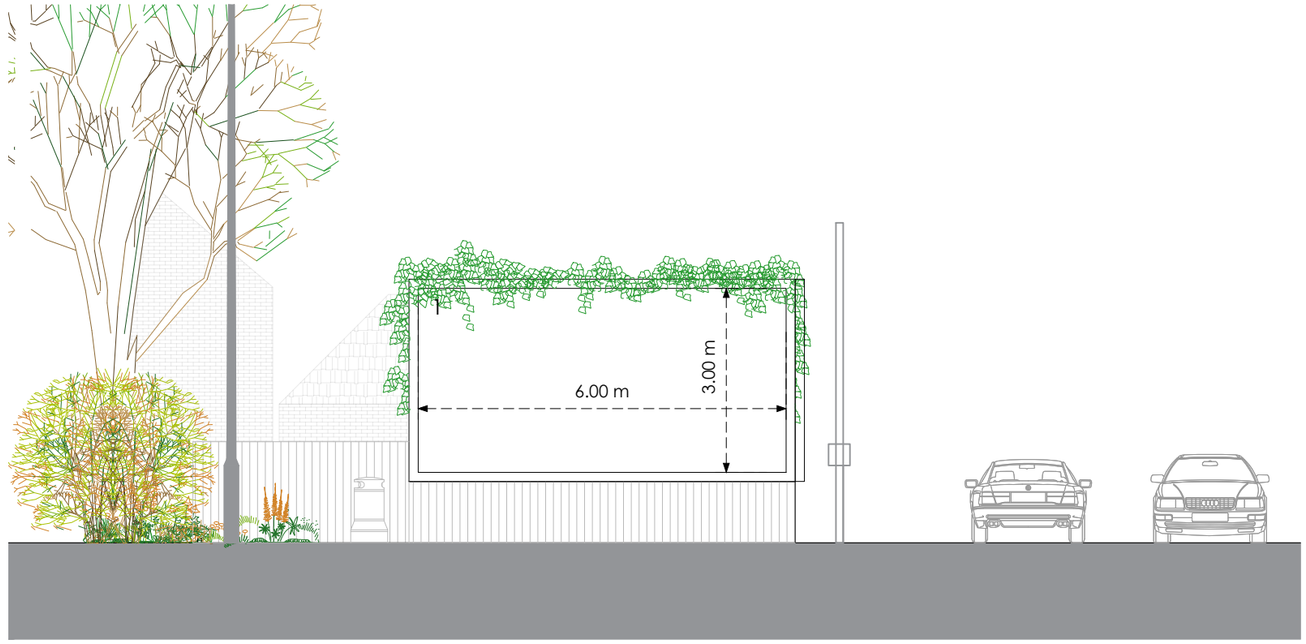


Front Panel A

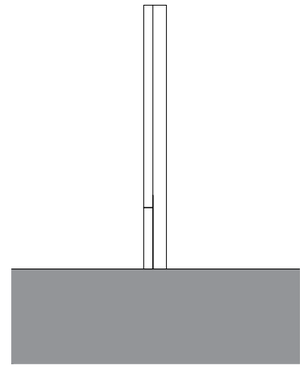


Side

Existing

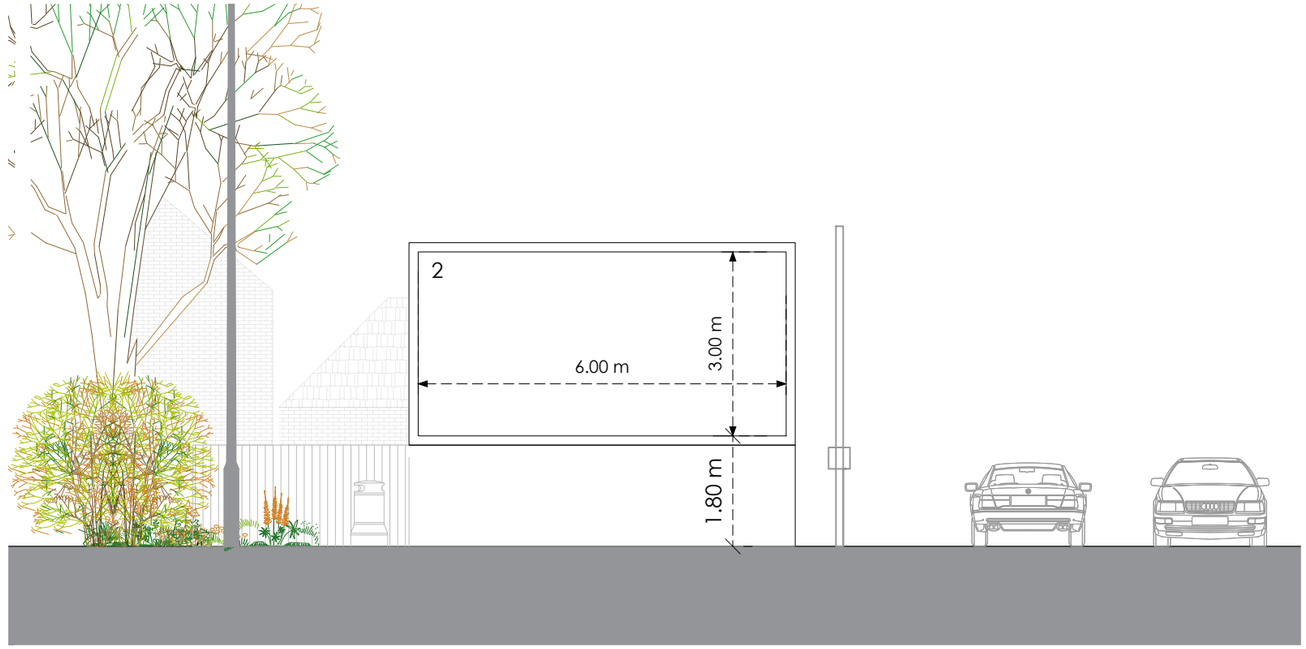

Front Panel C

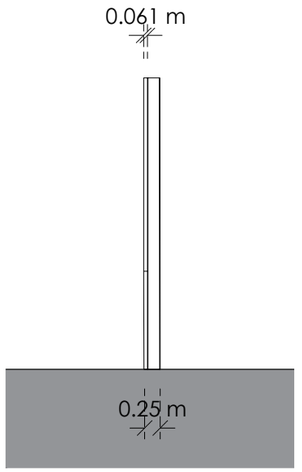

Side

Proposed

0 4m 8m

Title
Existing and Proposed Elevations

Address
Pinchbeck Road, Spalding, PE11 1QL

Client

Job No.
19630


Issued
10/09/21

Scale
1:100 @ A3


Key

1. Existing Advertising Board
2. Proposed Media Screen

All information is to be checked on site for accuracy and fit. Only drawings with WD status with the most recent revision are to be used for construction.

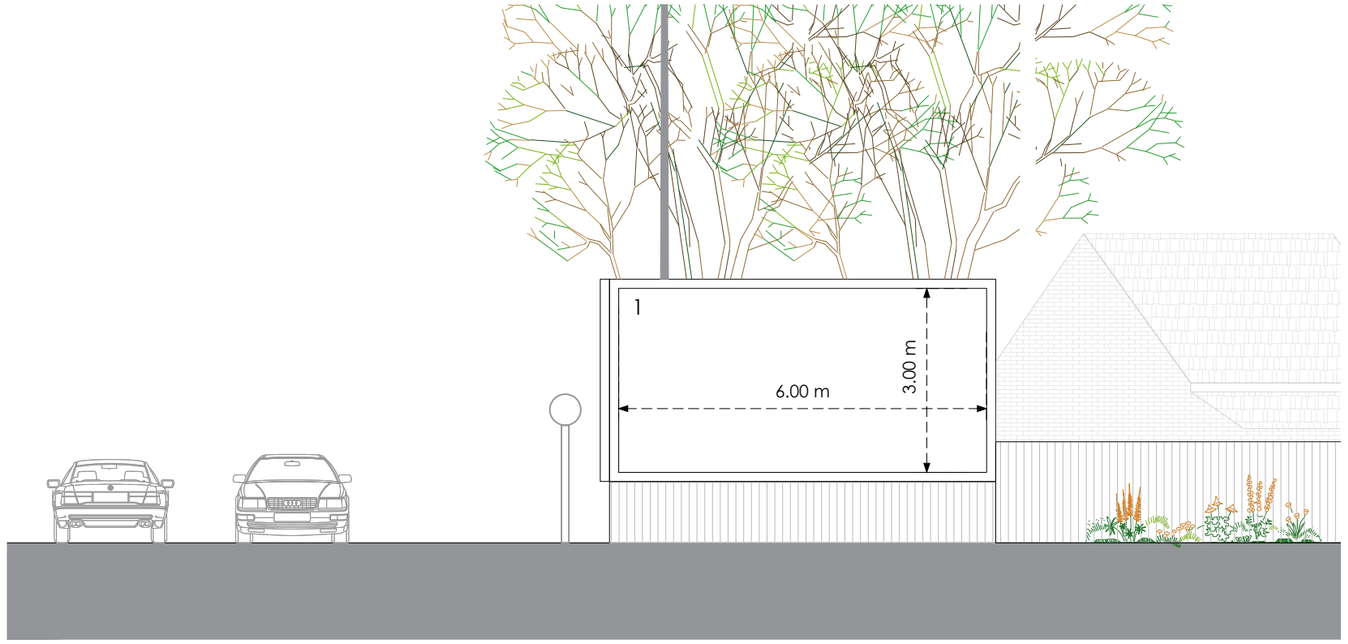


Front Panel B

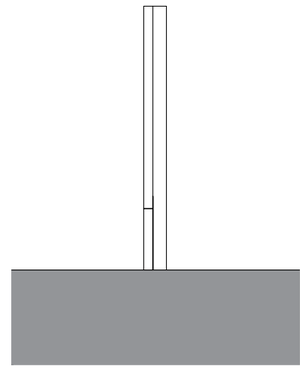

Side

Existing

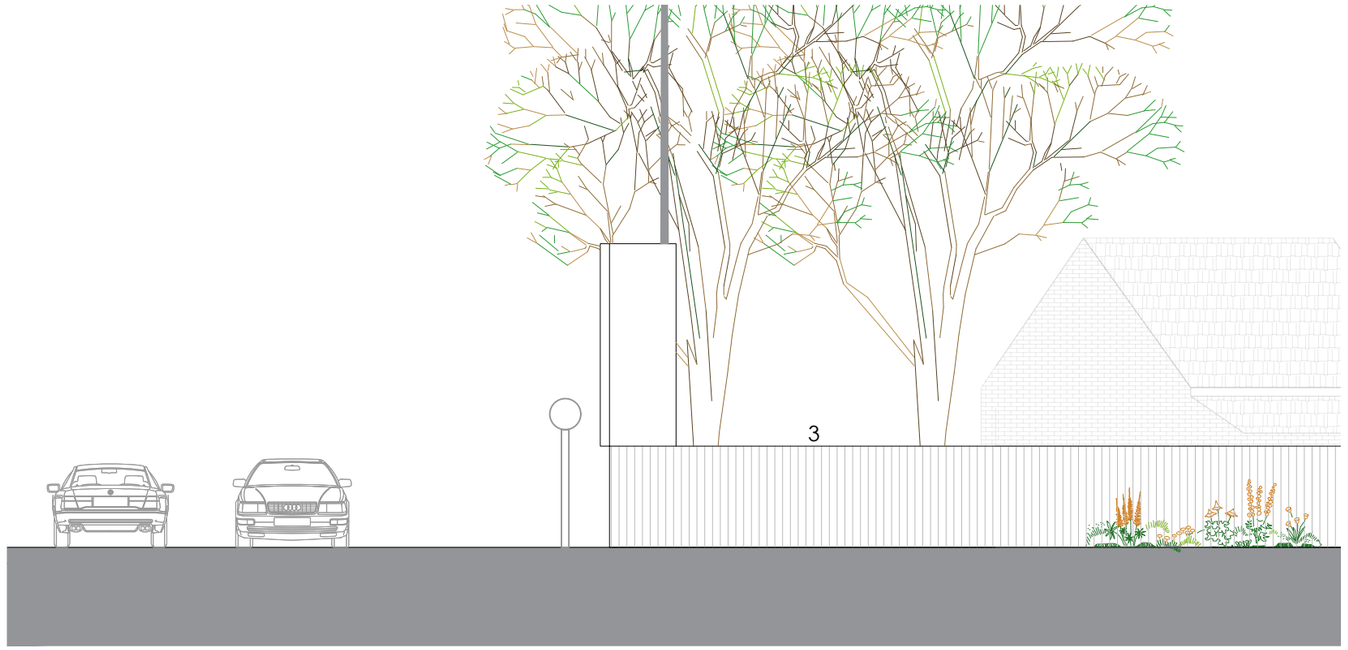

Front



Side

Proposed

0 4m 8m

Title
Existing and Proposed Elevations

Address
Pinchbeck Road, Spalding, PE11 1QL

Client

Job No.
19630

Issued
10/09/21

Scale
1:100 @ A3

Key

1. Existing Advertising Board
2. Proposed Media Screen
3. Proposed Fenceline

All information is to be checked on site for accuracy and fit. Only drawings with WD status with the most recent revision are to be used for construction.