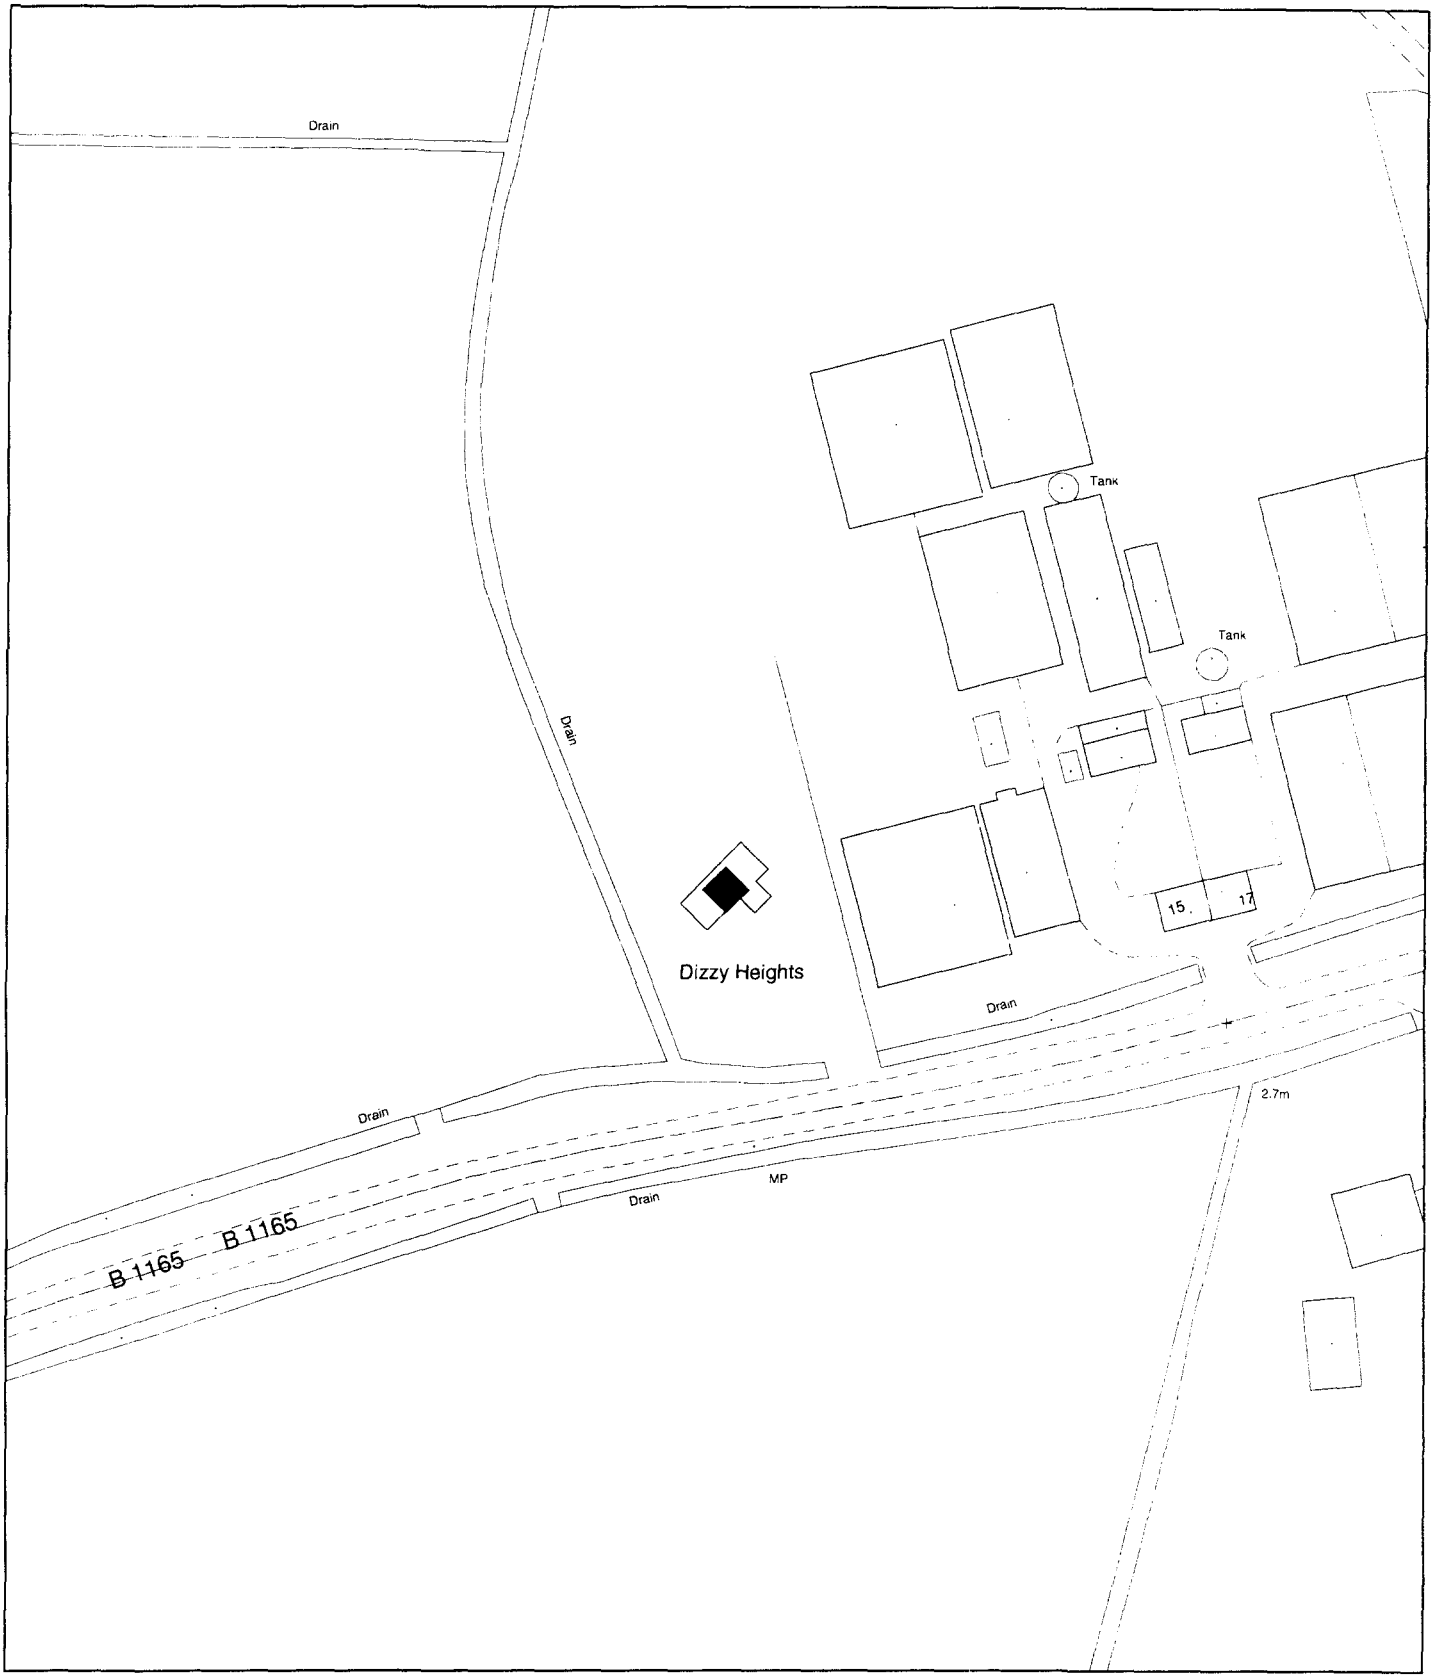


Planning Application Location Plan
Ward Member Notification


FILE COPY **H16/1041/01**

Scale: 1:1250

Housing and Planning Services Department

Council Offices, Priory Road, Spalding, Lincolnshire

PLEASE DO NOT COPY THIS PLAN
This map is reproduced from Ordnance Survey material with permission of Ordnance Survey on behalf of Her Majesty's Stationery Office (c) Crown copyright. Unauthorised reproduction infringes Crown copyright and may lead to prosecution or civil

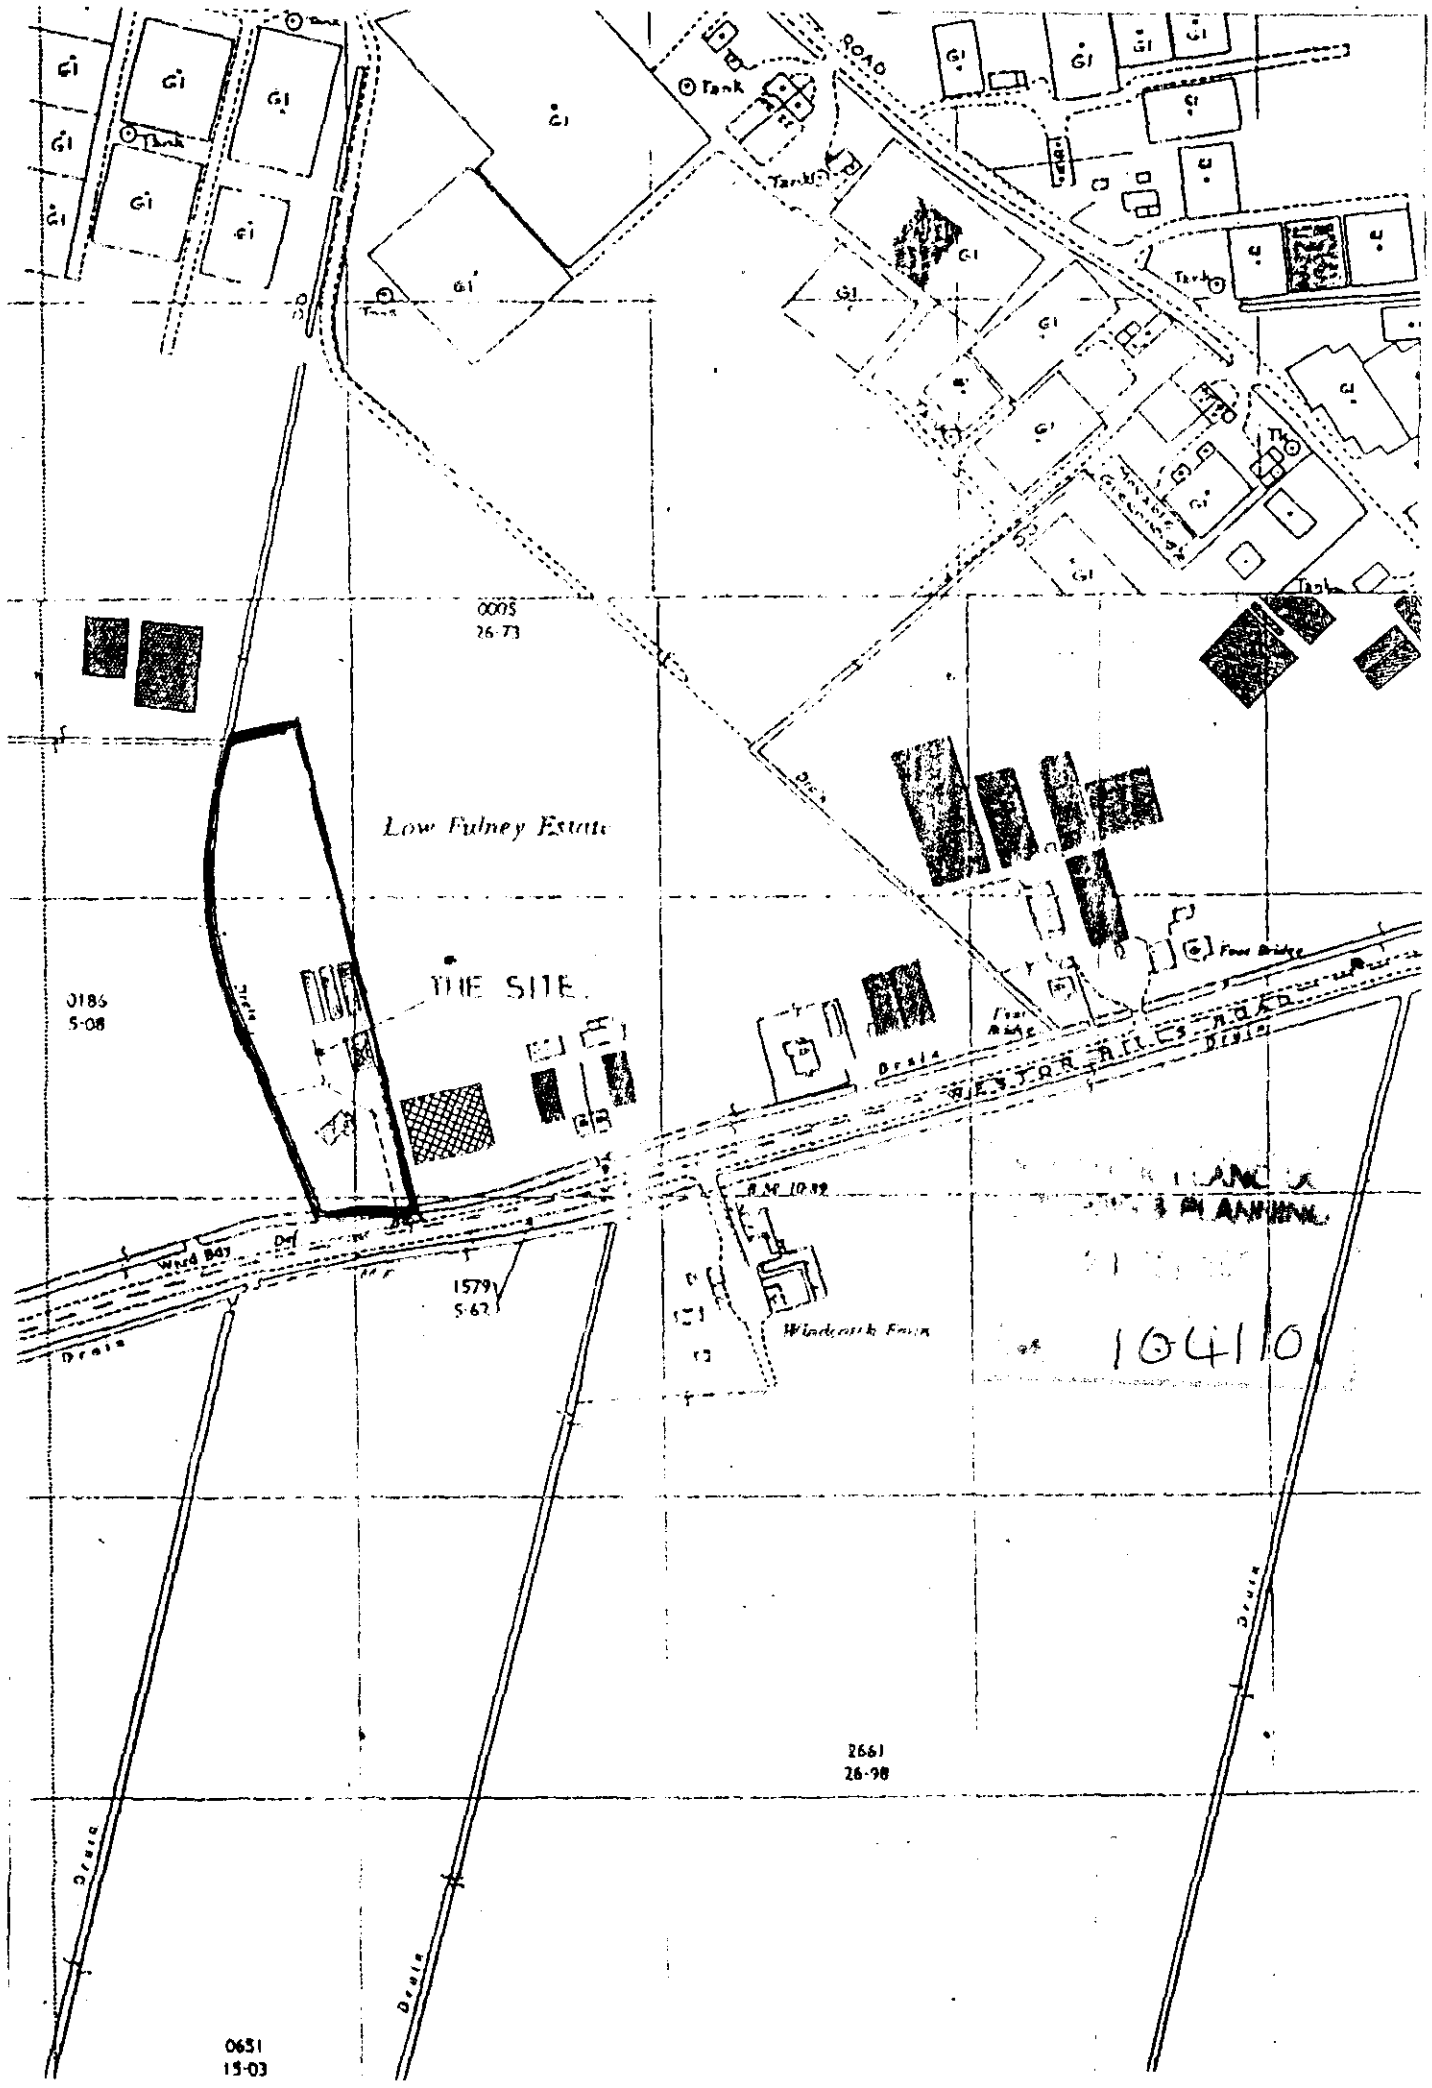

N

LOCATION PLAN.

SCALE : 1/2500.

104110

B. 15.11.9
A. 8.11.9

G
I.E
AP
&
TE

PROJE
He
Le
W
L
S

CLIEN
M
(
A
—

SCALI
A

G

REVIS
K.B

SUMMIT

partiou
reducin
that bo
above g
remind
Authori
of Sche
permiss
the lan
permit
situate
or to d
indirec
SHOULD
PROVE T
DRAINAG
SUCH AS
LITRES,
PACKAG