

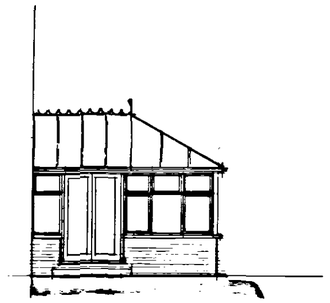



n west

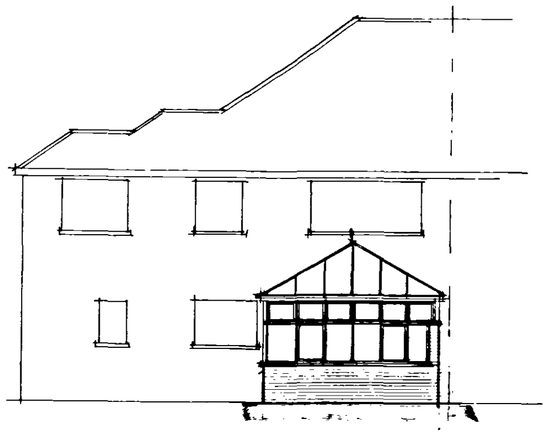

s west

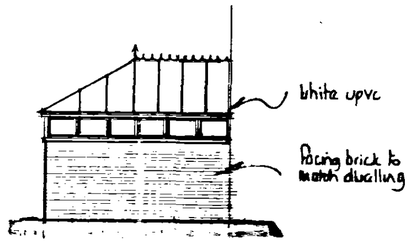

s east

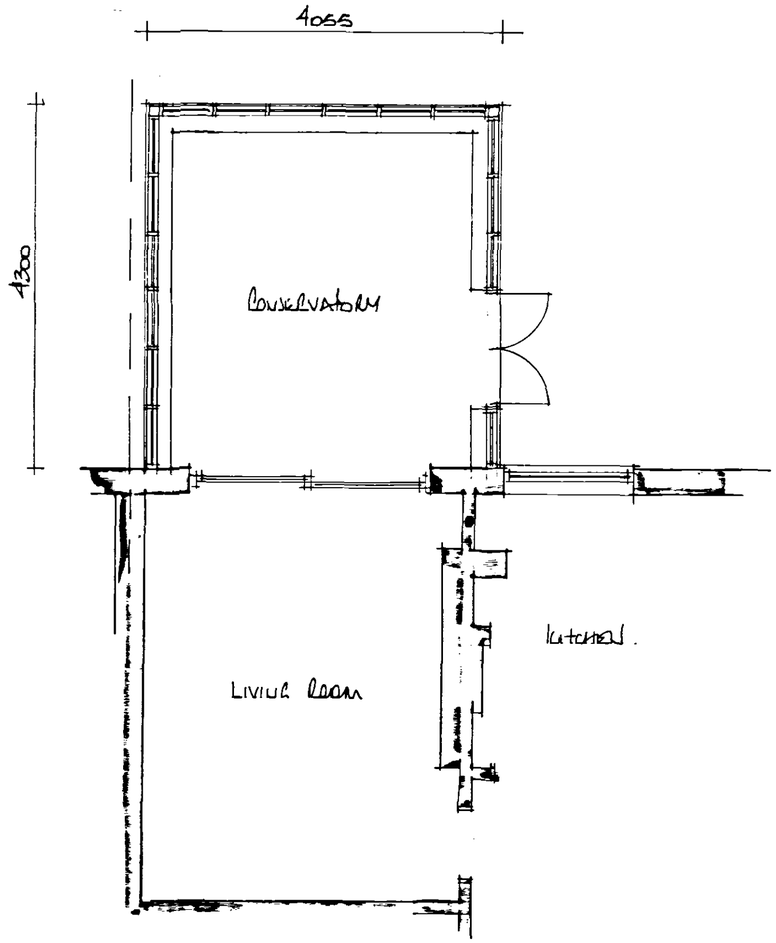

EAST MIDLANDS
DESIGN ASSOC.

Architectural Consultants

Willow Lodge
Horseshoe Road
Spalding
Lincs
PE11 3JA

Tel/fax :- 01775 767968
E-mail :- willowlodge@zoom.co.uk
Mobile 'phone :-07710 815044

Client
MR J SEABORN . MISS L. TOWNSEND

Project.
PROPOSED CONSERVATORY AT
9 CLAY HALL DRIVE
SPALDING
LINCS.

Drawing
PLAN . ELEVATION

Planning
1041/03
DETERMINED
PLAN

Scale 1:50 . 1:100

Date AUG '03 Drawn AL

Dwg No: Rev.

03/25/03