COPYRIGHT
COPYRIGHT OF THIS DRAWING BELONGS TO LINDUM GROUP LIMITED AND ITS SUBSIDIARY AND ASSOCIATED COMPANIES AND NO PART THEREOF MAY BE REPRODUCED OR UTILISED IN ANY WAY WHATSOEVER WITHOUT THE PRIOR WRITTEN CONSENT OF LINDUM

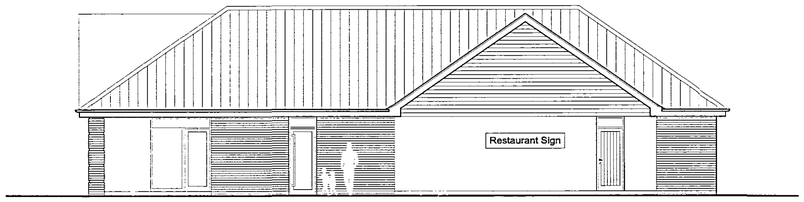

01/217 Car Park Elevation
1:100

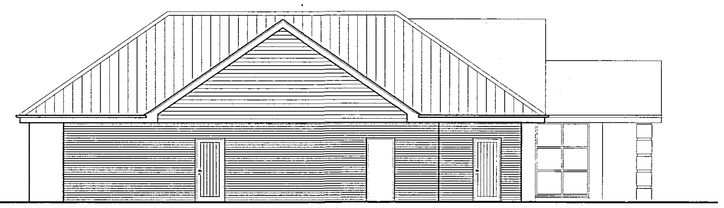

01/217 Service Yard Elevation
1:100

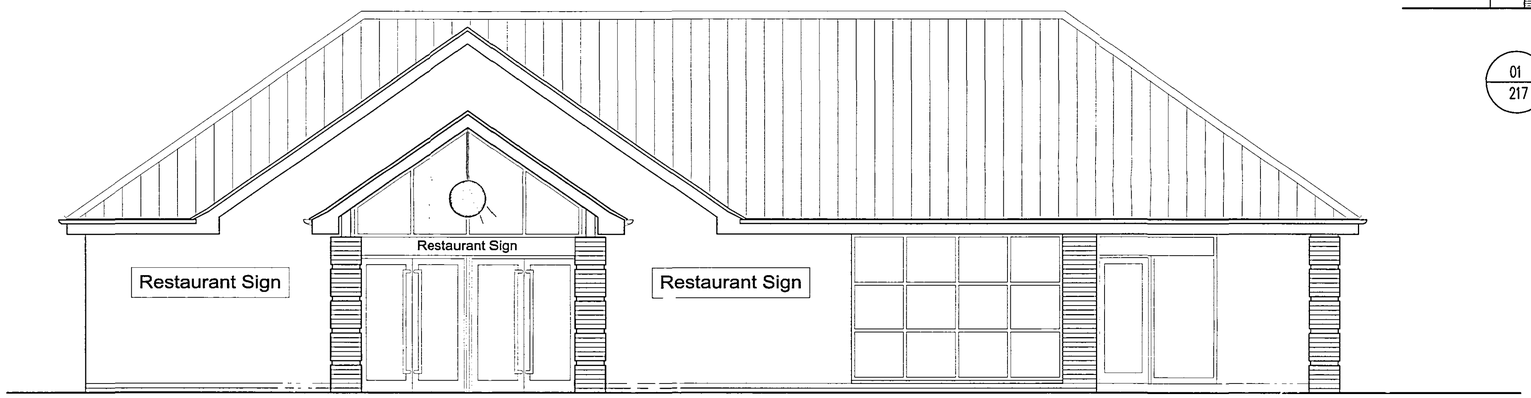

01/217 Main/Front Entrance Elevation
1:50

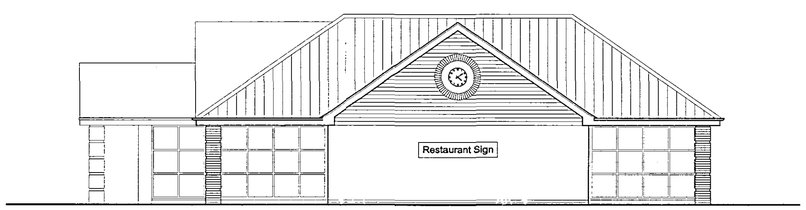

01/217 Camel Gate Elevation
1:100

SHDC
PLANNING & DEVELOPMENT
25 JUL 2006
Ref. 1042/06

L5 DESIGN

Lindum Business Park, Station Road
North Hykeham, Lincoln LN6 3QX
Tel: (01522) 500300
Fax: (01522) 852221
E - Mail: design@lindumgroup.co.uk

Client
Lindum Group Ltd

Project
New Restaurant
Camel Gate
Spalding
Lincolnshire

Drawing Title
Proposed Elevations

Date	Scale
June 2006	1:50, 1:100
Drawn By: RAW	Client Ref:
Drawing Number: L5 / 217 / 03	Revision: -

DETERMINED PLAN