COPYRIGHT
COPYRIGHT OF THIS DRAWING BELONGS TO LINDUM GROUP LIMITED AND ITS SUBSIDIARY AND ASSOCIATED COMPANIES AND NO PART THEREOF MAY BE REPRODUCED OR UTILISED IN ANY WAY WHATSOEVER WITHOUT THE PRIOR WRITTEN CONSENT OF LINDUM

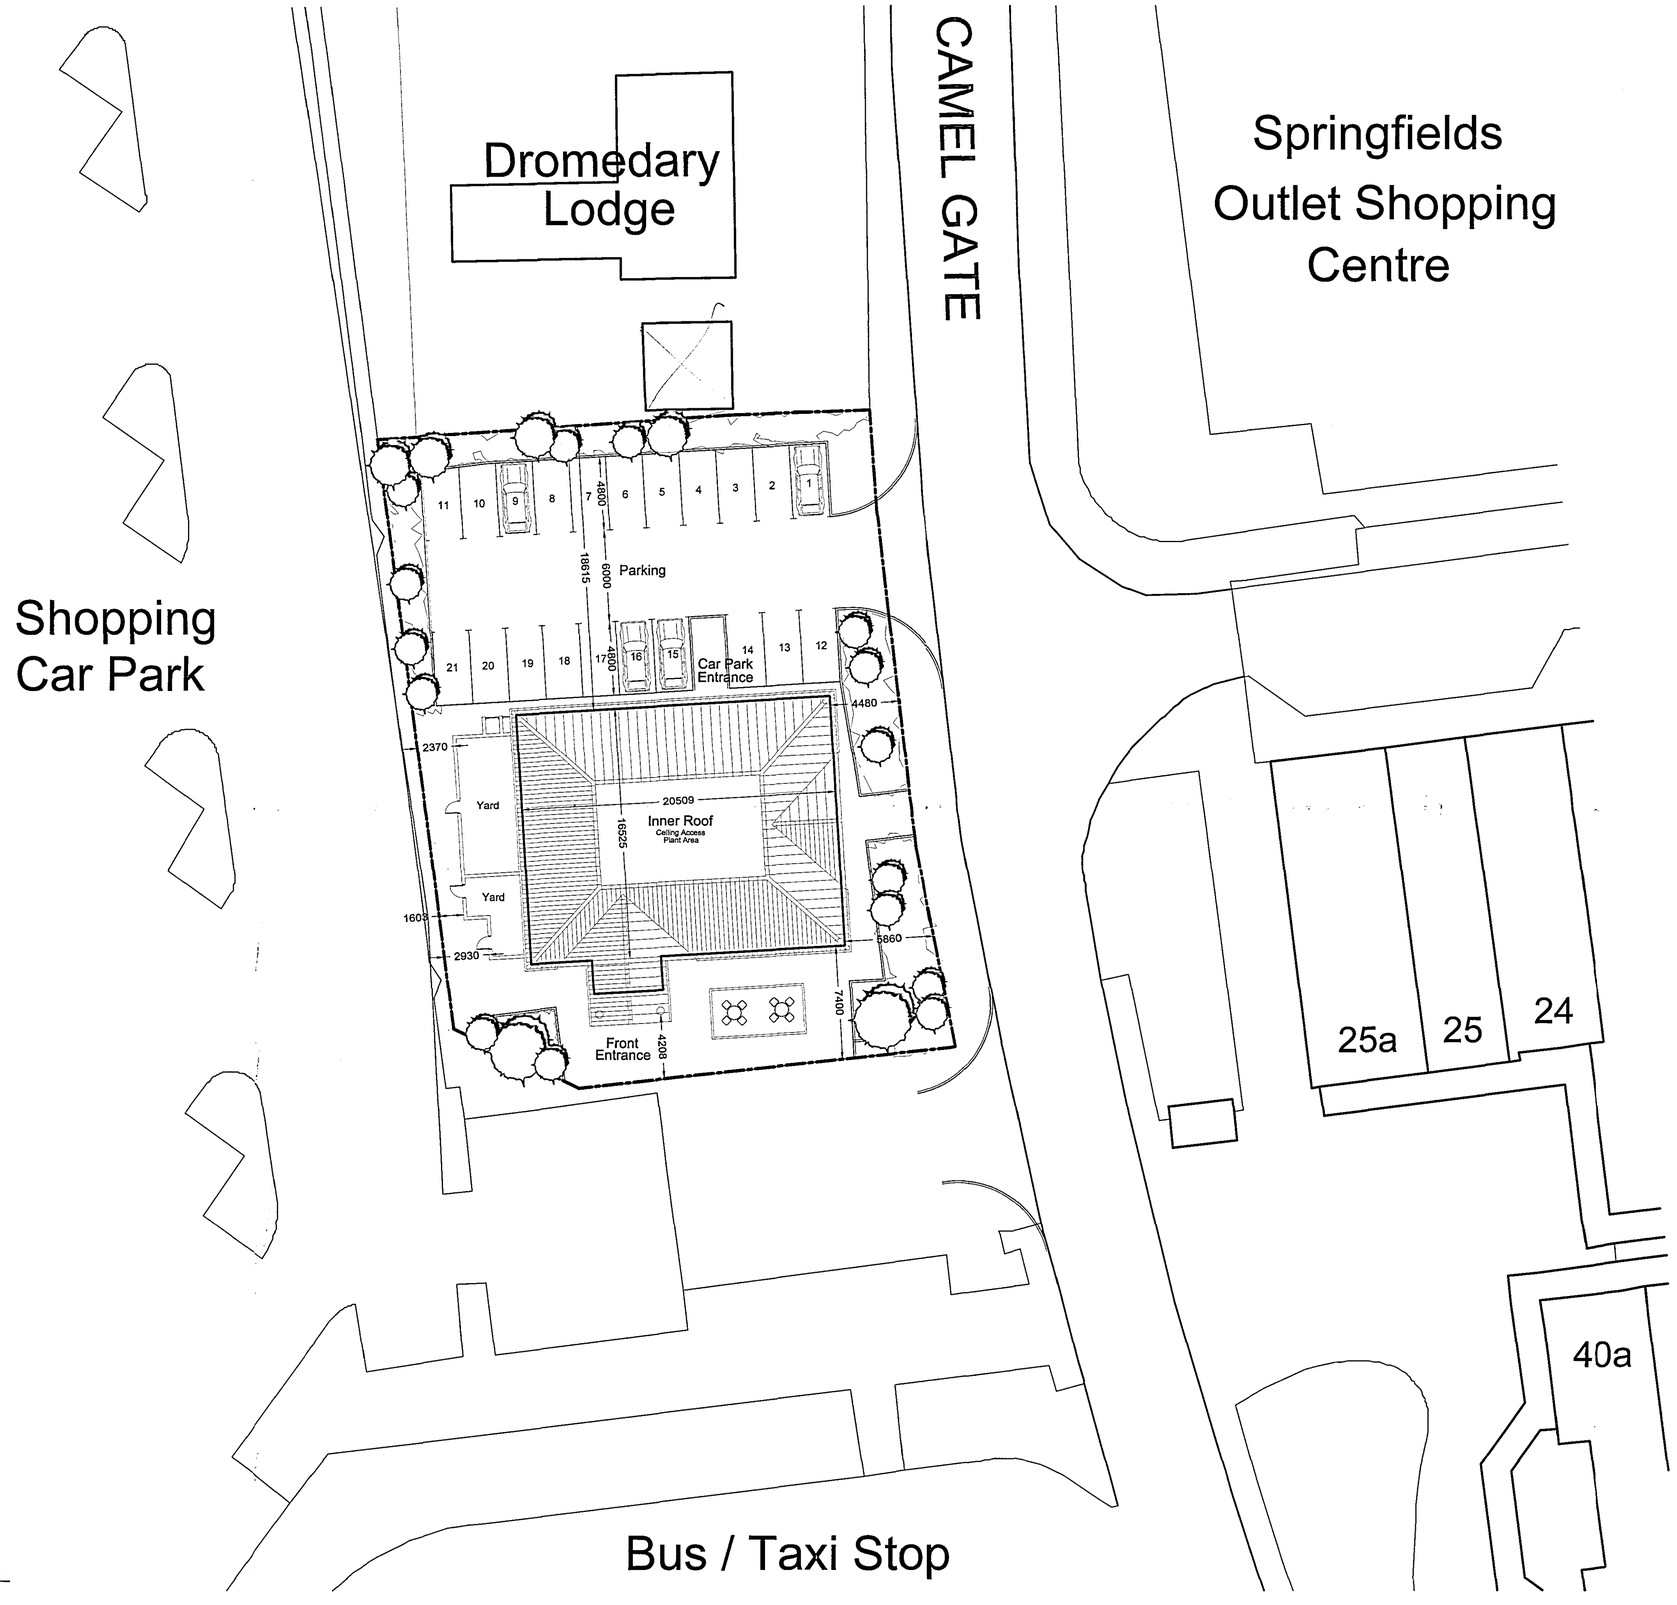

01/217 Site Layout Plan
1:200

Camel Gate, Spalding

SHDC
PLANNING & DEVELOPMENT
2 5 JUL 2006
Ref. 1042/06

Rev A : 26/06/06 : Addition of building to boundary dimensions.

L5 DESIGN

Lindum Business Park, Station Road
North Hykeham, Lincoln LN6 3QX
Tel: (01522) 500300
Fax: (01522) 852221
E - Mail: design@lindumgroup.co.uk

Client
Lindum Group Ltd

Project
New Restaurant
Camel Gate
Spalding
Lincolnshire

Drawing Title
Proposed Site Layout Plan

Date	Scale
June 2006	1:200
Drawn By: RAW	Client Ref:
Drawing Number: L5 / 217 / 01	Revision: A

DETERMINED PLAN