COPYRIGHT

COPYRIGHT OF THIS DRAWING BELONGS TO LINDUM GROUP LIMITED AND ITS SUBSIDIARY AND ASSOCIATED COMPANIES AND NO PART THEREOF MAY BE REPRODUCED OR UTILISED IN ANY WAY WHATSOEVER WITHOUT THE PRIOR WRITTEN CONSENT OF LINDUM

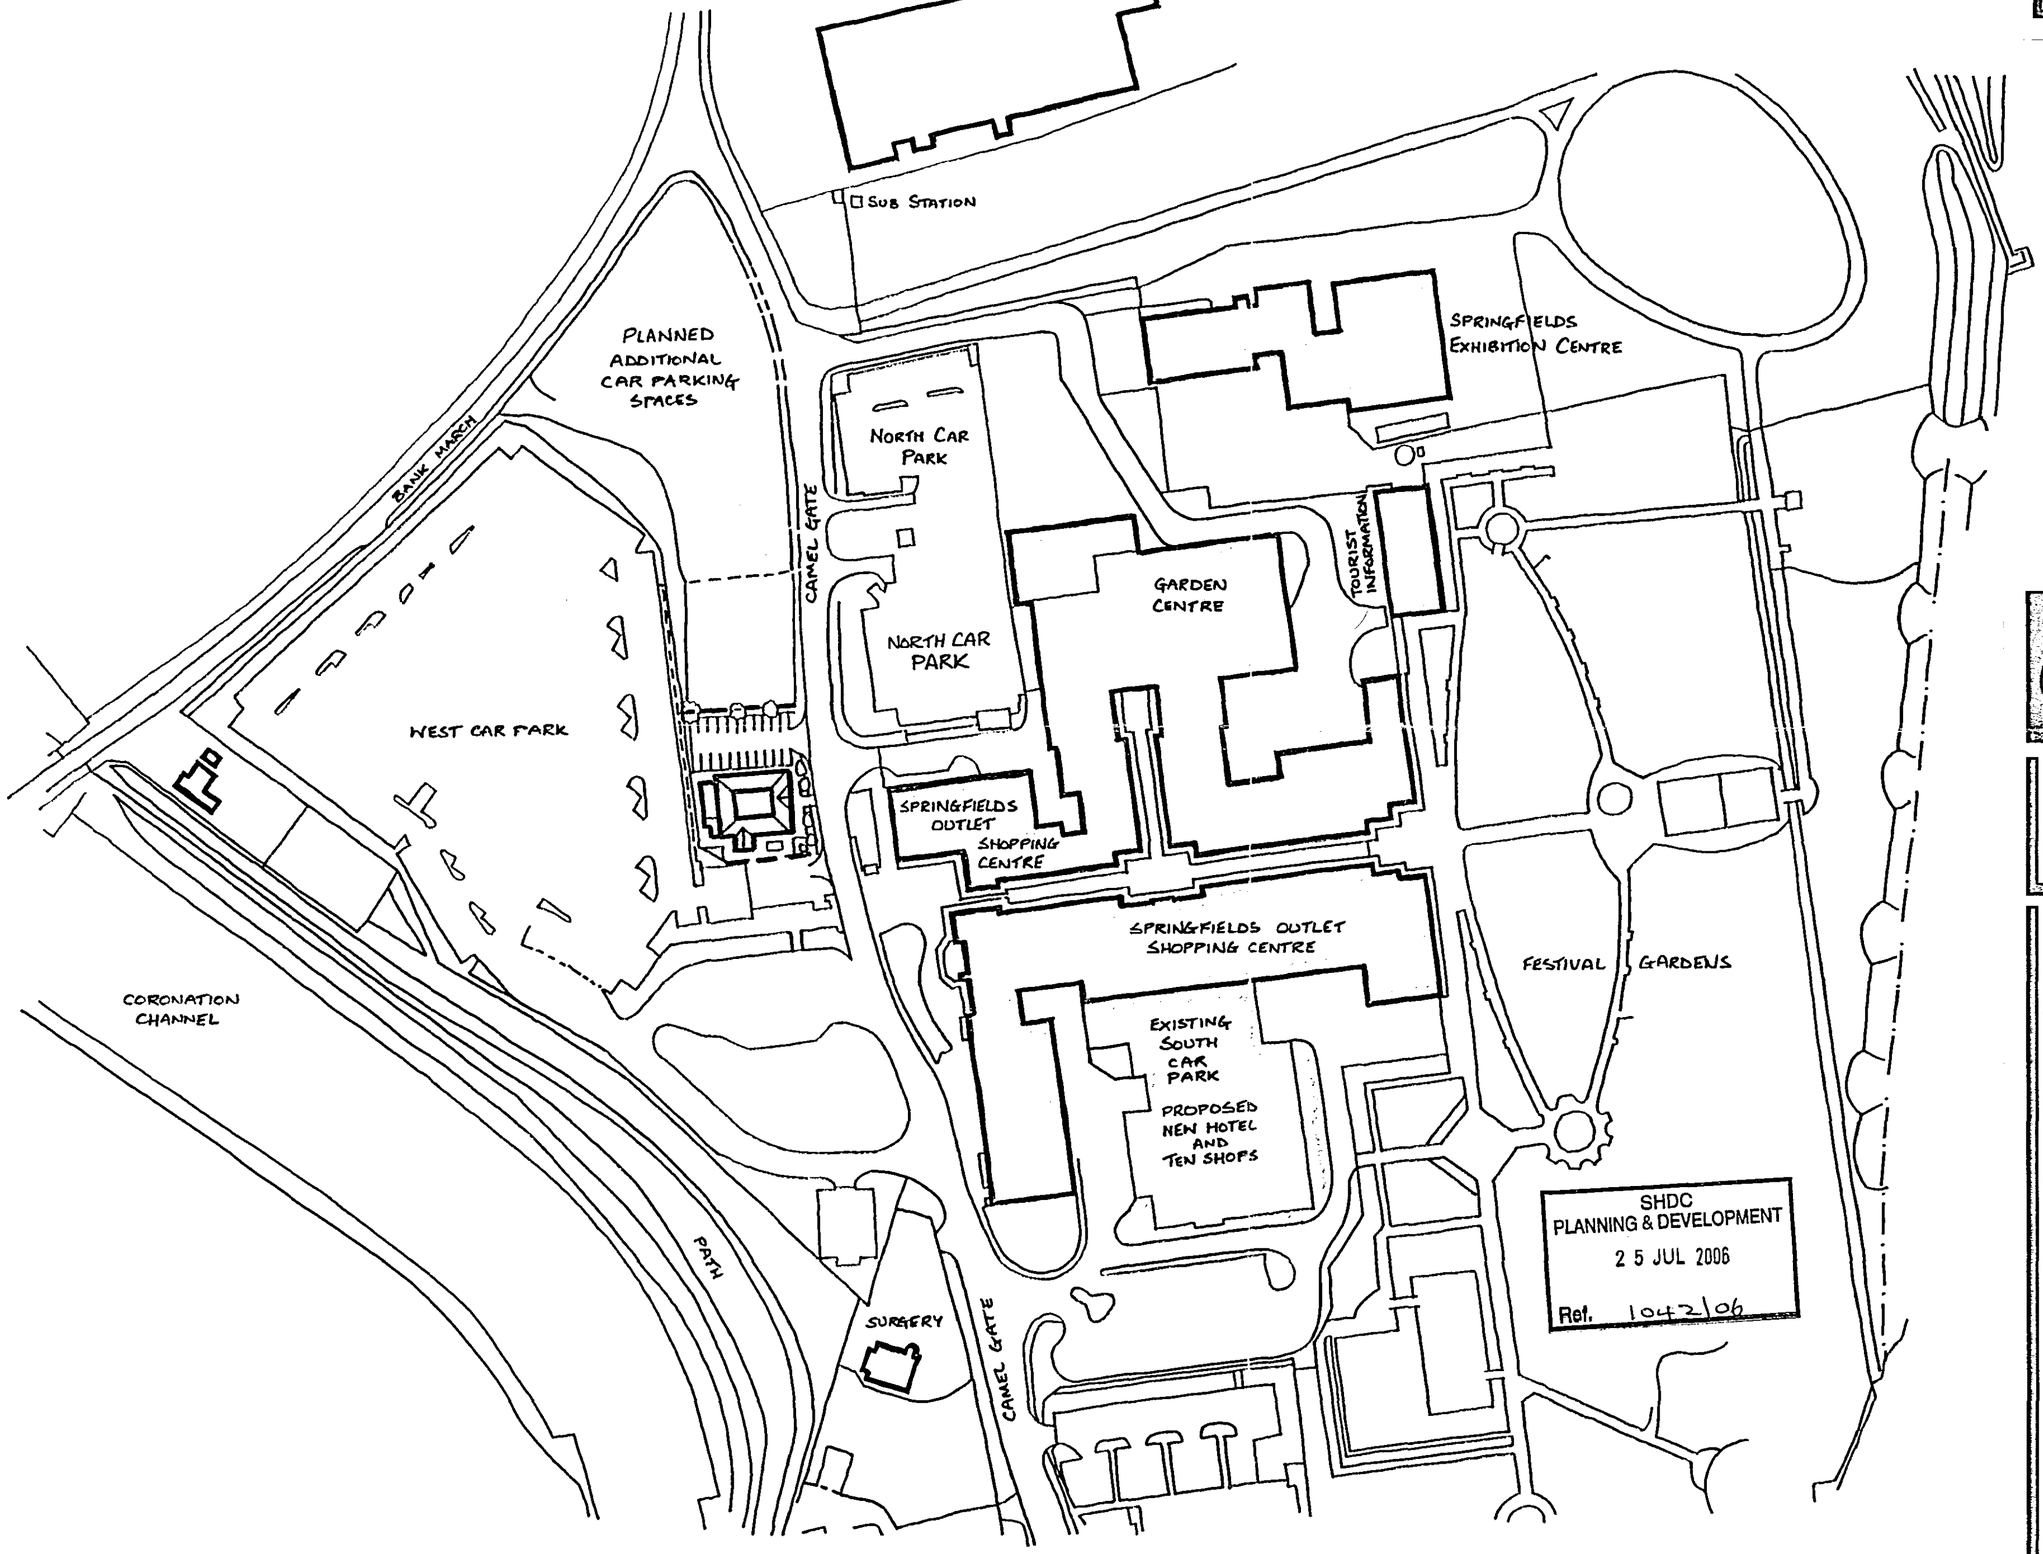

L5 DESIGN

Lindum Business Park, Station Road
North Hykeham, Lincoln LN6 3QX
Tel: (01522) 500300
Fax: (01522) 852221
E - Mail: design@lindumgroup.co.uk

Client

Lindum Group Ltd

Project

New Restaurant
Camel Gate
Spalding
Lincolnshire

Drawing Title

Proposed restaurant location in relation to Springfields Site.

Date	Scale
June 2006	1:1250
Drawn By: RAW	Client Ref:
Drawing Number: L5 / 217 / 04	Revision: -

DETERMINED PLAN