COPYRIGHT

COPYRIGHT OF THIS DRAWING BELONGS TO LINDUM GROUP LIMITED AND ITS SUBSIDIARY AND ASSOCIATED COMPANIES AND NO PART THEREOF MAY BE REPRODUCED OR UTILISED IN ANY WAY WHATSOEVER WITHOUT THE *PRIOR WRITTEN CONSENT* OF LINDUM

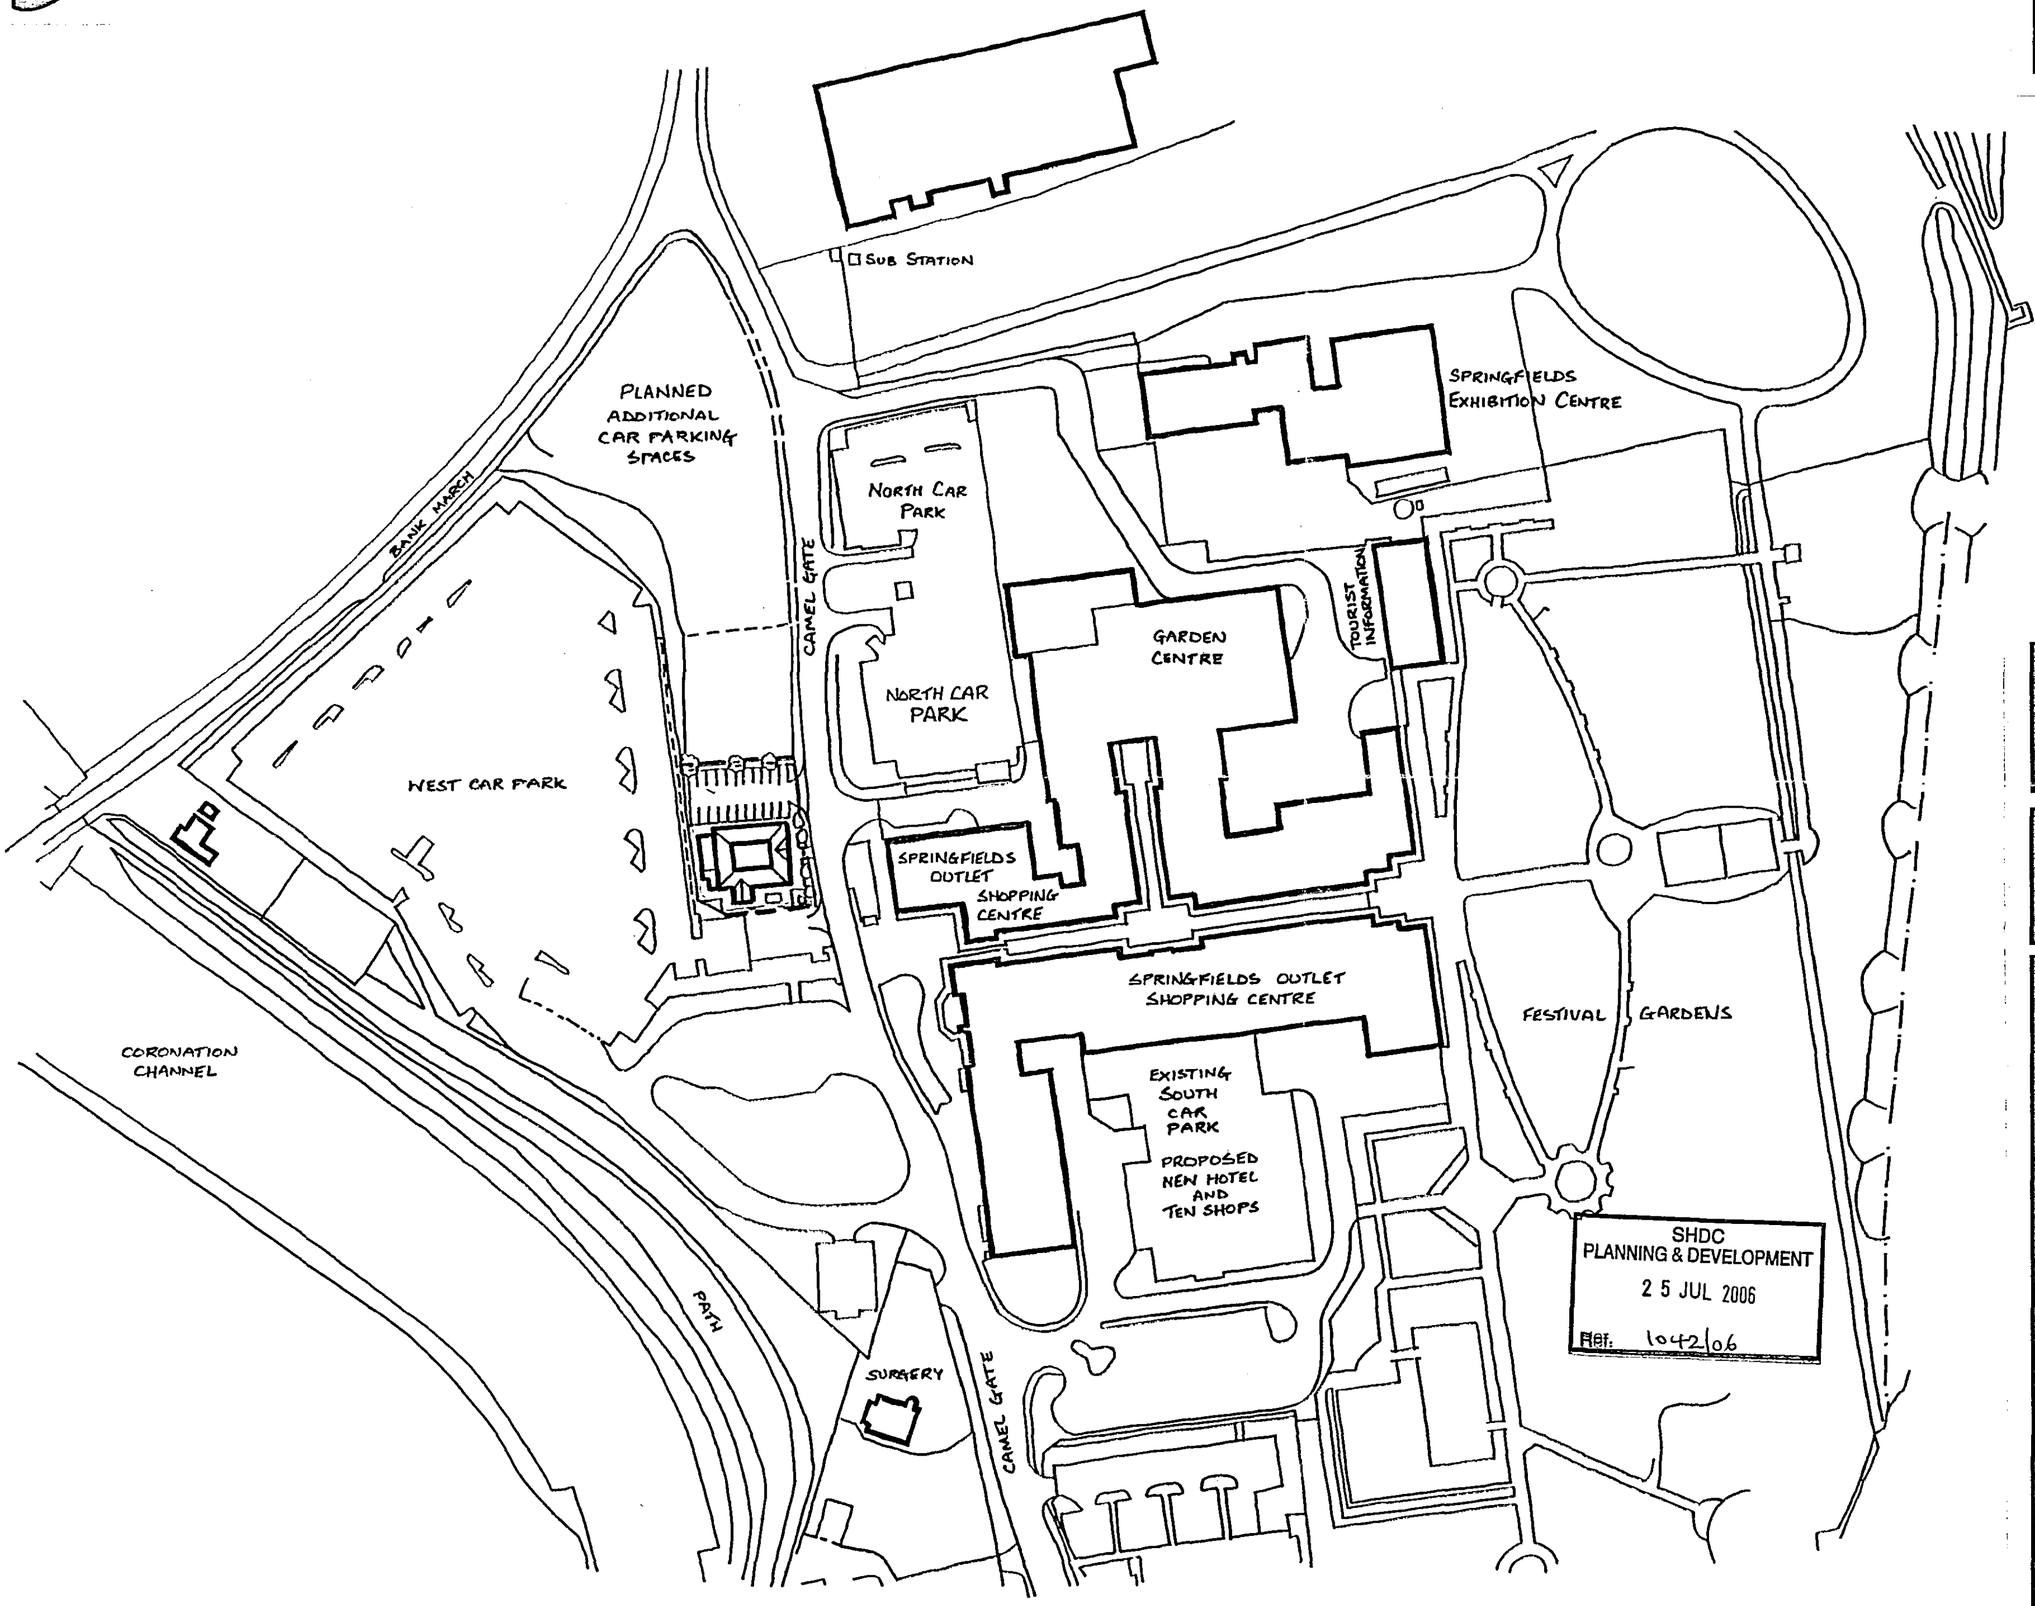


SHDC
PLANNING & DEVELOPMENT
2 5 JUL 2006
Ref. 1042/06

L5 DESIGN

Lindum Business Park, Station Road
North Hykeham, Lincoln LN6 3QX
Tel: (01522) 500300
Fax: (01522) 852221
E - Mail: design@lindumgroup.co.uk

Client

Lindum Group Ltd

Project

New Restaurant
Camel Gate
Spalding
Lincolnshire

Drawing Title

Proposed Location Plan

| Date | Scale |
|---|---|
| July 2006 | 1:1250 |
| **Drawn By** | **Client Ref** |
| RAW | |
| **Drawing Number** | **Revision** |
| L5 / 217 / 05 | - |

DETERMINED
PLAN