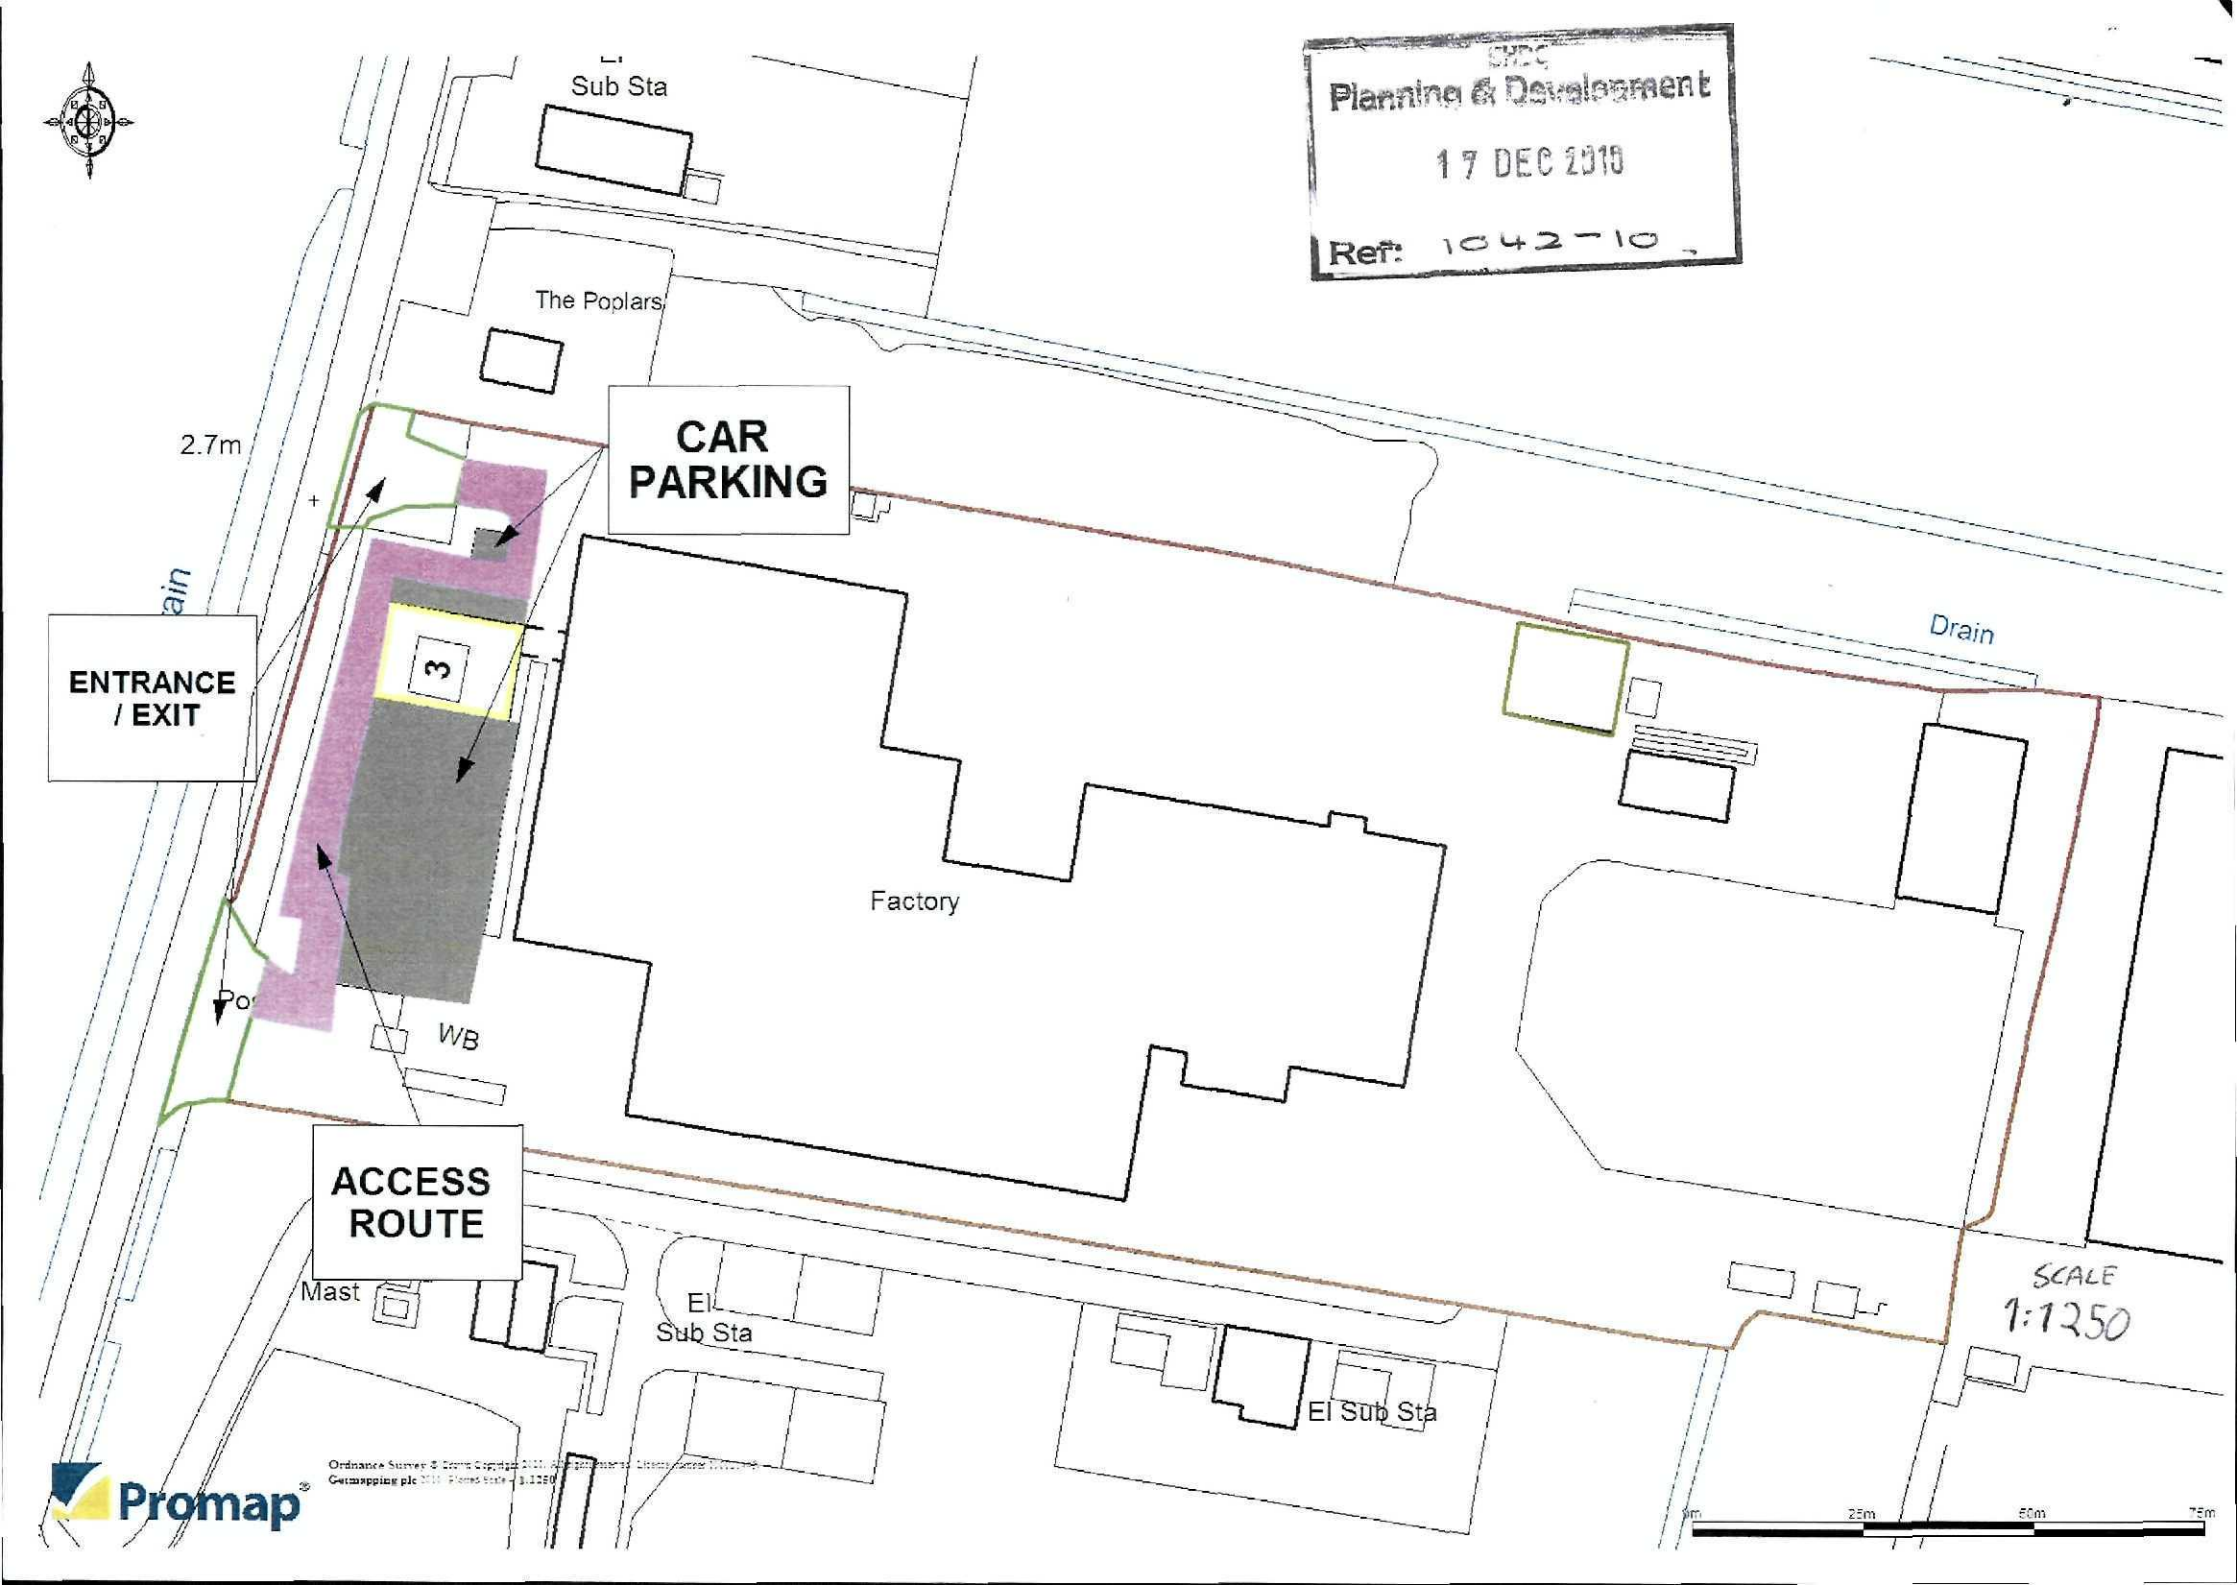
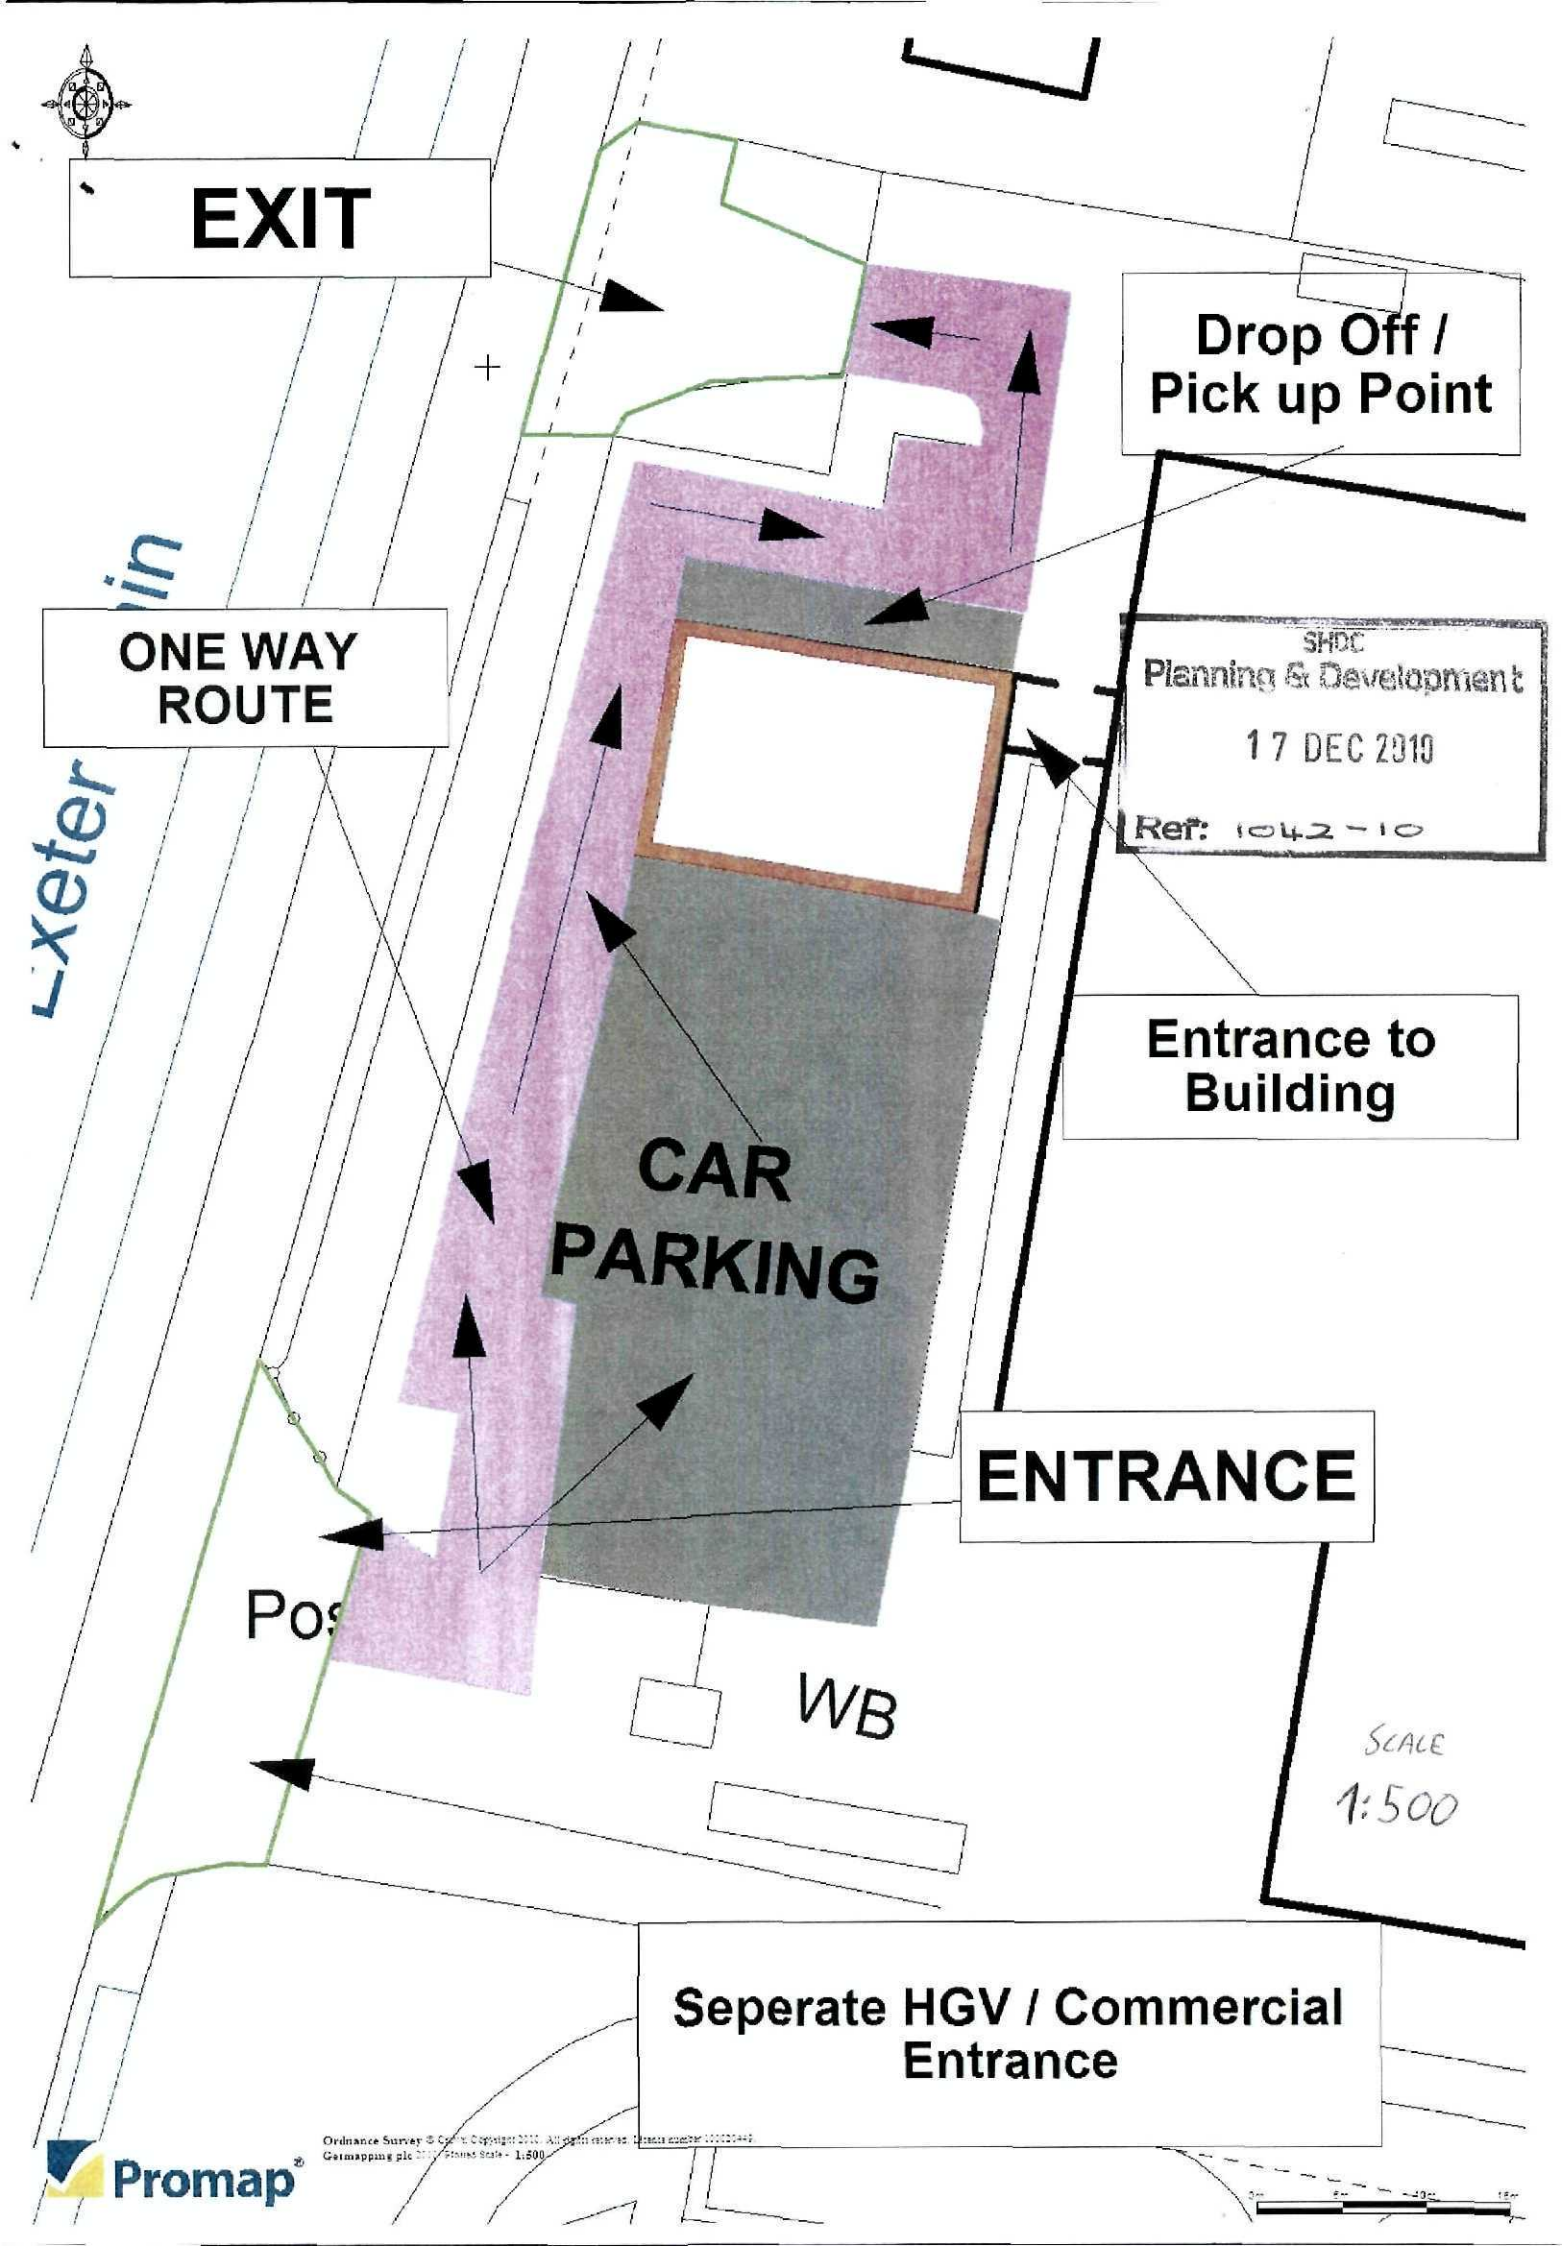


DMDC
Planning & Development
17 DEC 2010
Ref: 1042-10


EXIT
Drop Off / Pick up Point
ONE WAY ROUTE
SHDC
Planning & Development
17 DEC 2019
Ref: 1042-10
Exeter
Entrance to Building
CAR PARKING
ENTRANCE
WB
SCALE
1:500
Seperate HGV / Commercial Entrance
Promap®