
SHDC
Planning & Development
26 AUG 2003
1045/03.

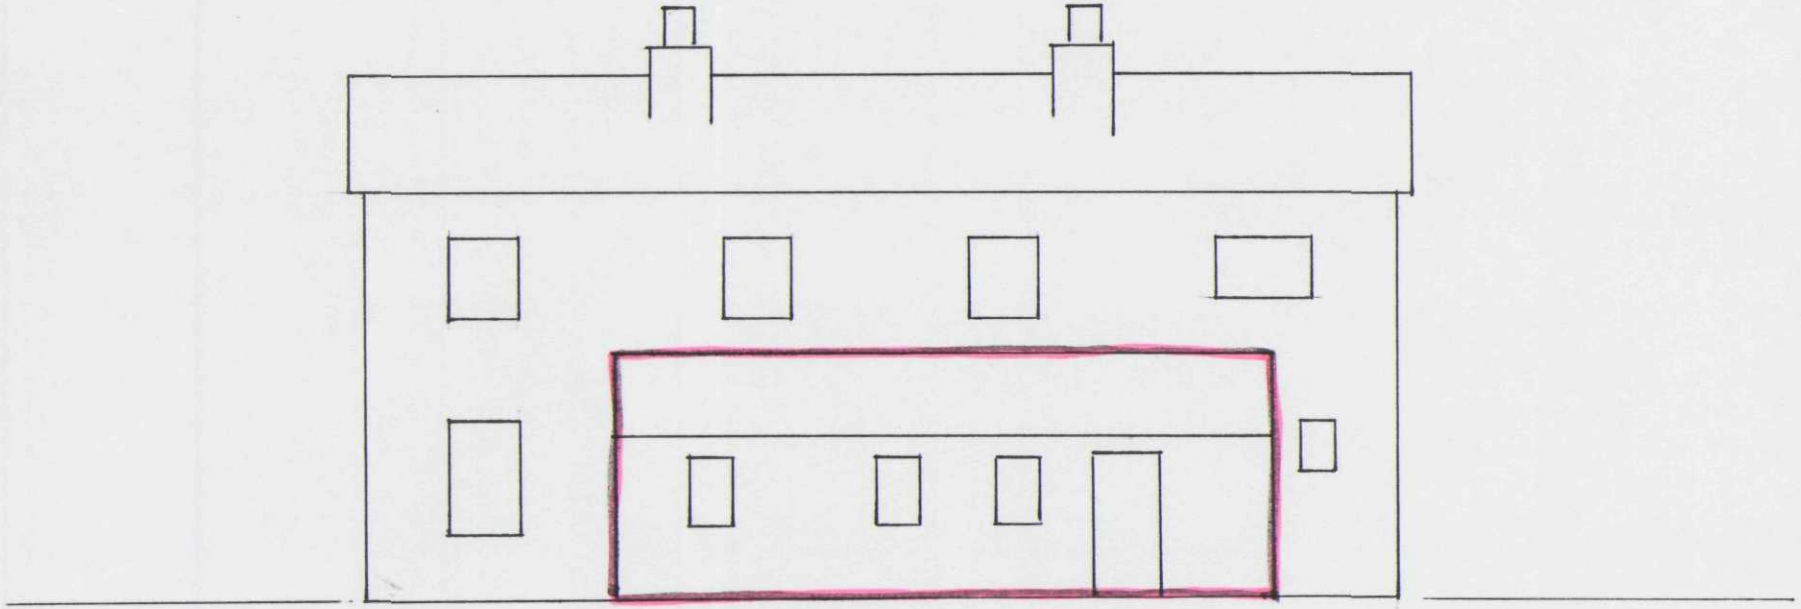

Side Elevation

DETERMINED
PLAN

Proposed Extension

Scale 1:100