
A1

ORIGINAL SUBMITTED PLAN:

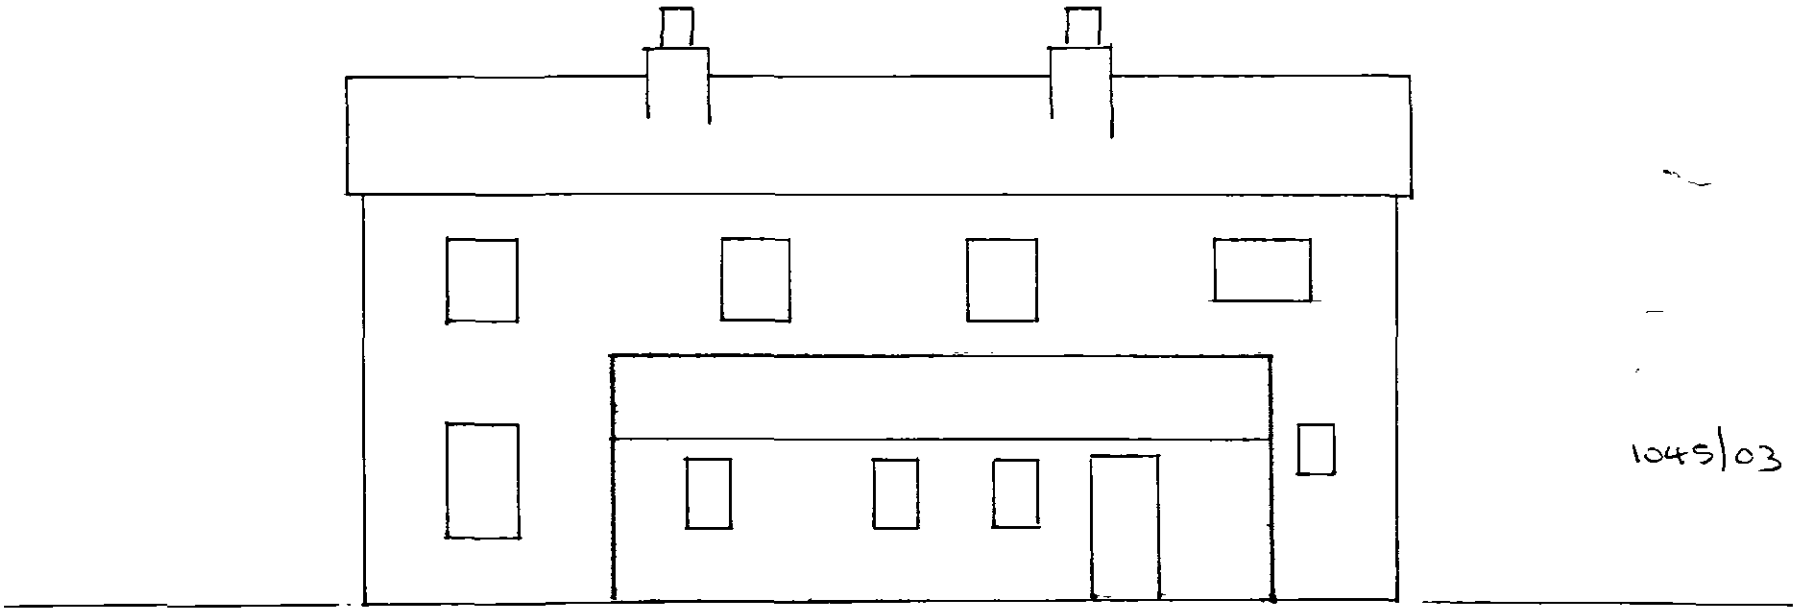

1045/03

Side Elevation

Proposed Extension

Scale 1:100