
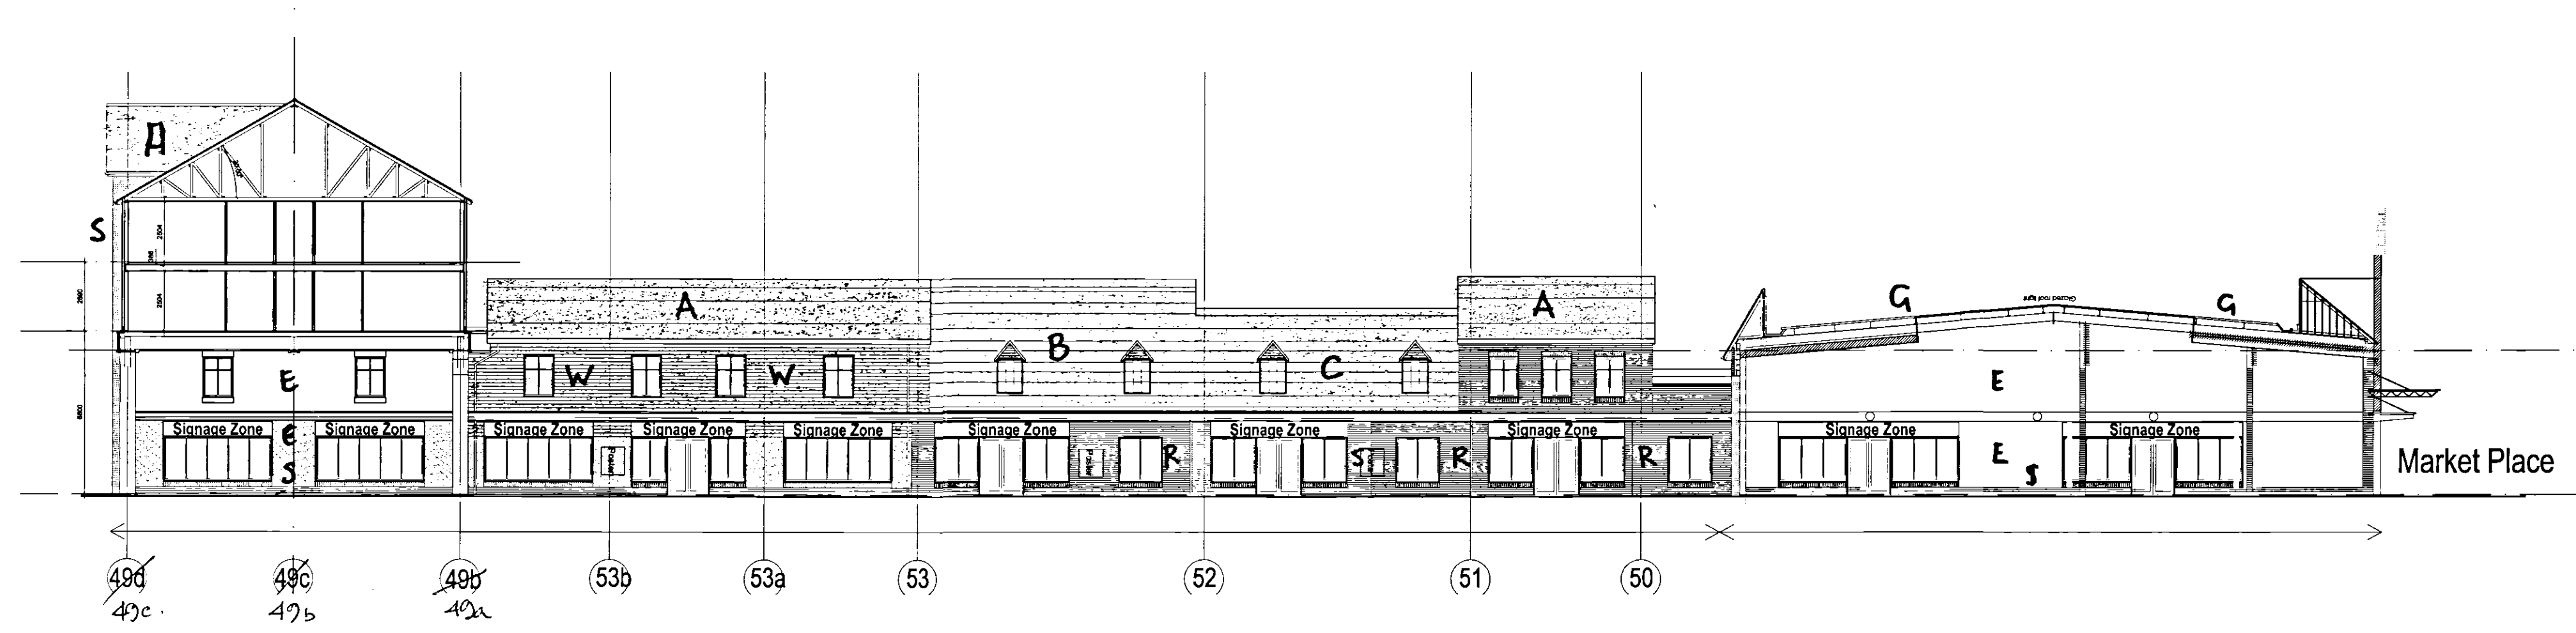
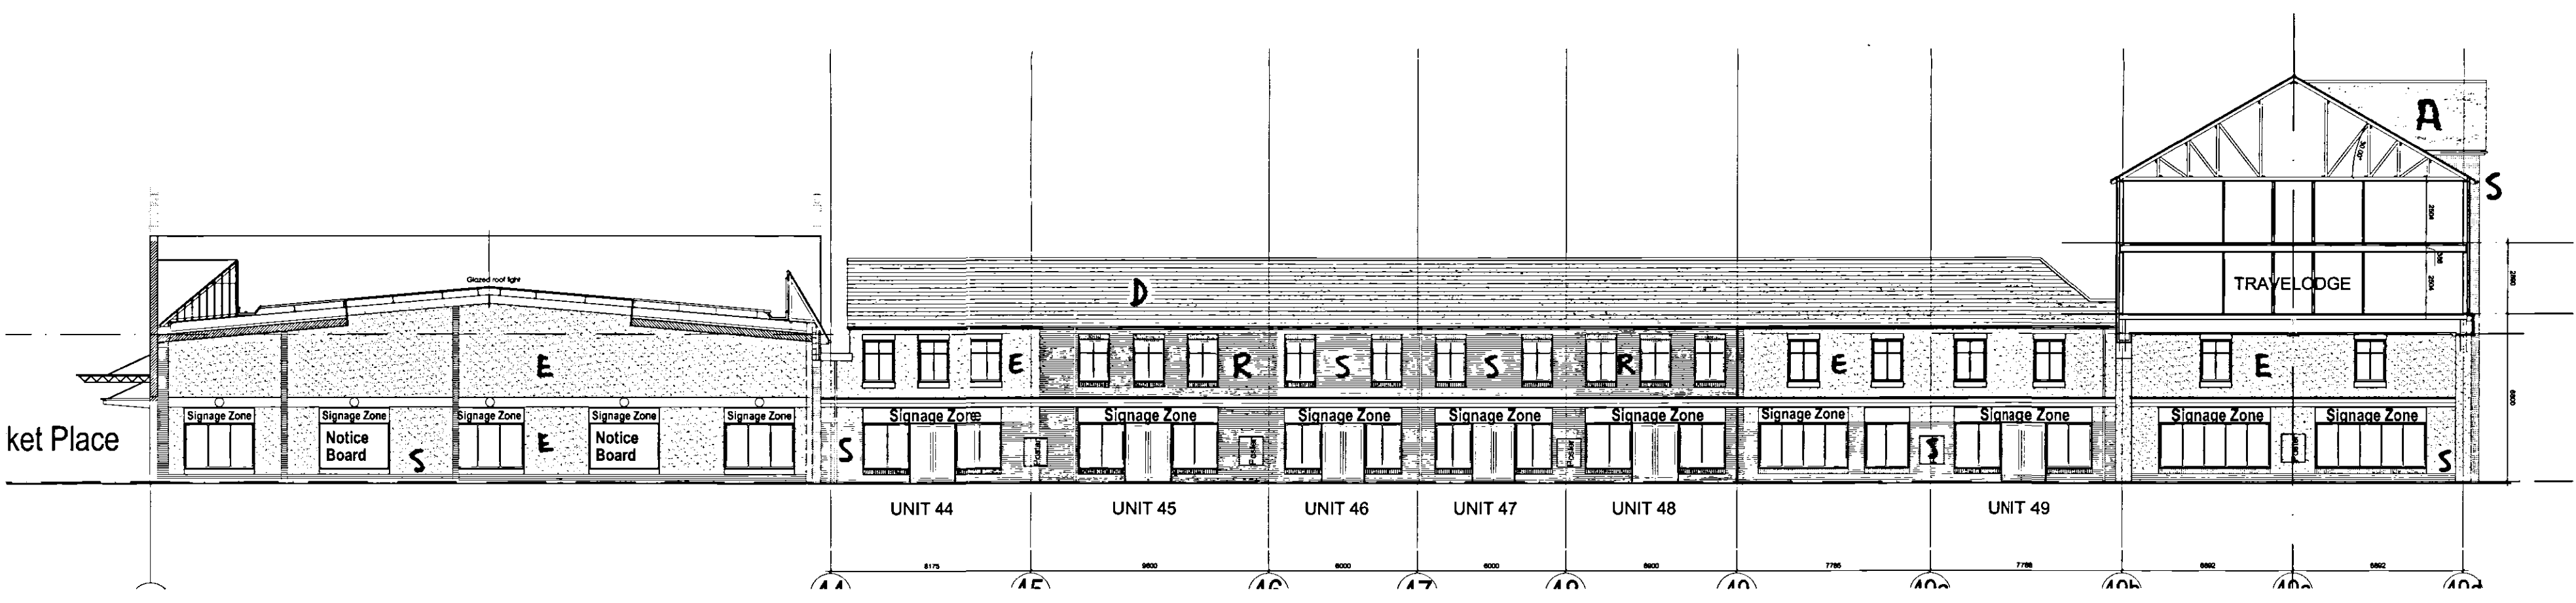
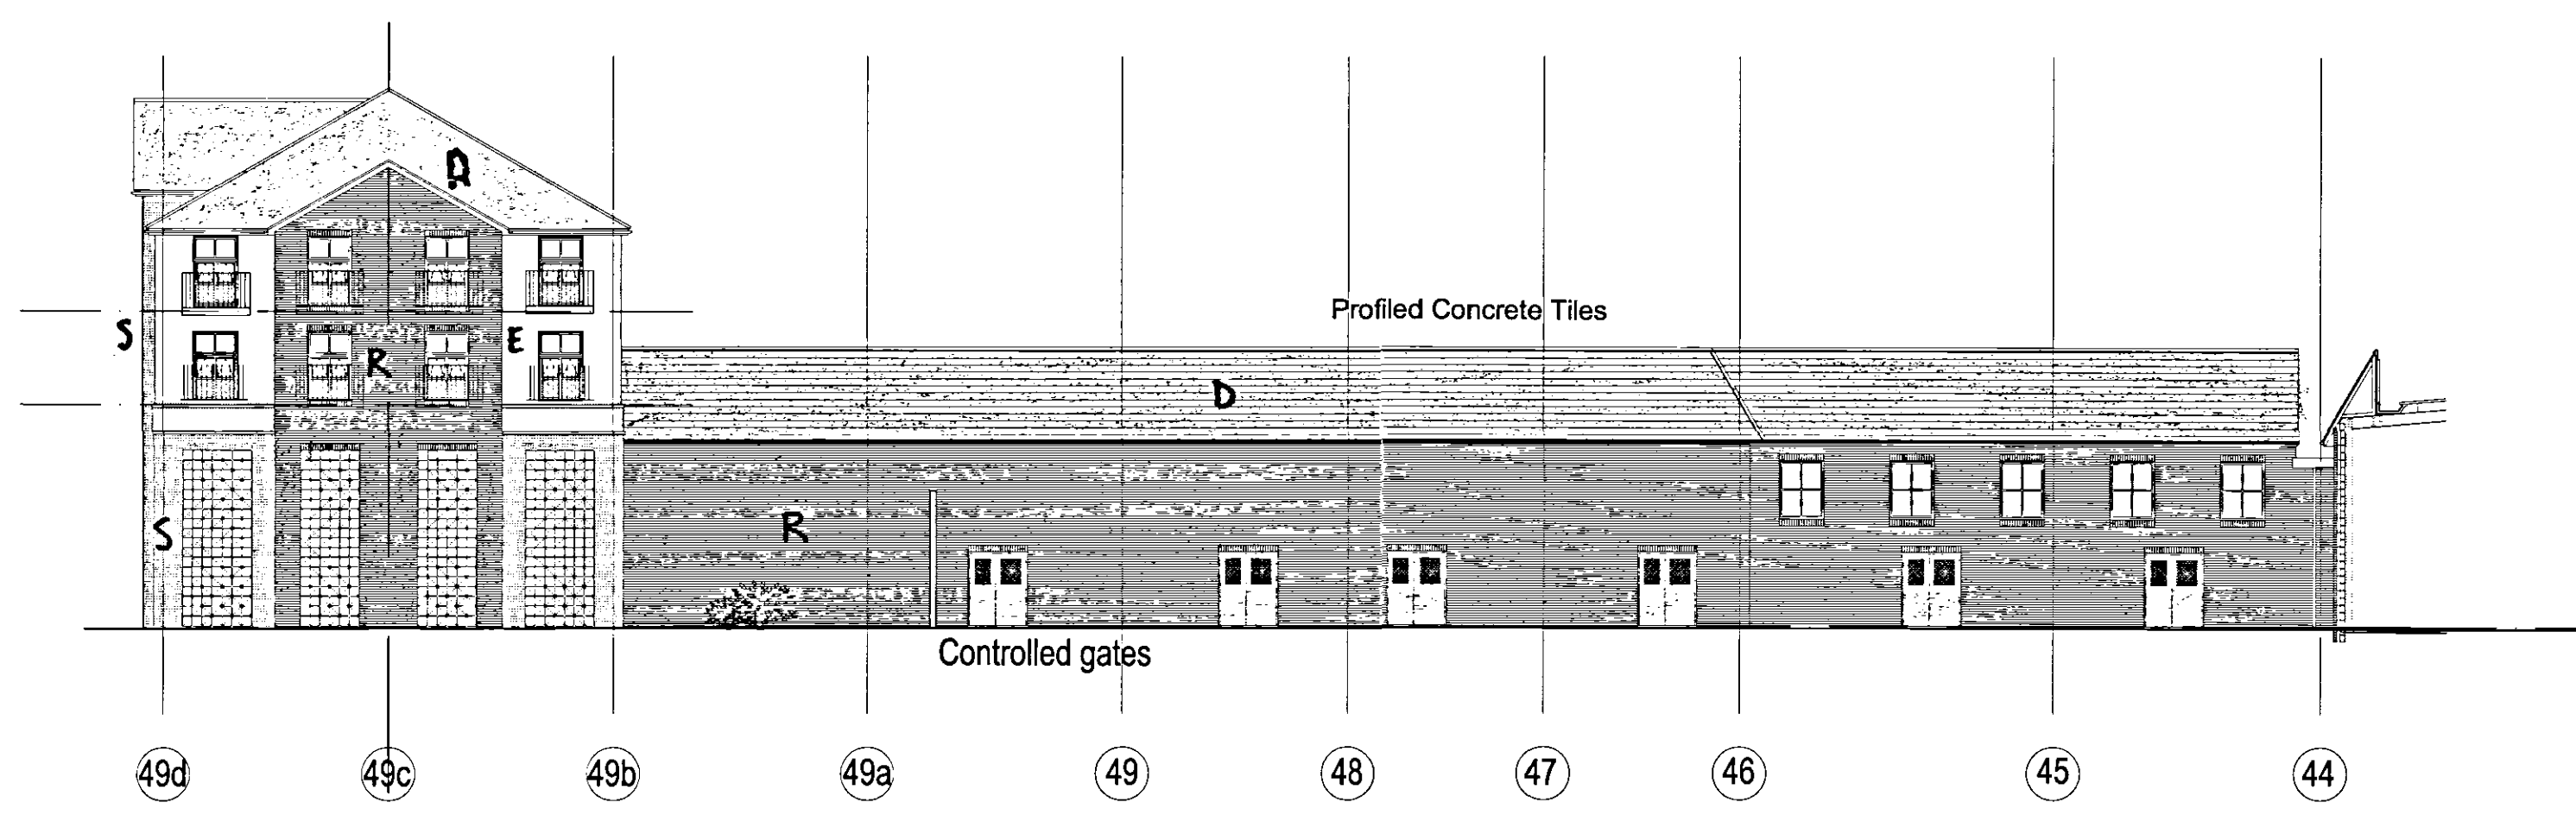
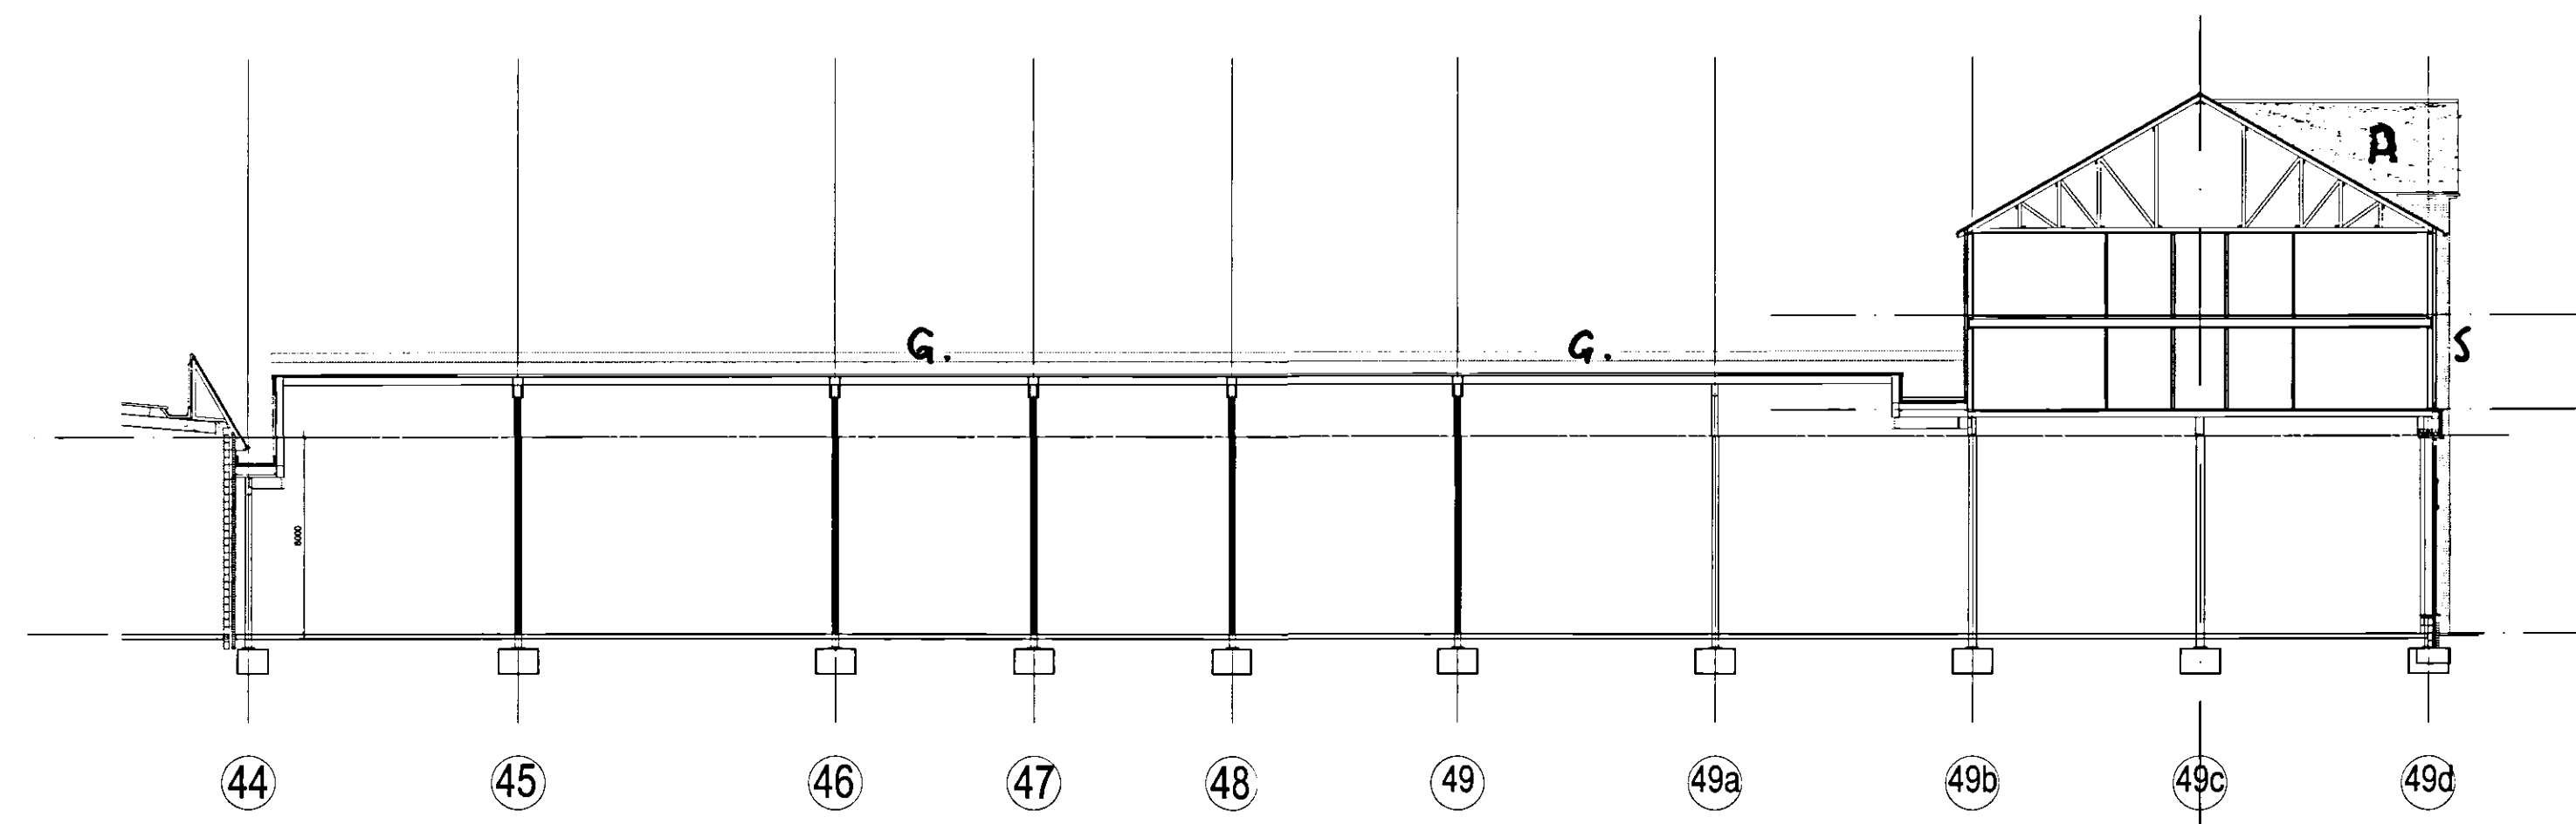
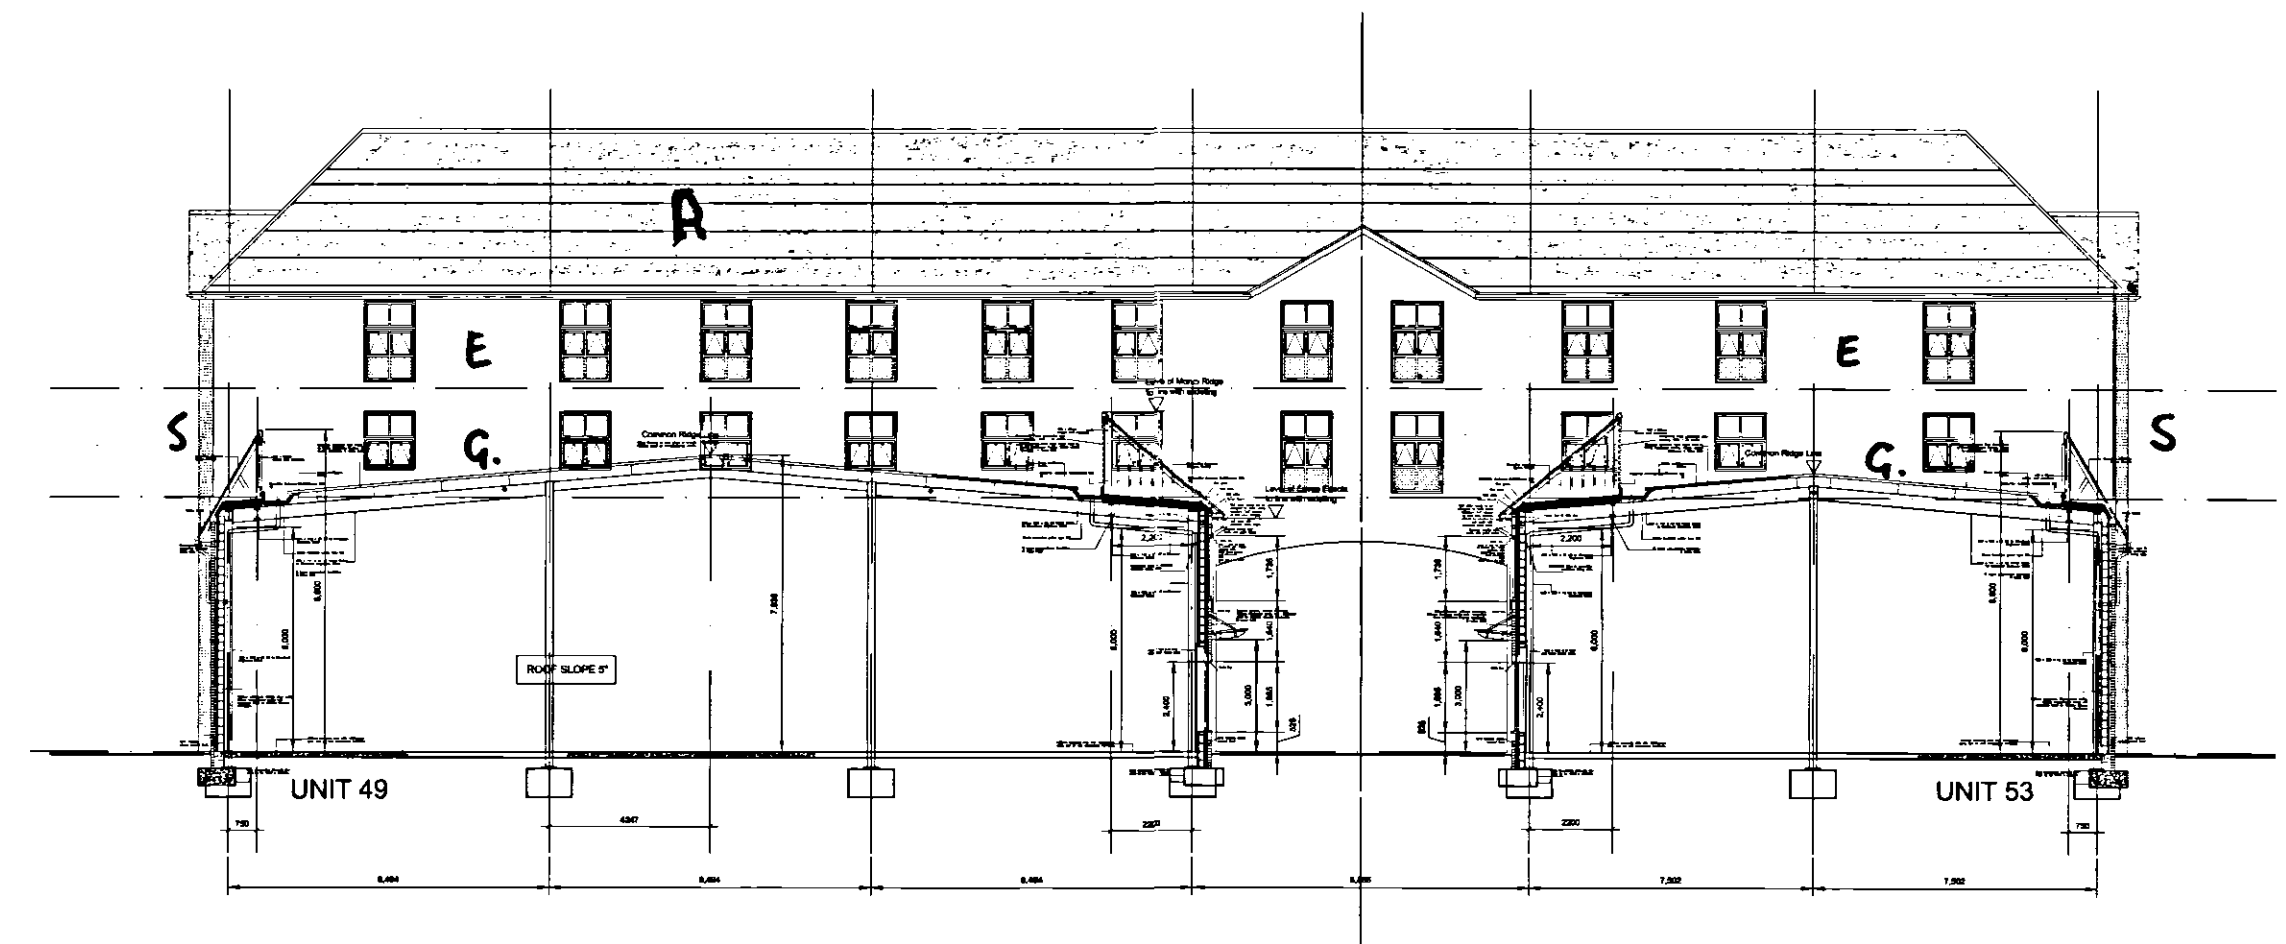


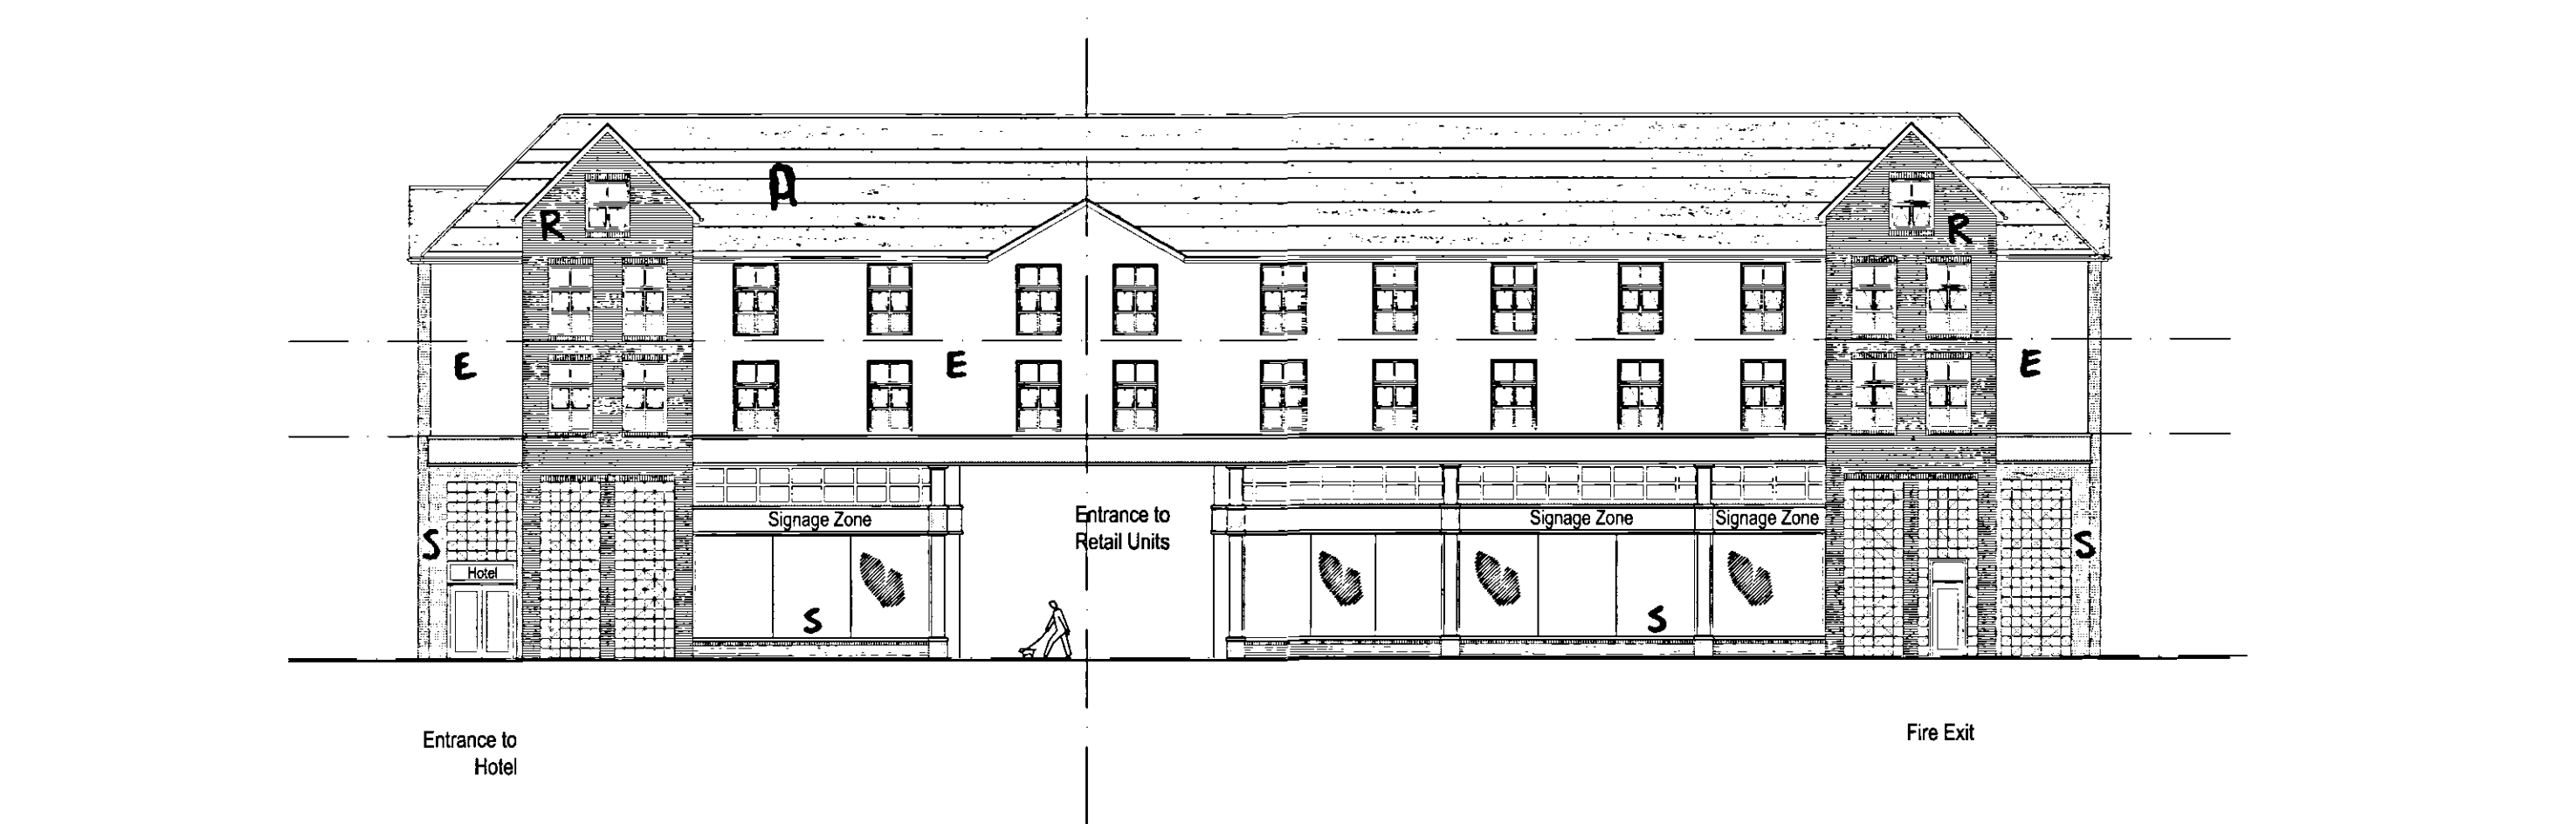

SCHEDULE OF MATERIALS SEE ALSO IMAGING AND SAMPLE	
ROOF	
REDLAND	A REGENT SLATE GREY B REGENT TUDOR BROWN C REGENT FARMHOUSE RED D MINI STONE WOLD SLATE GREY
FLAT ROOF	G KINGSPAN KS1000RW GOOSEWING GREY
WALLS BRICKS	R RED BANBURY MULTI RED STOCK T6DR S BUFF BANBURY BUFF STOCK T4DR T BROWN IBSTOCK CATTYBROOK BRUNSWICK AUTUMN E RENDER FINISH WHITE
PANELLING	SERVICE AREAS V KINGSPAN KS 1000RW COLOUR BEIGE _HONESTY
TMIBER BOARDING W	HORIZONTAL CLOSE BOARDING STAIN FINISH LIGHT OAK FEATURES STAIN WANUT
WINDOWS WHITE	FIRST FLOOR PAINTED SOFTWOOD PDOWDER COATED ALUMINIUM SHOPFRONTS AND DOORS Dark Grey, Dark Green, White
DOORS GREEN	SERVICE YARD PAINT FINISH BUCKINGHAM
PAVINGS BEIGE	Y MARSHALLS PERFECTA PAVING 450x450

SHDC
PLANNING & DEVELOPMENT
31 JUL 2007
Ref: 1045107

Revision:	Date:	Drawn:	Checked:
This drawing supersedes 3397-4-67L & has not been issued before. Revisions include the addition of a second substation on the East elev, the existing sub-station to remain as is.			
Project:			
PROPOSED PHASE 2 DEVELOPMENT SPRINGFIELDS RETAIL OUTLETS & FESTIVAL GARDENS CAMELGATE SPALDING			
CHESTER PROPERTIES ASSET MANAGEMENT Ltd.			
GENERAL ARRANGEMENT ELEVATIONS			
Drawing No: 3729-2-GA04A			
Date: 05-07	Scale: 1:200	Drawn: S Bush	Checked:
CAD Ref: P:\Interserve 3729-2\CAD\Construction\GA's			
Note: Do not scale from this drawing. All dimensions to be checked on-site.			
Watson Batty Architects Limited Shires House, Shires Road Guisley, Leeds LS20 8EU			
T: 01943 876 665 F: 01943 882 300 E: enquiries@watsonbatty.com W: www.watsonbatty.com			
WATSON BATTY architects			
redefining space • delivering the vision			