


Annex - 4 Spring Gardens - Measurements

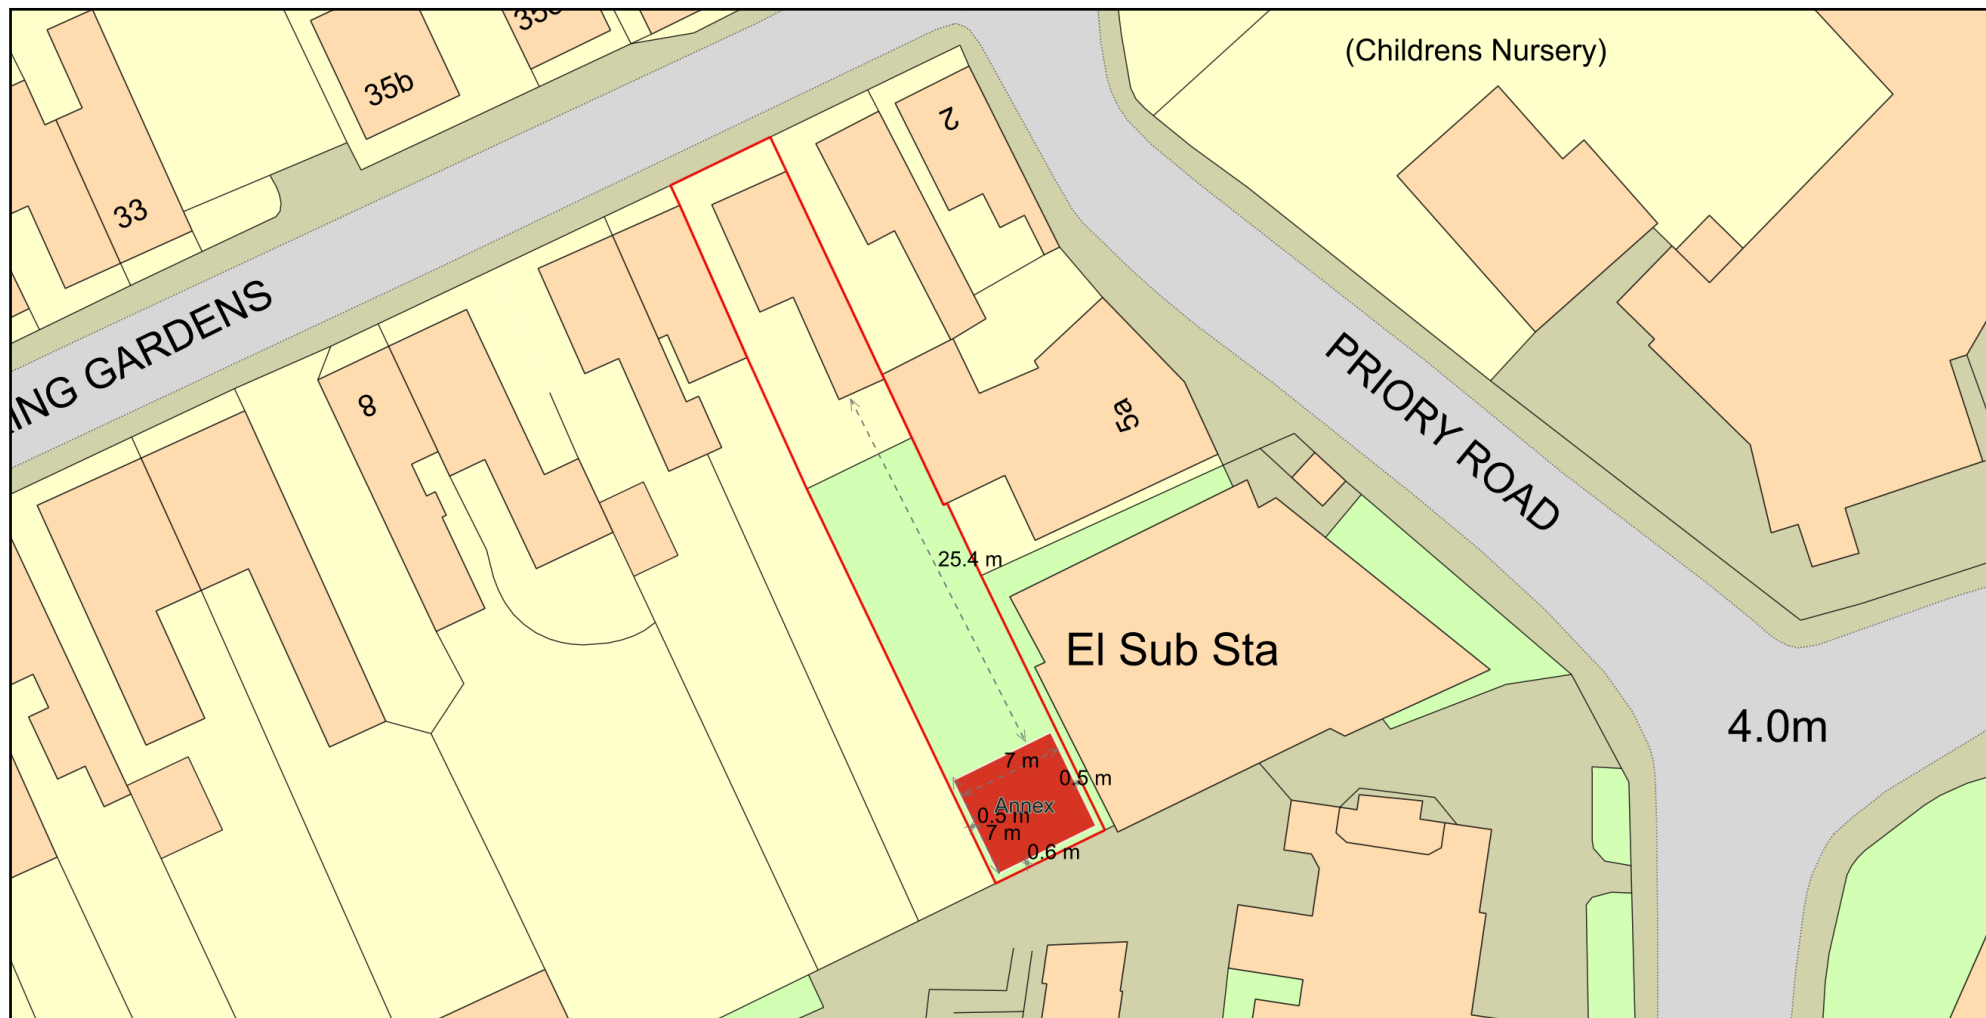

Plan Produced for: Council
Date Produced: 04 Dec 2023
Plan Reference Number: TQRQM23311005910294
Scale: 1:500 @ A4

© Crown copyright and database rights 2023 OS 100042766