
Est. 1770

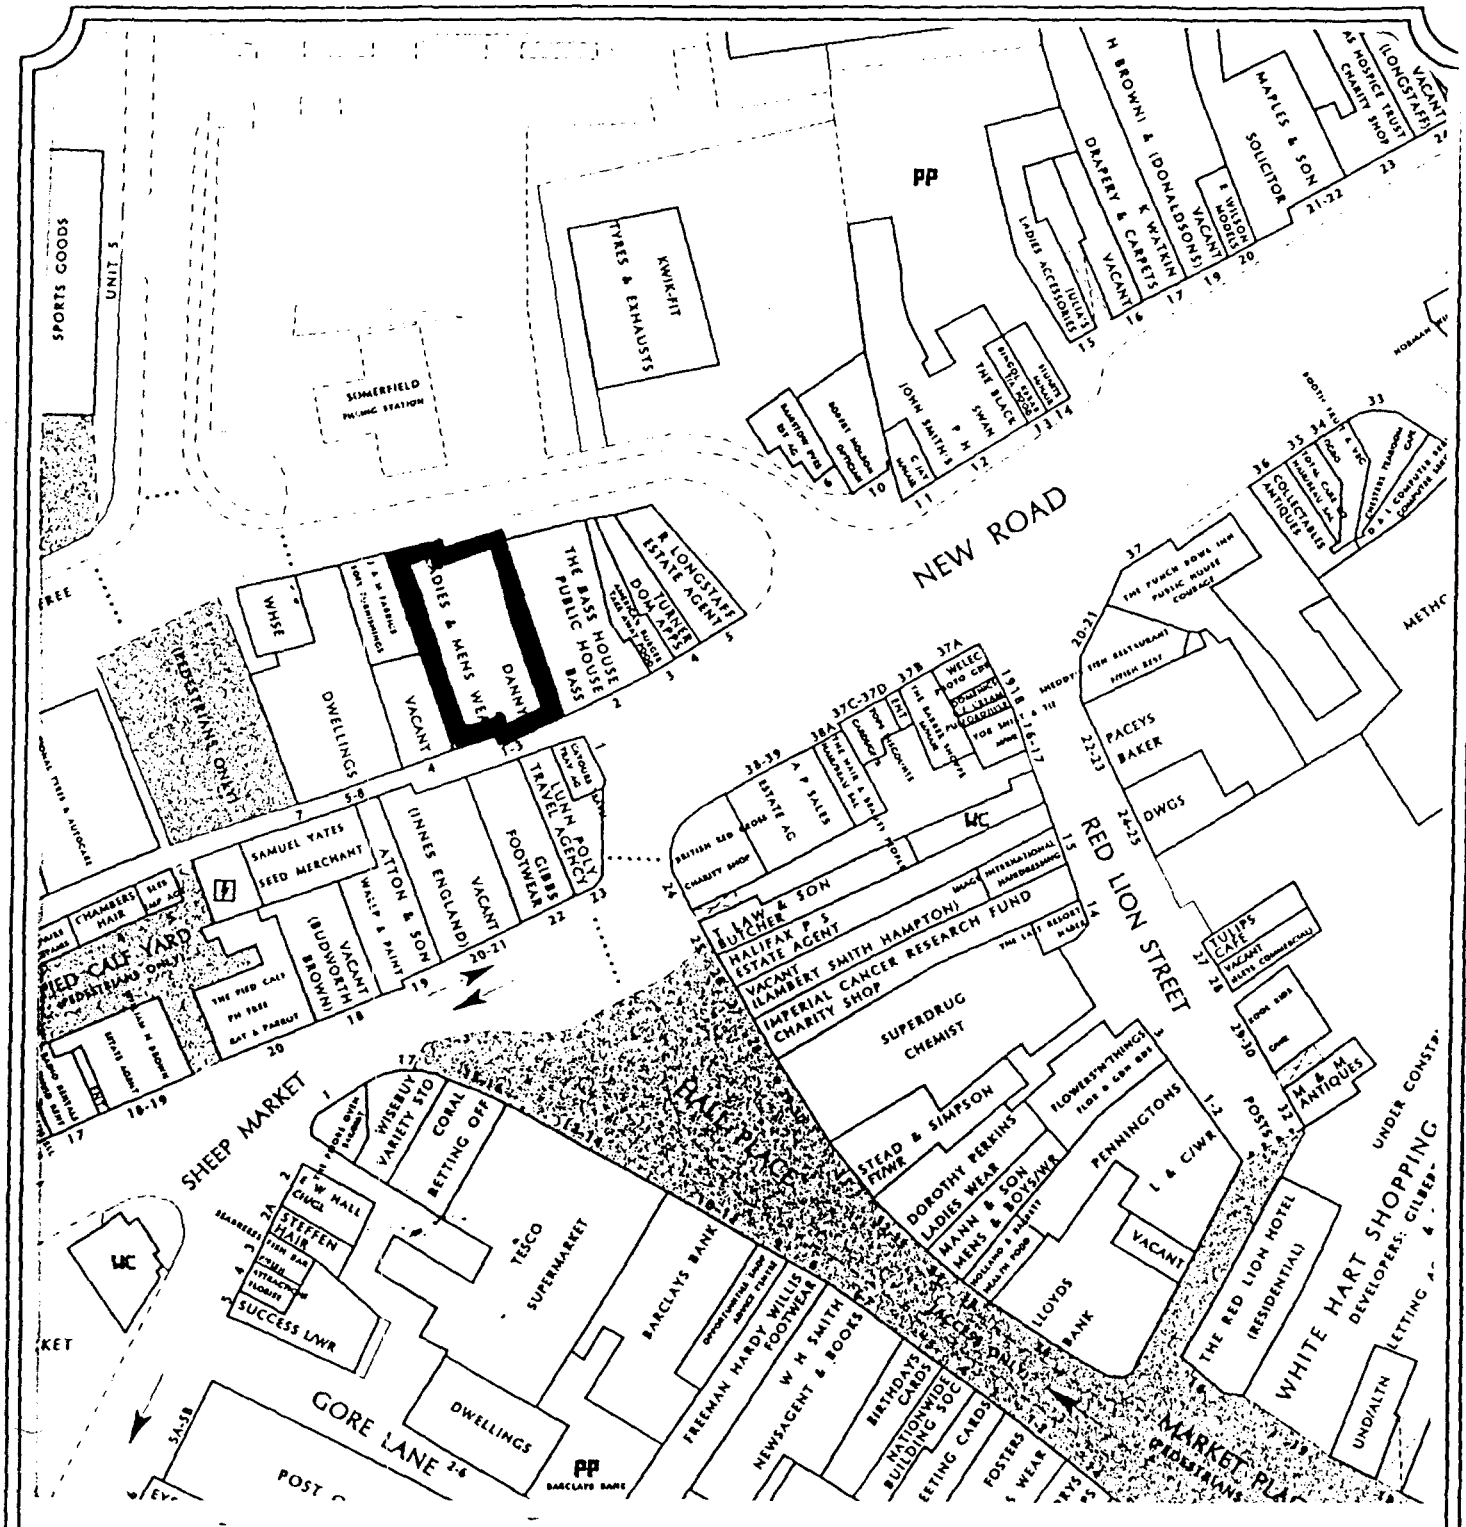

LONGSTAFF


TITLE: 1-3 CHAPEL LANE, SPALDING

OUR REF: JAS/S4329

DATE: MAY 1999

SOUTH HOLLAND
HOUSING & PLANNING
23 AUG 2000
S/H 1047/00

REPRODUCED FROM THE DECEMBER 1996 EDITION OF THE GOAD PLAN
UNDER LICENCE FROM CHAS E GOAD LTD - HATFIELD

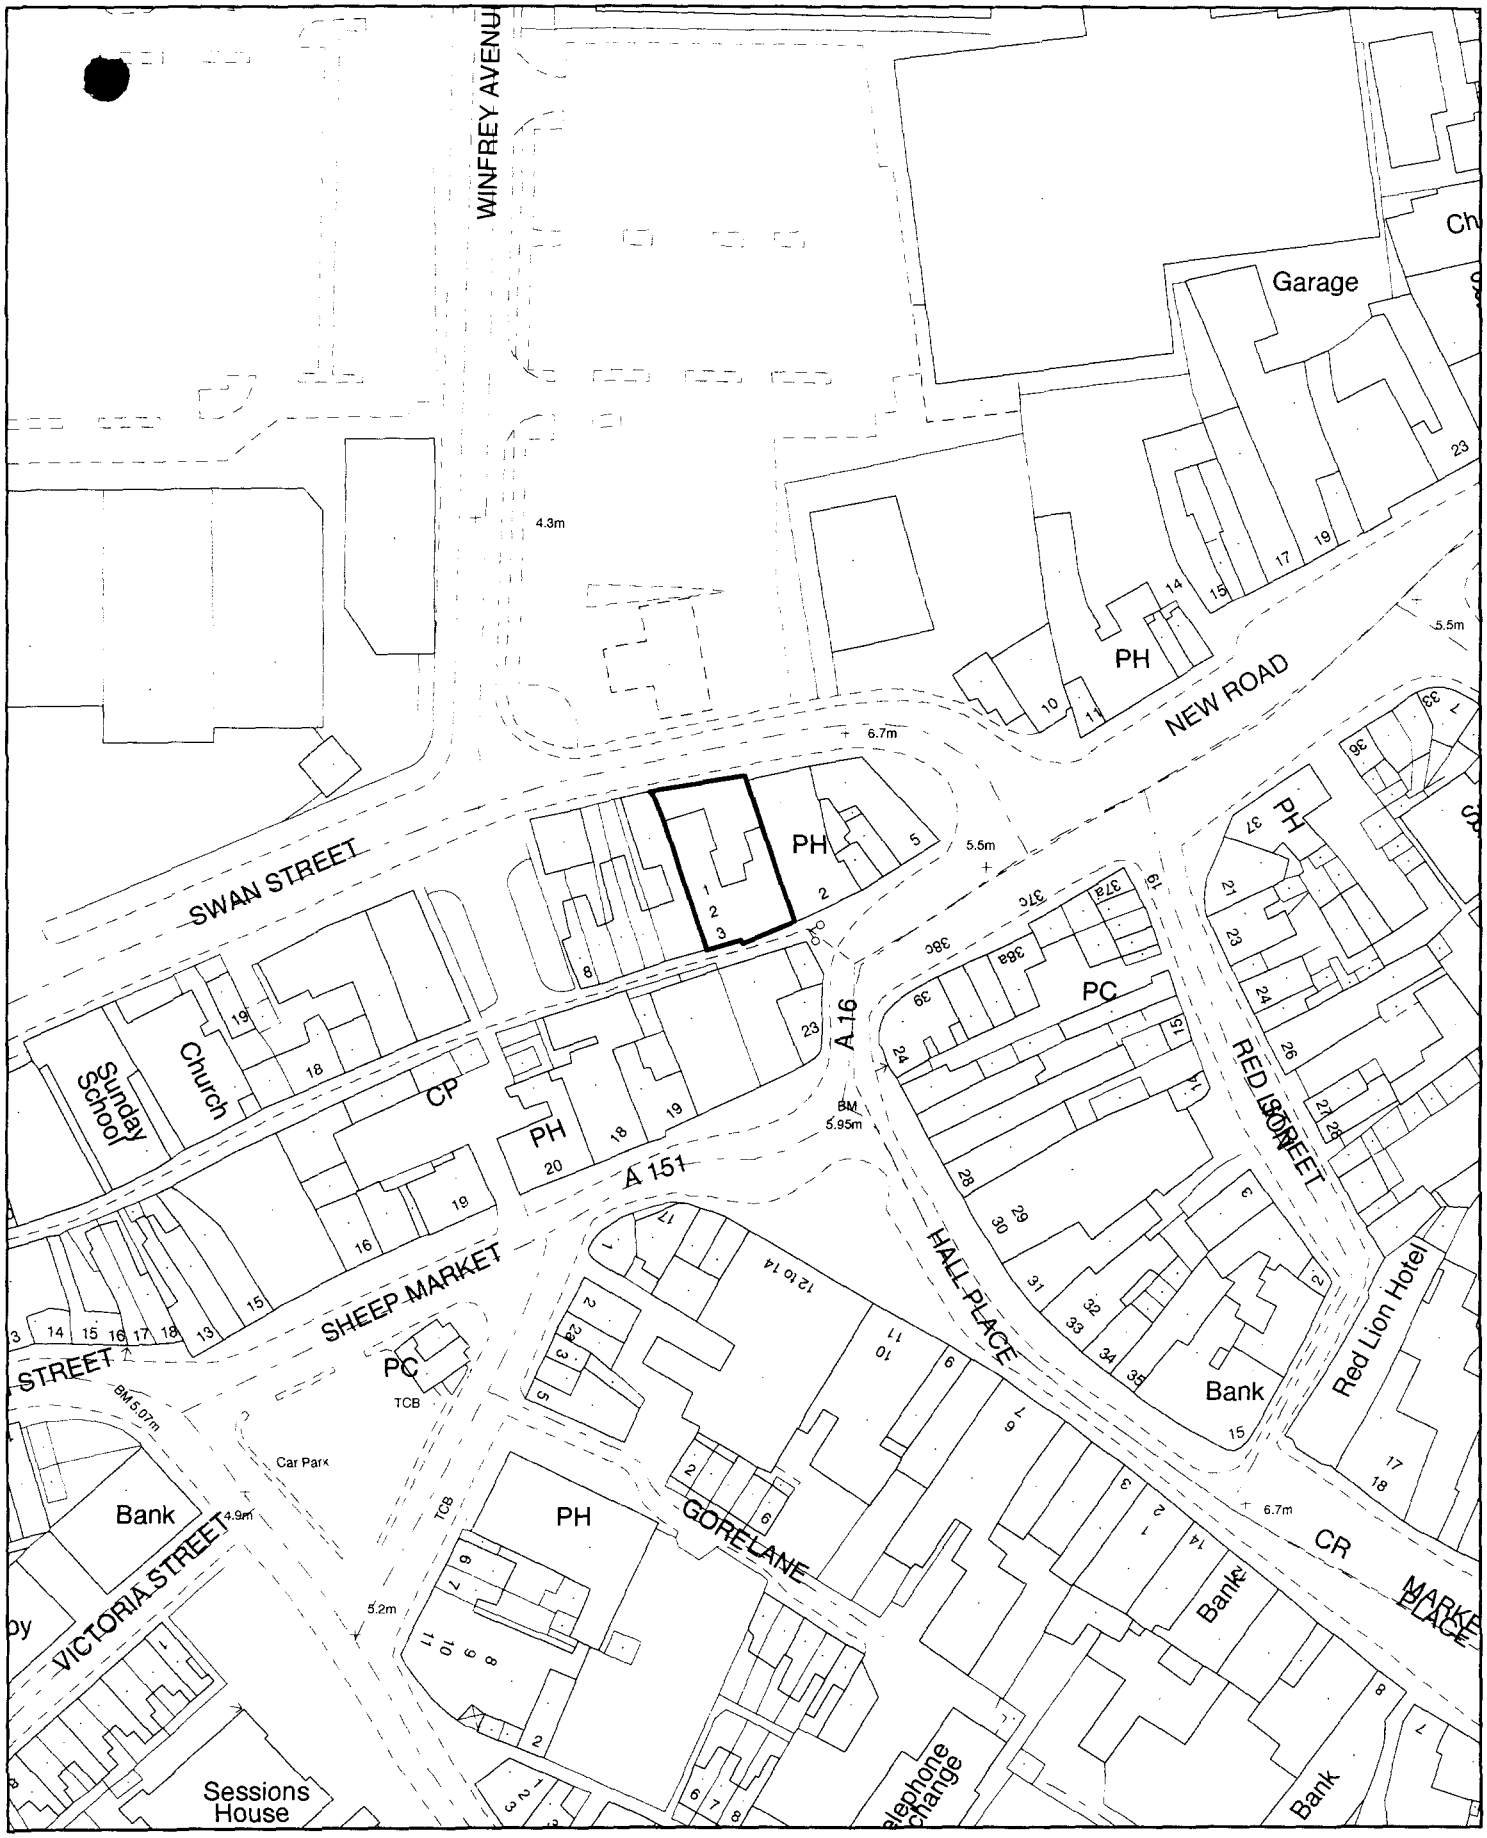

SOUTH HOLLAND DISTRICT COUNCIL

Planning Application Location Plan
Ward Member Notification

H16/1047/00

FILE COPY

Scale: 1:1250

Housing and Planning Services Department

Council Offices, Priory Road, Spalding, Lincolnshire
PE11 2XE

PLEASE DO NOT COPY THIS PLAN
This map is reproduced from Ordnance Survey material with permission of Ordnance Survey on behalf of Her Majesty's Stationery Office (c) Crown copyright. Unauthorised reproduction infringes Crown copyright and may lead to prosecution or civil proceedings. South Holland District Council LA079413 2000

N