
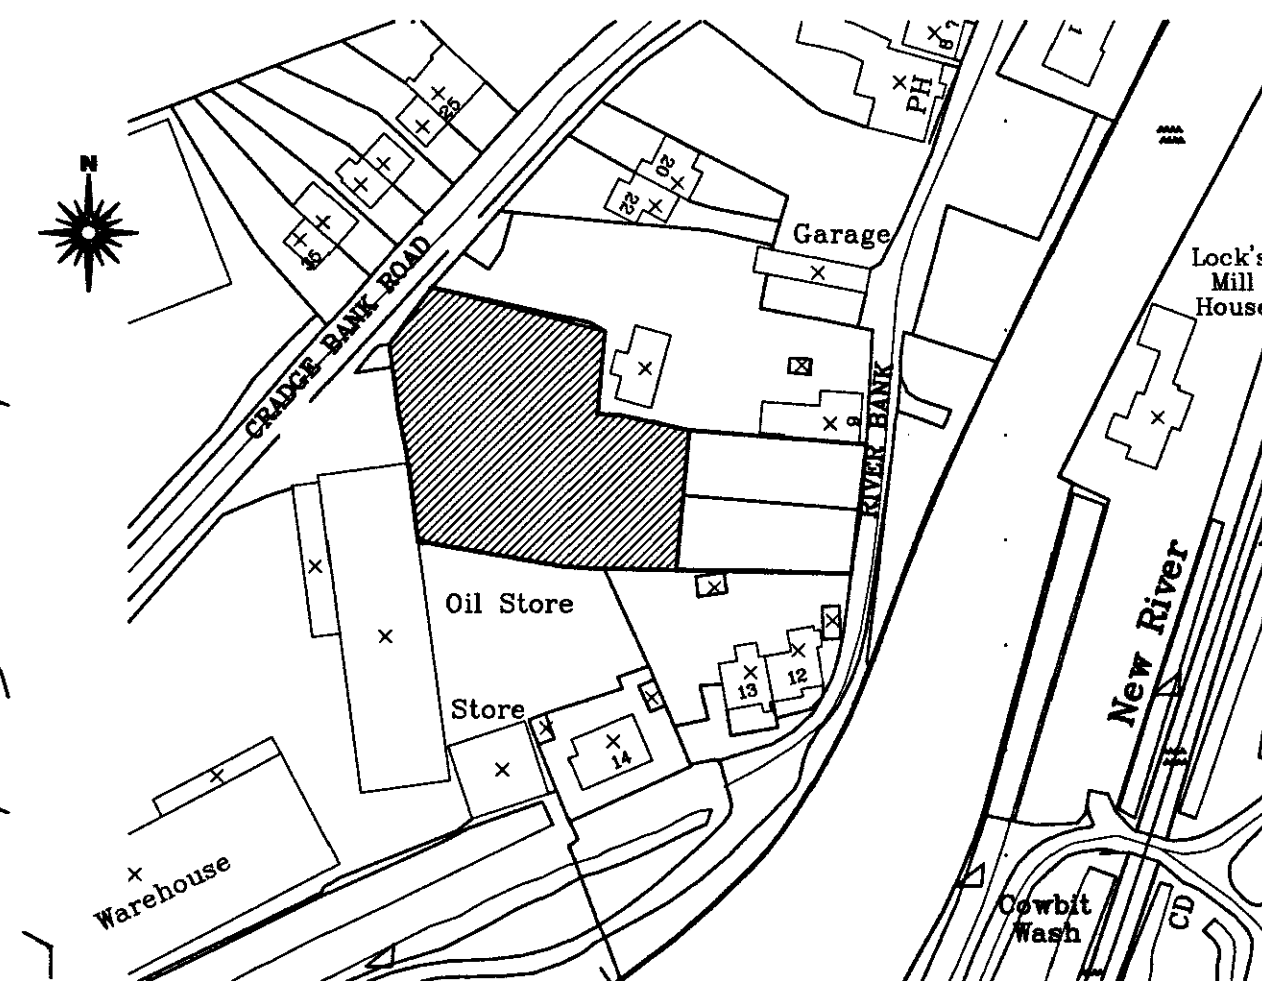


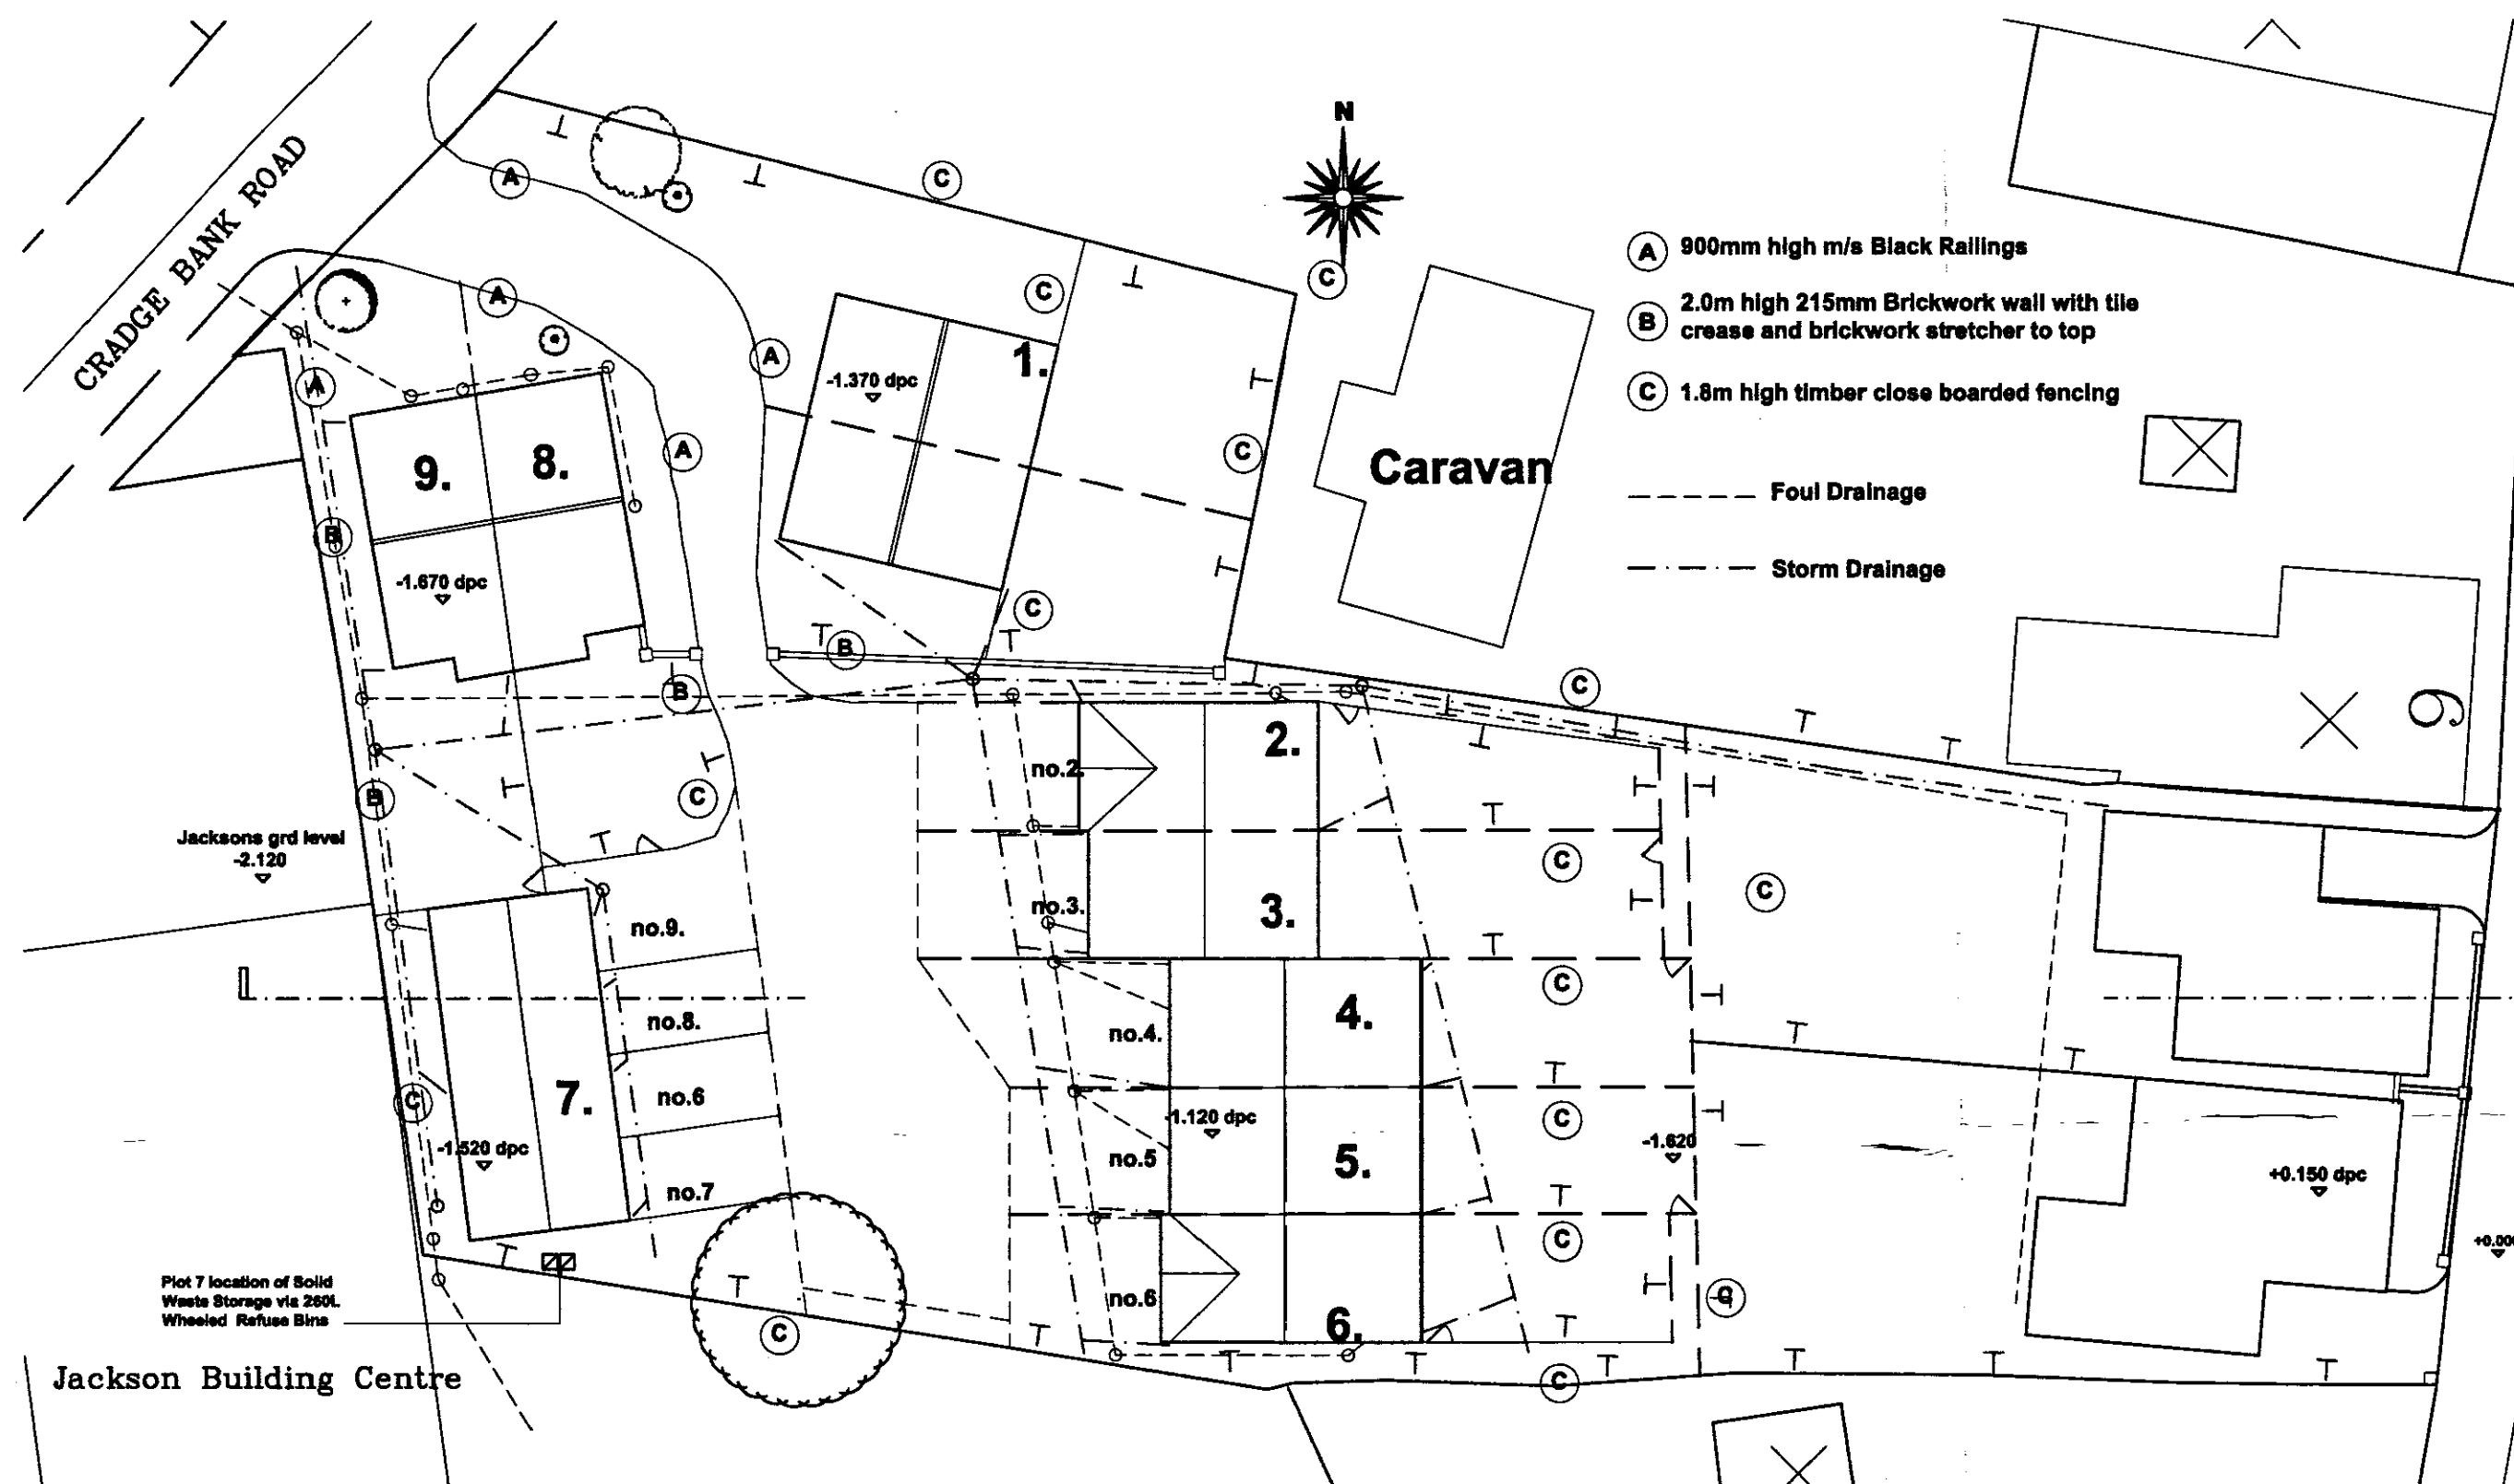

rev "J" - 03.10.08 - River Bank Plots boundary shown in blue

rev "H" - 21.08.08 - Plot 1 amended

rev "G" - 04.08.08 - Boundary "T" amended

rev "F" - 05.03.08 - General Amendments to suit Client

rev "E" - 15.02.08 - River Bank Plot Boundaries amended to suit site conditions

rev "D" - 28.01.08 - Building Control Amendments

rev "C" - 24.11.07 - Planning Conditions added

rev "B" - 09.08.07 - Site Levels added

rev "A" - 19.02.07 - Amended to suit Planning Dept's comments

Client: **Brian Harding Construction**
Water Cottage
16A Water Lane
Spalding
PE11 2TQ

Site: **Site Location & Block Plan**


remway
Design Ltd

2nd Floor - 58 Sheepmarket
Spalding
PE11 1BH
Tel: 01775 755 921
e-mail: enquiries@remwaydesign.co.uk

Date: march06 Scale: As Noted

Drawing No: **1401-07 "J"**

DETERMINED PLAN

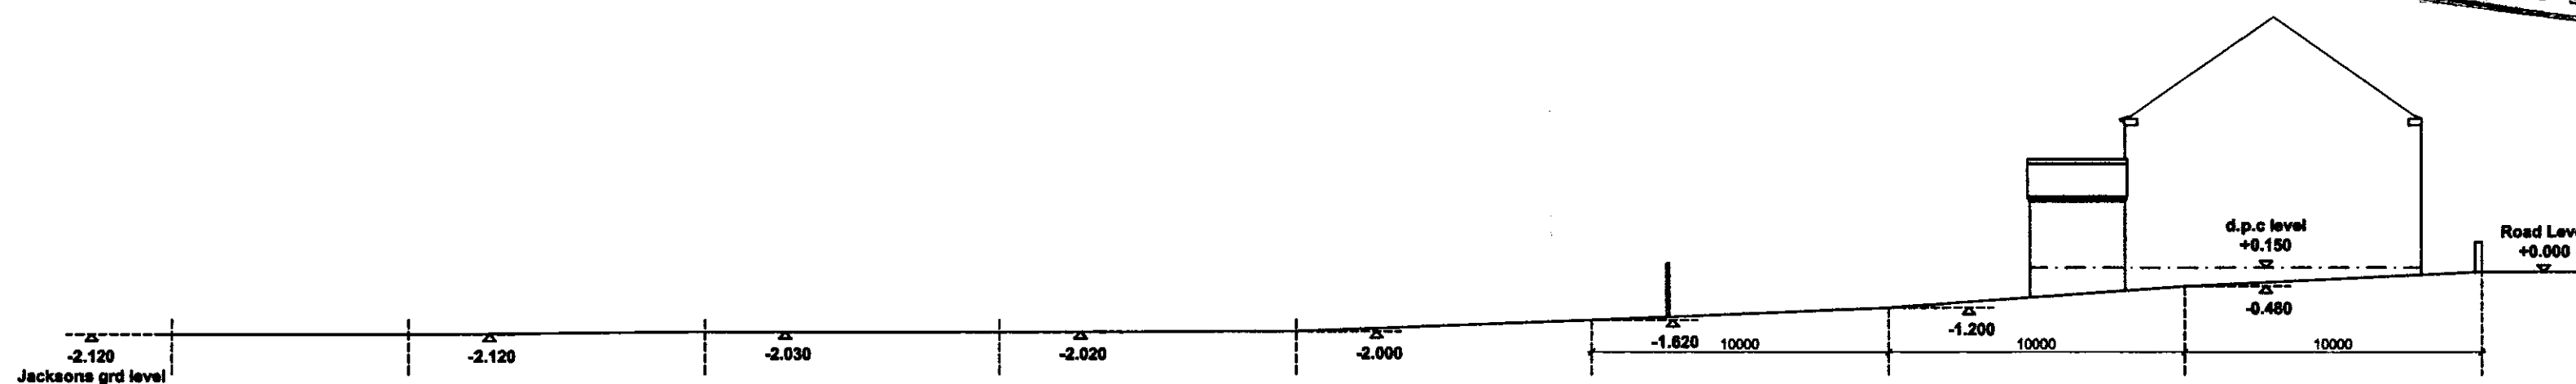

SHDC
PLANNING & DEVELOPMENT
- 1 OCT 2003
Ref. 1048/08