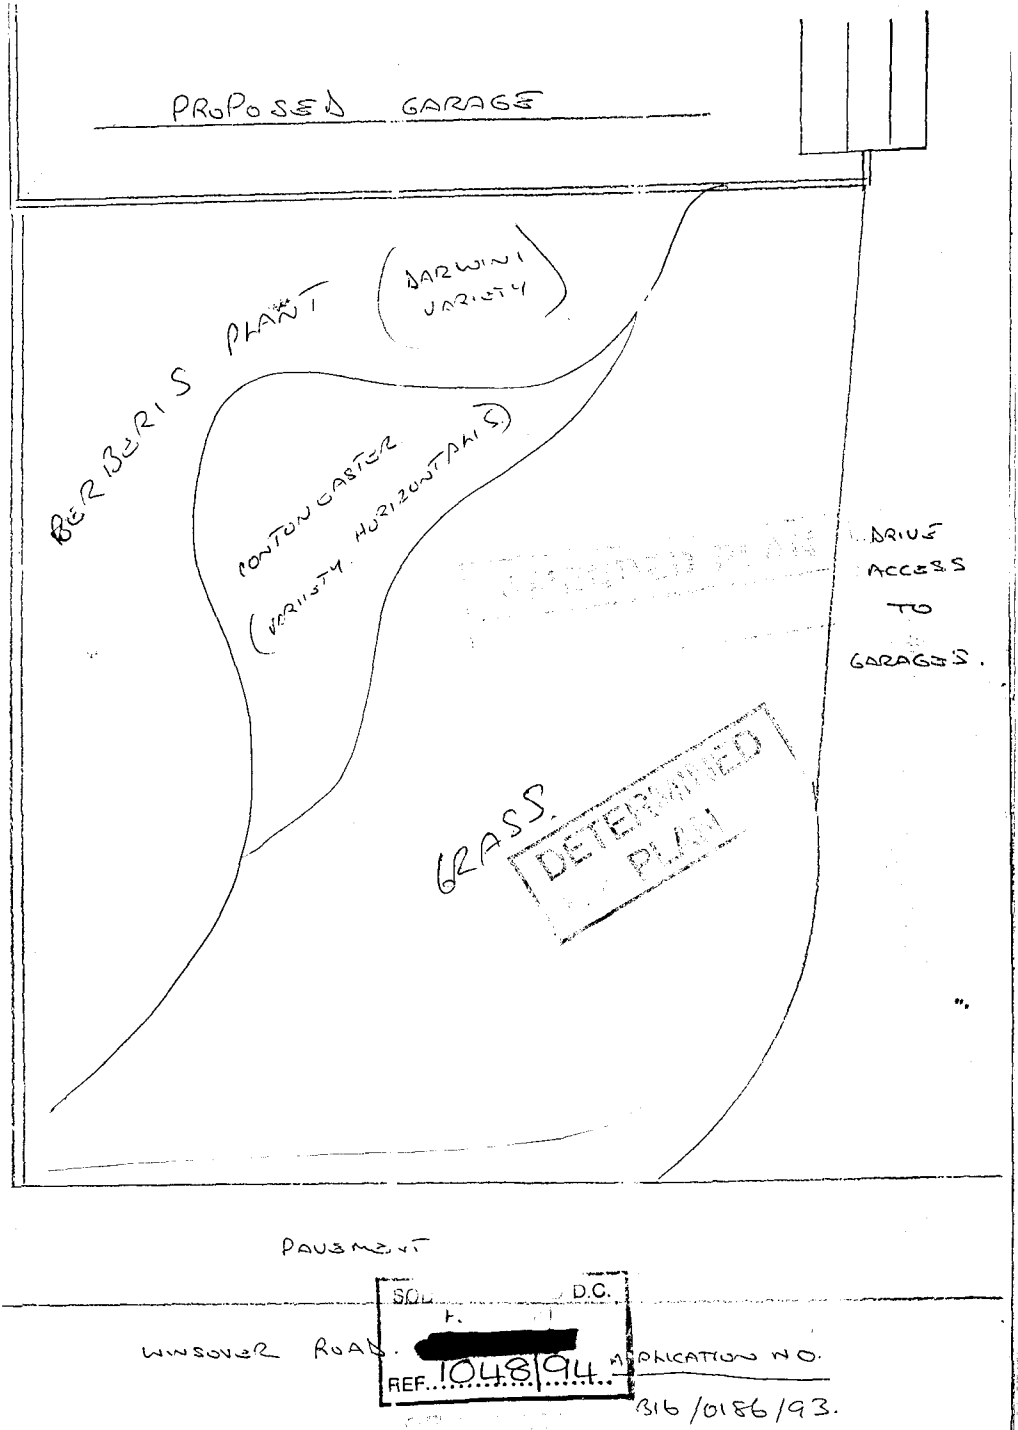

PROPOSED GARAGE
BERBERIS PLANT
(DARWINI VARIETY
PONTUNCASTER
(VARIETY HORIZONTALIS)
DRIVE ACCESS TO GARAGES.
GRASS.
DETERMINED PLAN
PAVEMENT
WINSOVER ROAD.
[redacted]
REF. 1048/94
APPLICATION NO.
316/0186/93.