


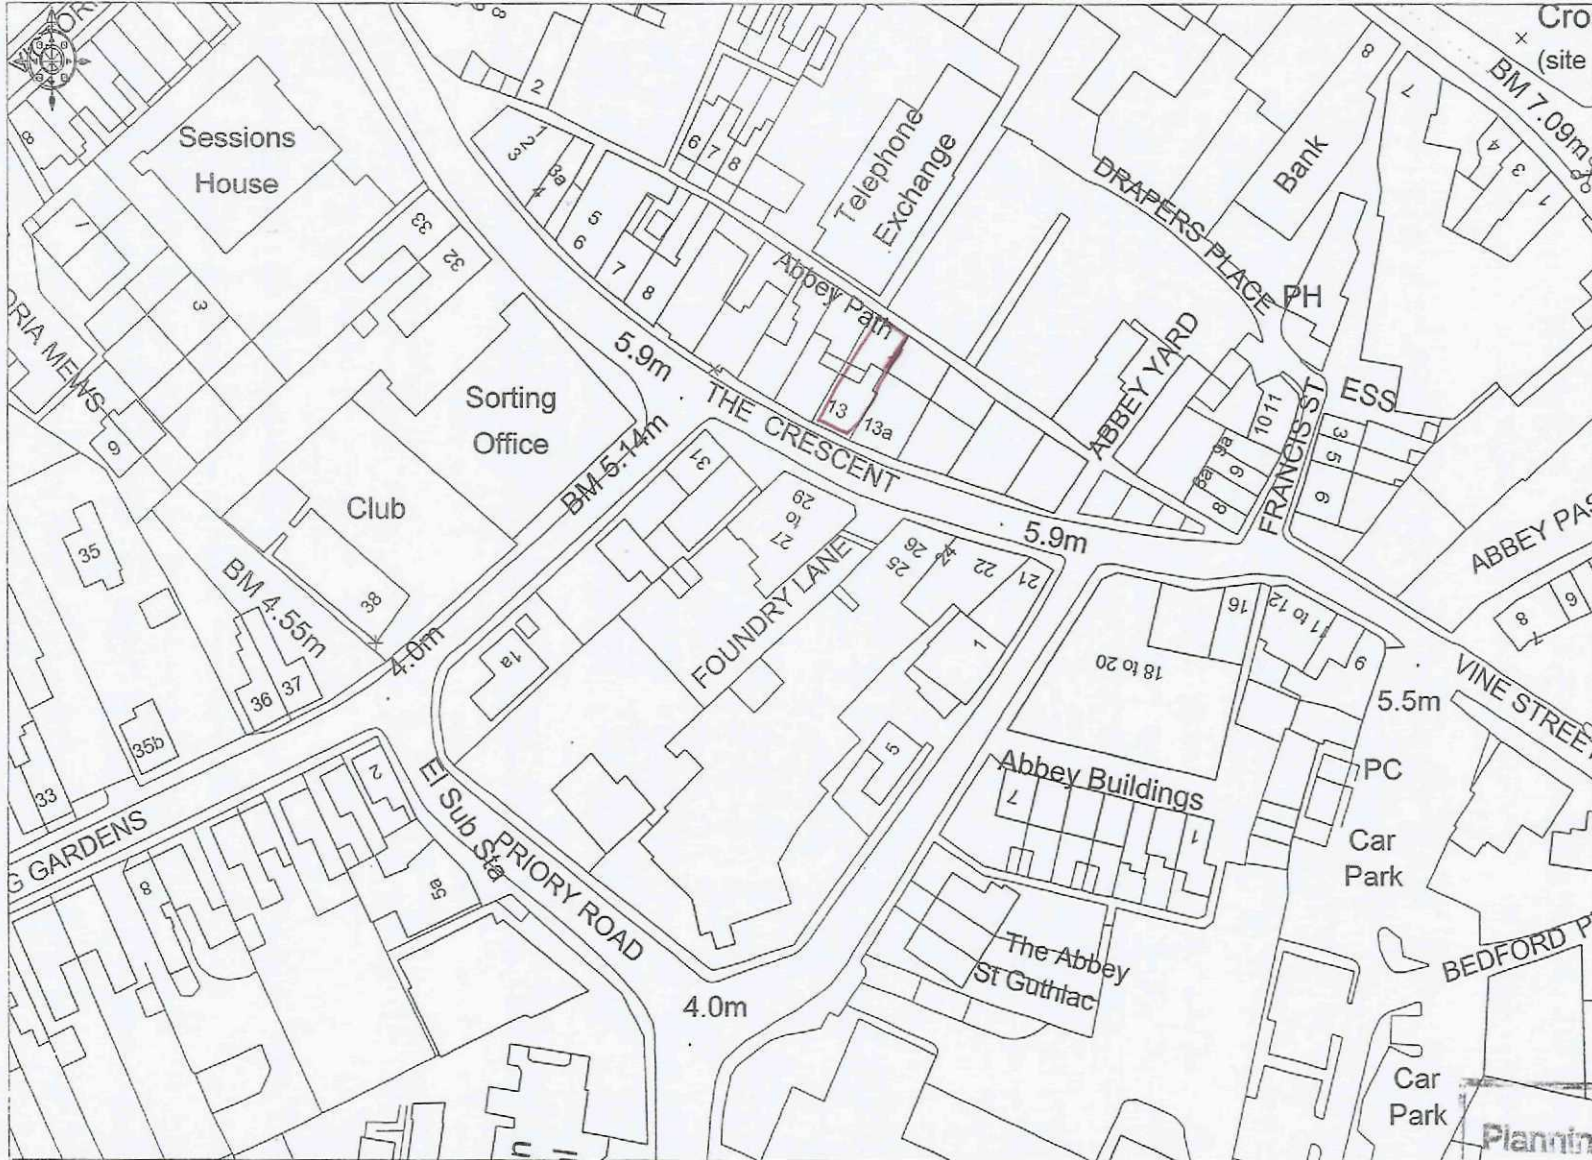

Ordnance
Survey

© Crown Copyright 2007. All rights reserved. Licence number 100020449. Plotted Scale - 1:1250

SHDC
Planning & Development

21 DEC 2010

Ref: 1050-10