



revisions:

notes:

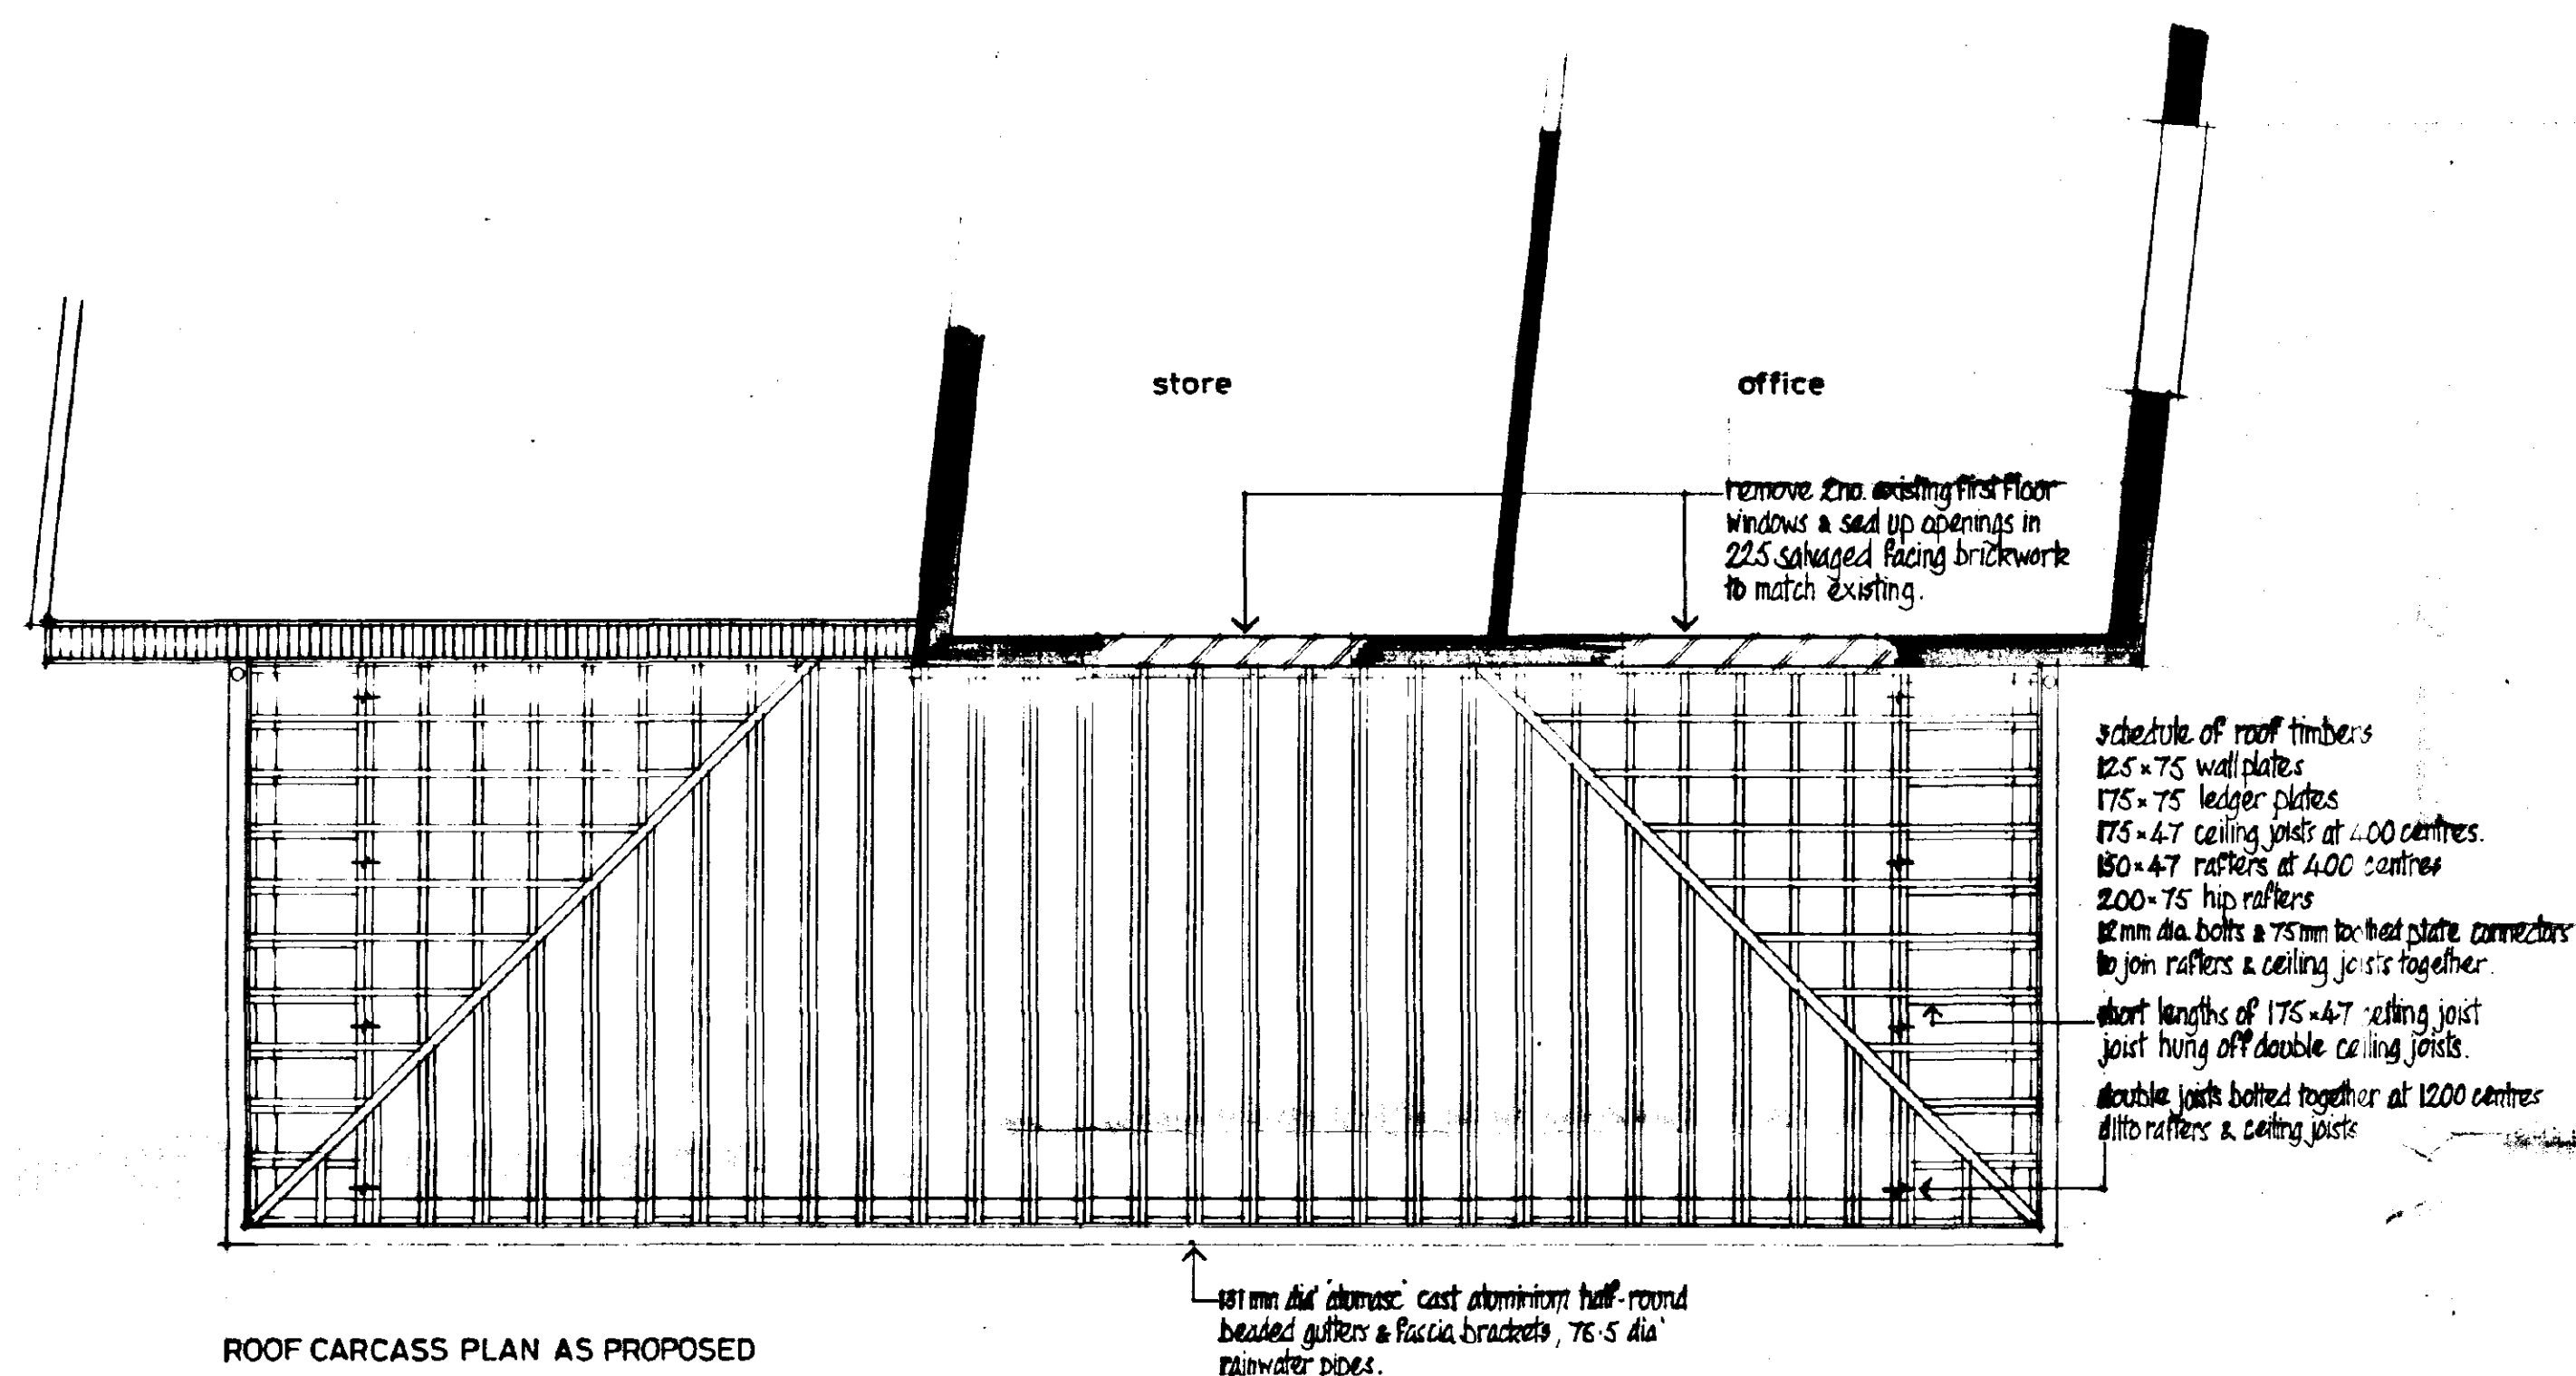


ROOF CARCASS PLAN AS PROPOSED

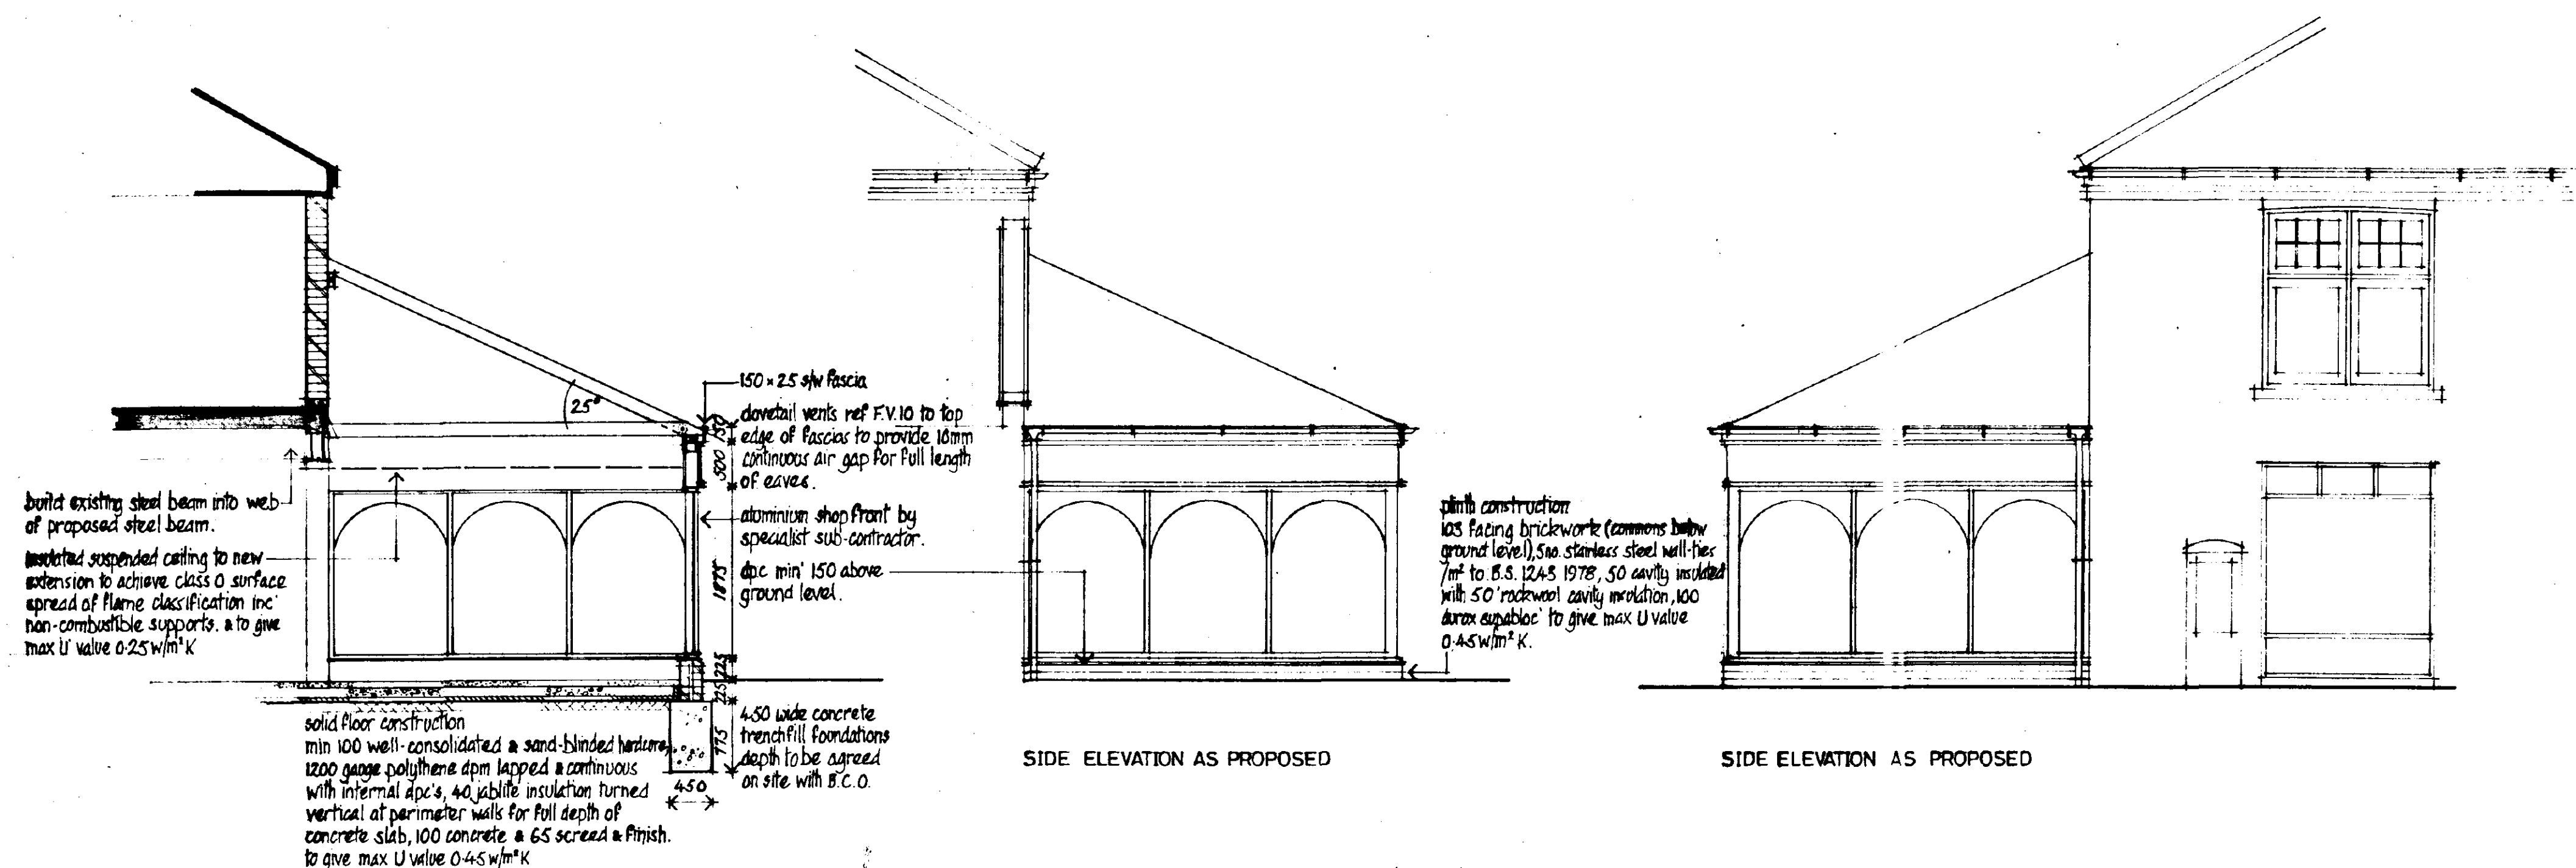

SIDE ELEVATION AS PROPOSED

SIDE ELEVATION AS PROPOSED

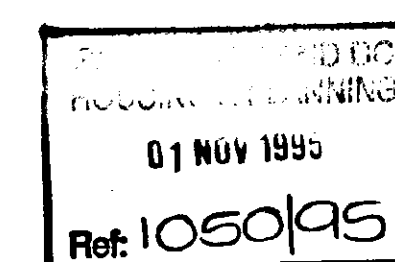

Architectural & Interior Design Consultants & Surveyors
 109 Fulbridge Road, Peterborough. PE1 3LE
 Tel. Peterborough 0733 346660

job:
 MR J ROBERTS
 ROBERTS SUPERMARKET & POSTOFFICE
 MATMORE GATE
 SPALDING
 PE11 2PN

Proposed extension to supermarket

drg:

Roof carcass plan, section and side elevations as proposed

scale: 1/50

date: 18 October, 1995

drg. no.: 2926/3