
NOTES:
All dimensions to be checked on site. Do not scale from this drawing. © Copyright

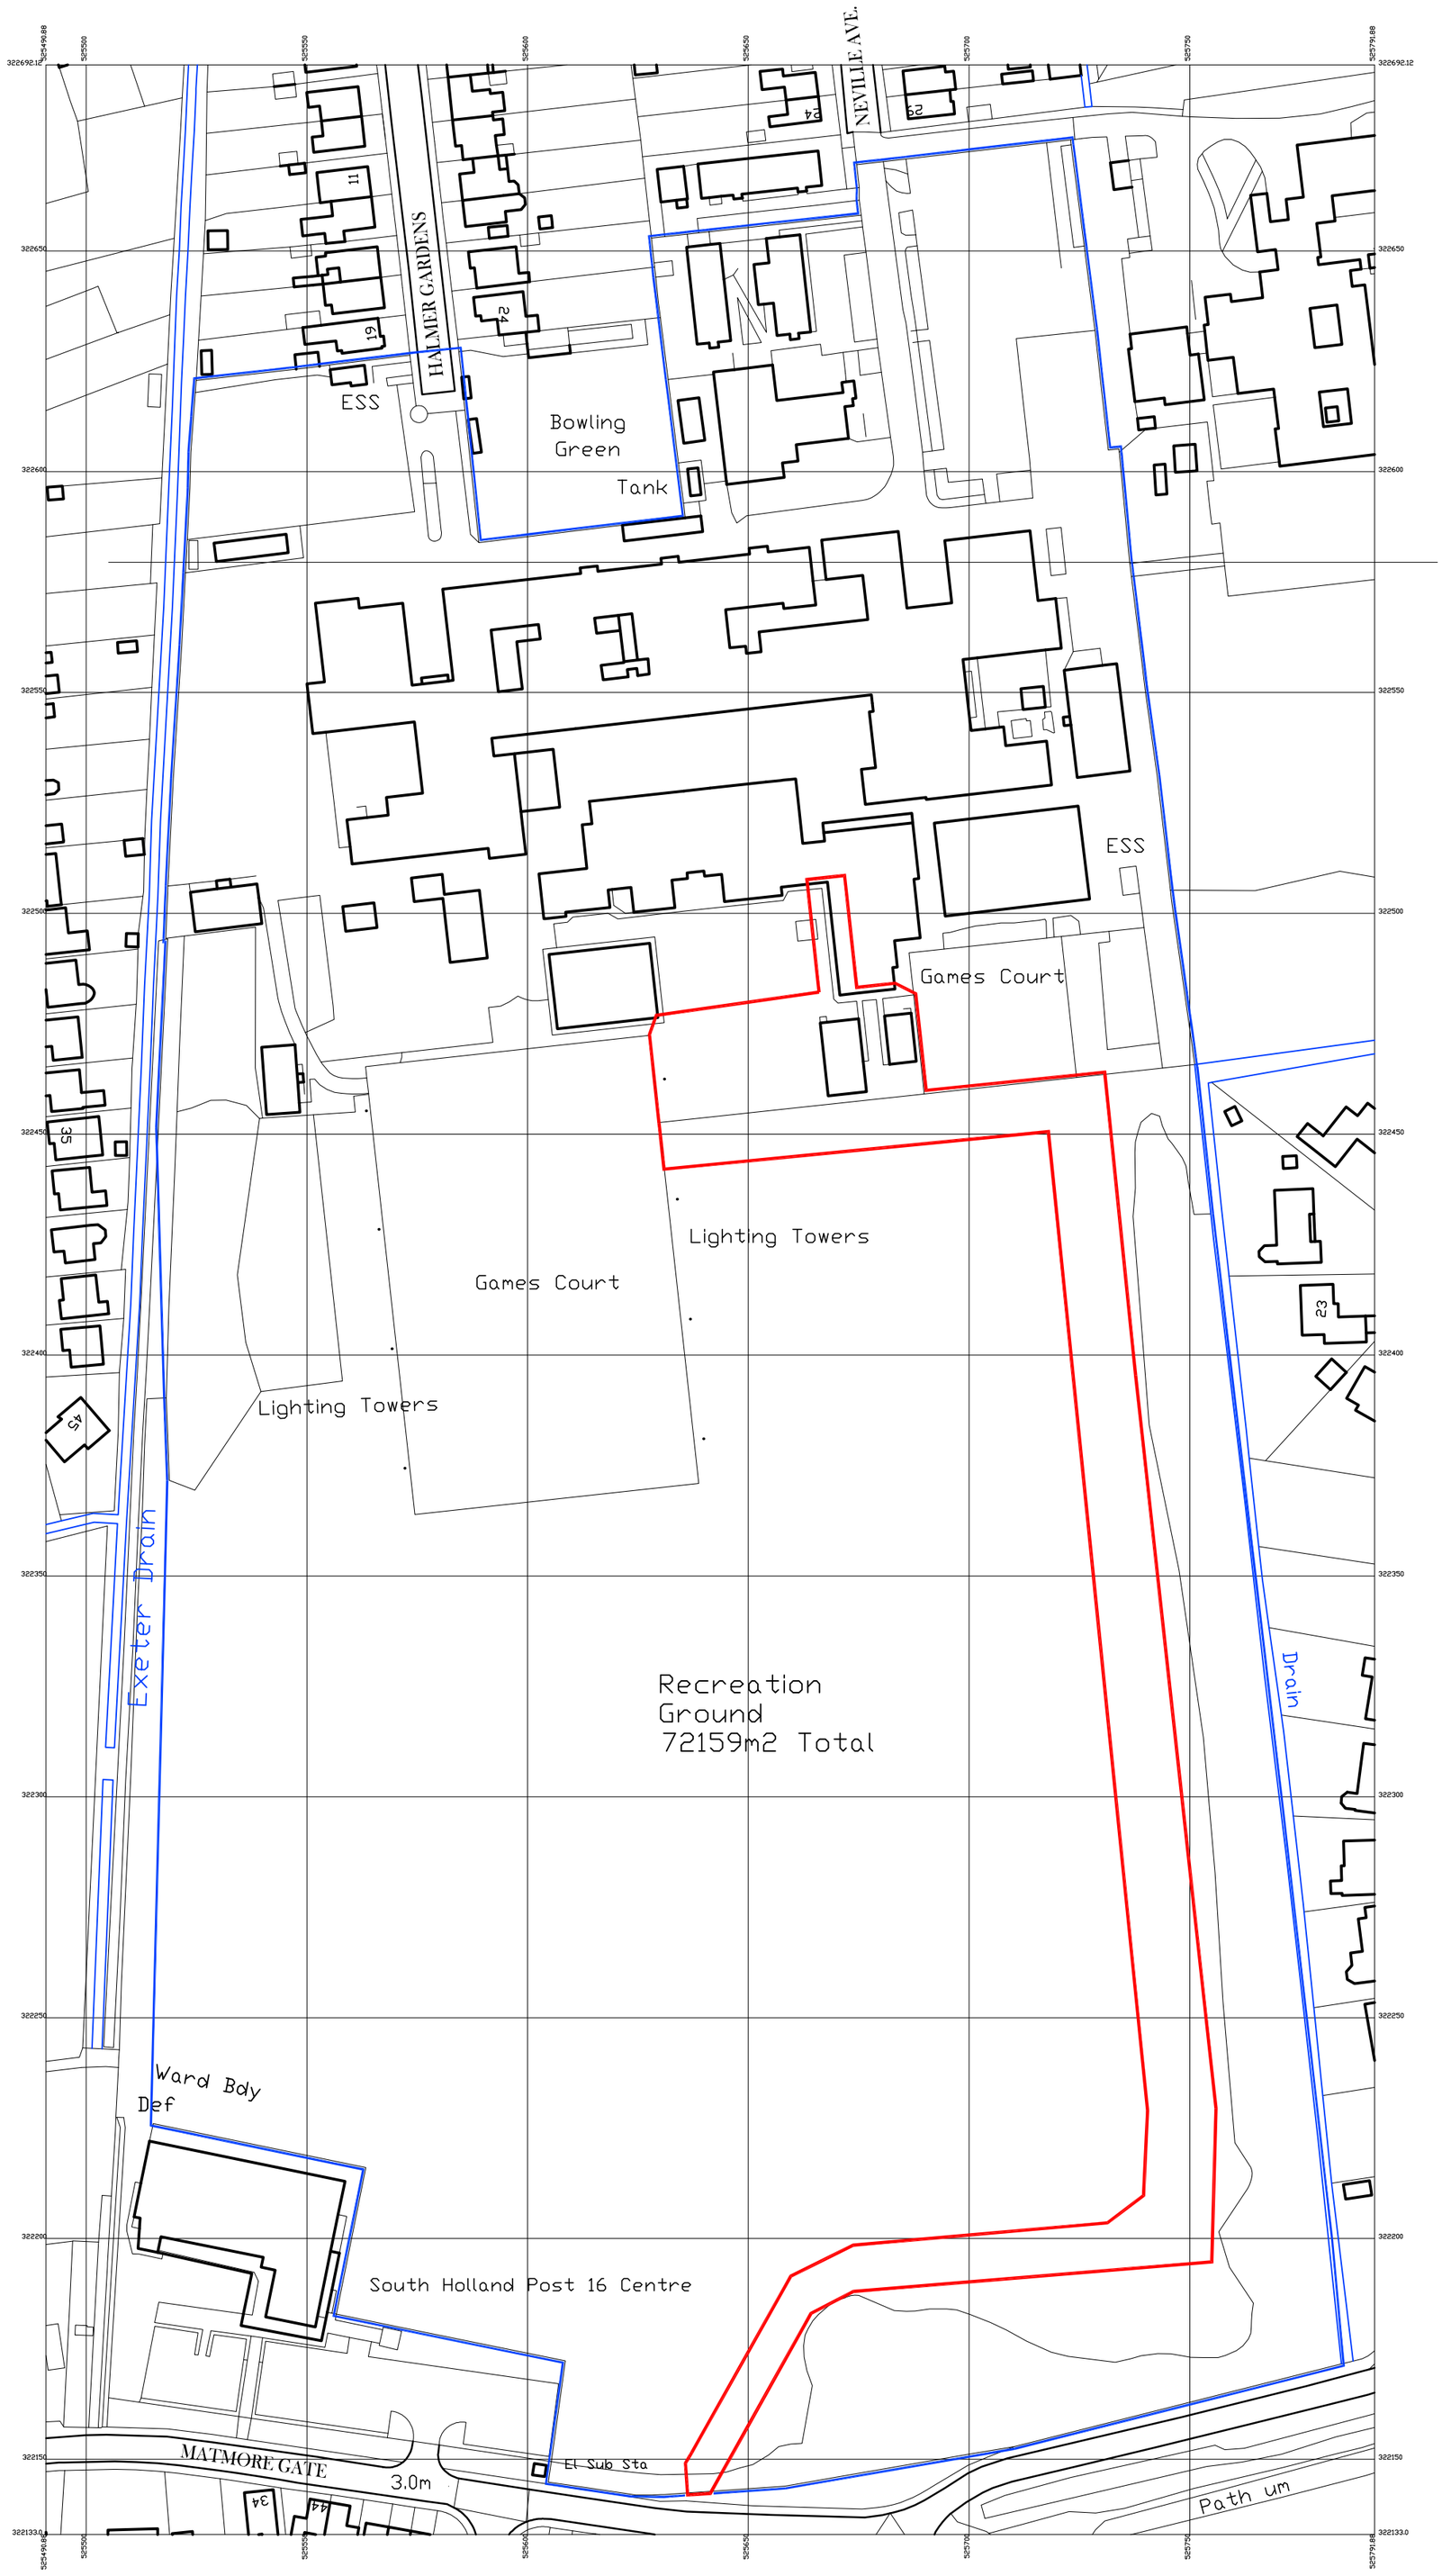

Crown copyright 2015. Supplied by mapserve.co.uk a licensed Ordnance Survey partner number 100053143. Reproduction in whole or part is prohibited without the prior permission of Ordnance Survey.

Richard Wells Building Design Serivces Ordnance Survey License No. AR 100056957.

SITE LOCATION PLAN - 1:1250

Client
SPALDING ACADEMY

Job Title
PROPOSED MUSIC BLOCK EXTENSION AT SPALDING ACADEMY, NEVILLE AVENUE, SPALDING. PE11 2EJ.

Drawing Title
SITE LOCATION PLAN.

Scale @ A2:	Date:	Drawn:
1:1250	Oct '20	R.W

Building Design Services
Surveying; Design, Planning & Building Regulations
12 King Edward Street, Sleaford, Lincs. NG34 7NF. TEL: 07930 733278.

Drg No.	Rev.
1093/1	