


SHDC
 Planning & Development
 03 AUG 2004
 Ref: 1053/04

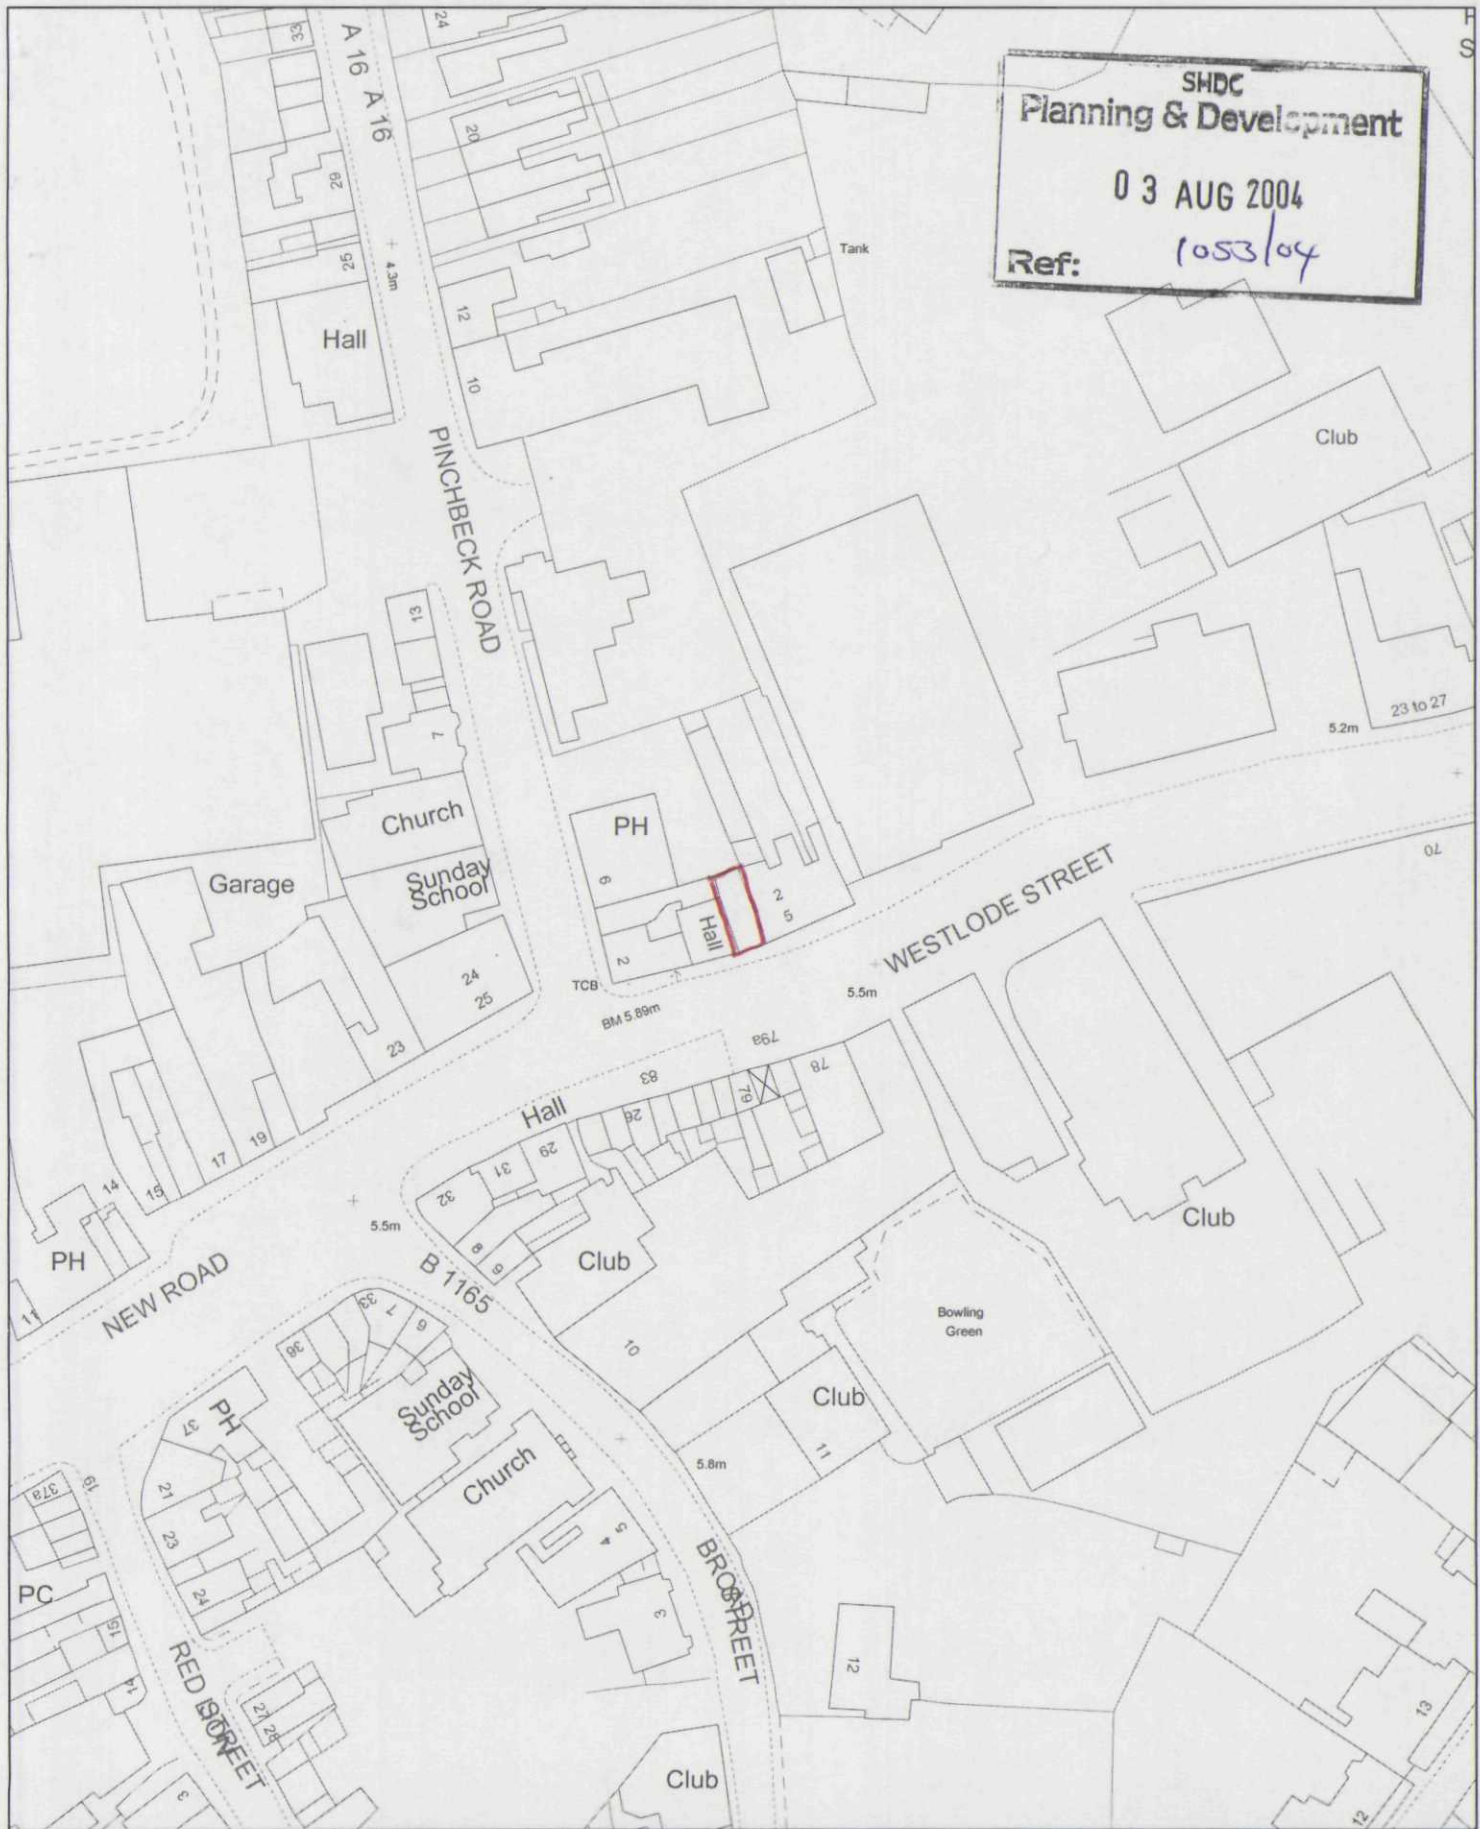

This copy has been produced specifically for the map return scheme purposes only. No further copies may be made.

Scale:
 1:1250

**DETERMINED
 PLAN**

Council Offices, Priory Road, Spalding,
 Lincolnshire PE11 2XE

This map is reproduced from Ordnance Survey material with permission of Ordnance Survey on l

