


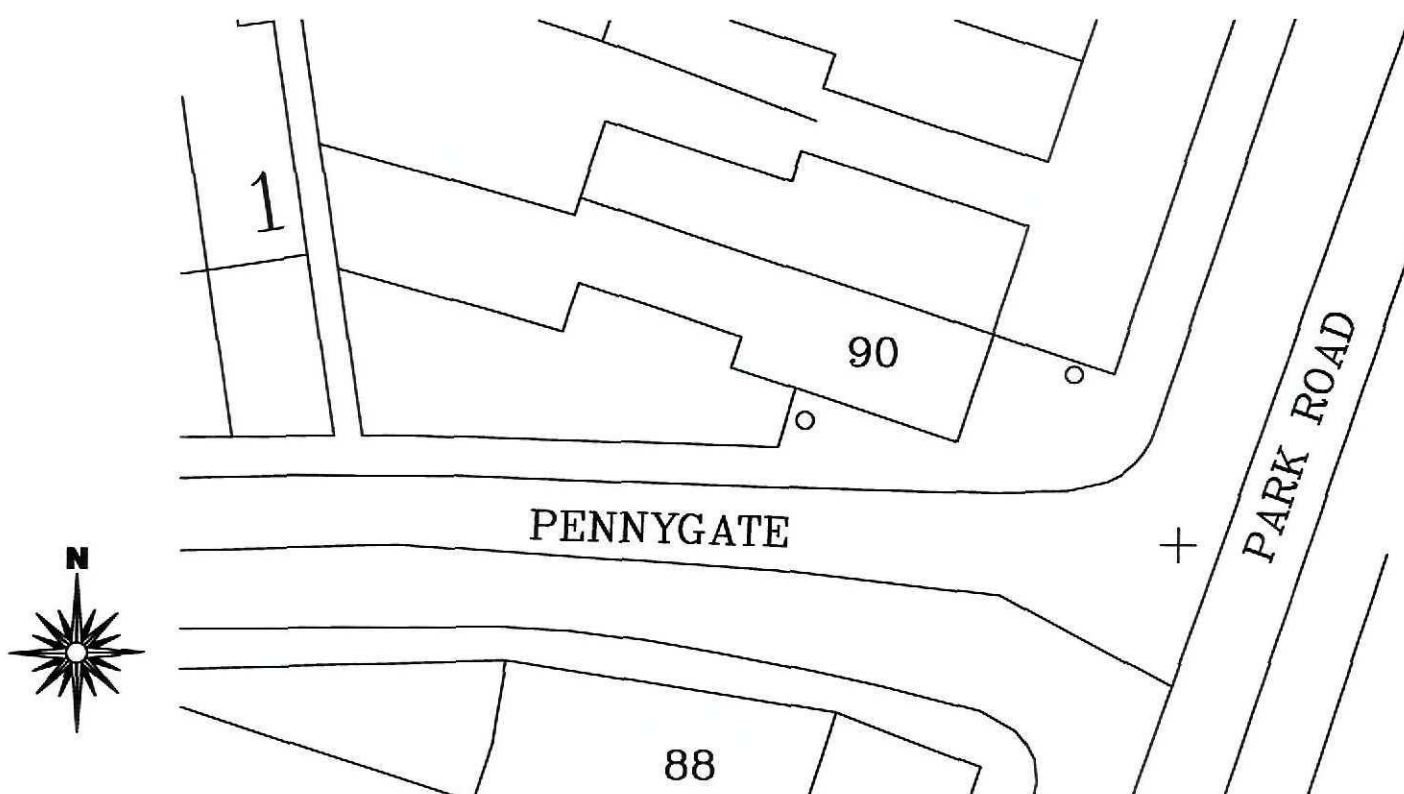


Site Location Plan

Scale 1:1250



Site Block Plan

Scale 1:250

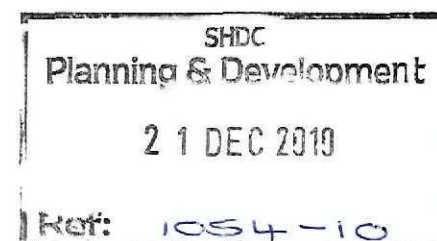

2nd Floor - 5B Sheepmarket
Spalding
PE11 1BH
Tel: 01775 768 921
e-mail: enquiries@remwaydesign.co.uk

Site :
Mr S Kandola
201 Pennygate
Spalding
PE11 1LX

Client :
Proposed Bay Window to
Ground Floor Flat at:
90 Park Road
Spalding

Date : ***** Scale : as noted

Drawing No:
1847 - 03 (a3)