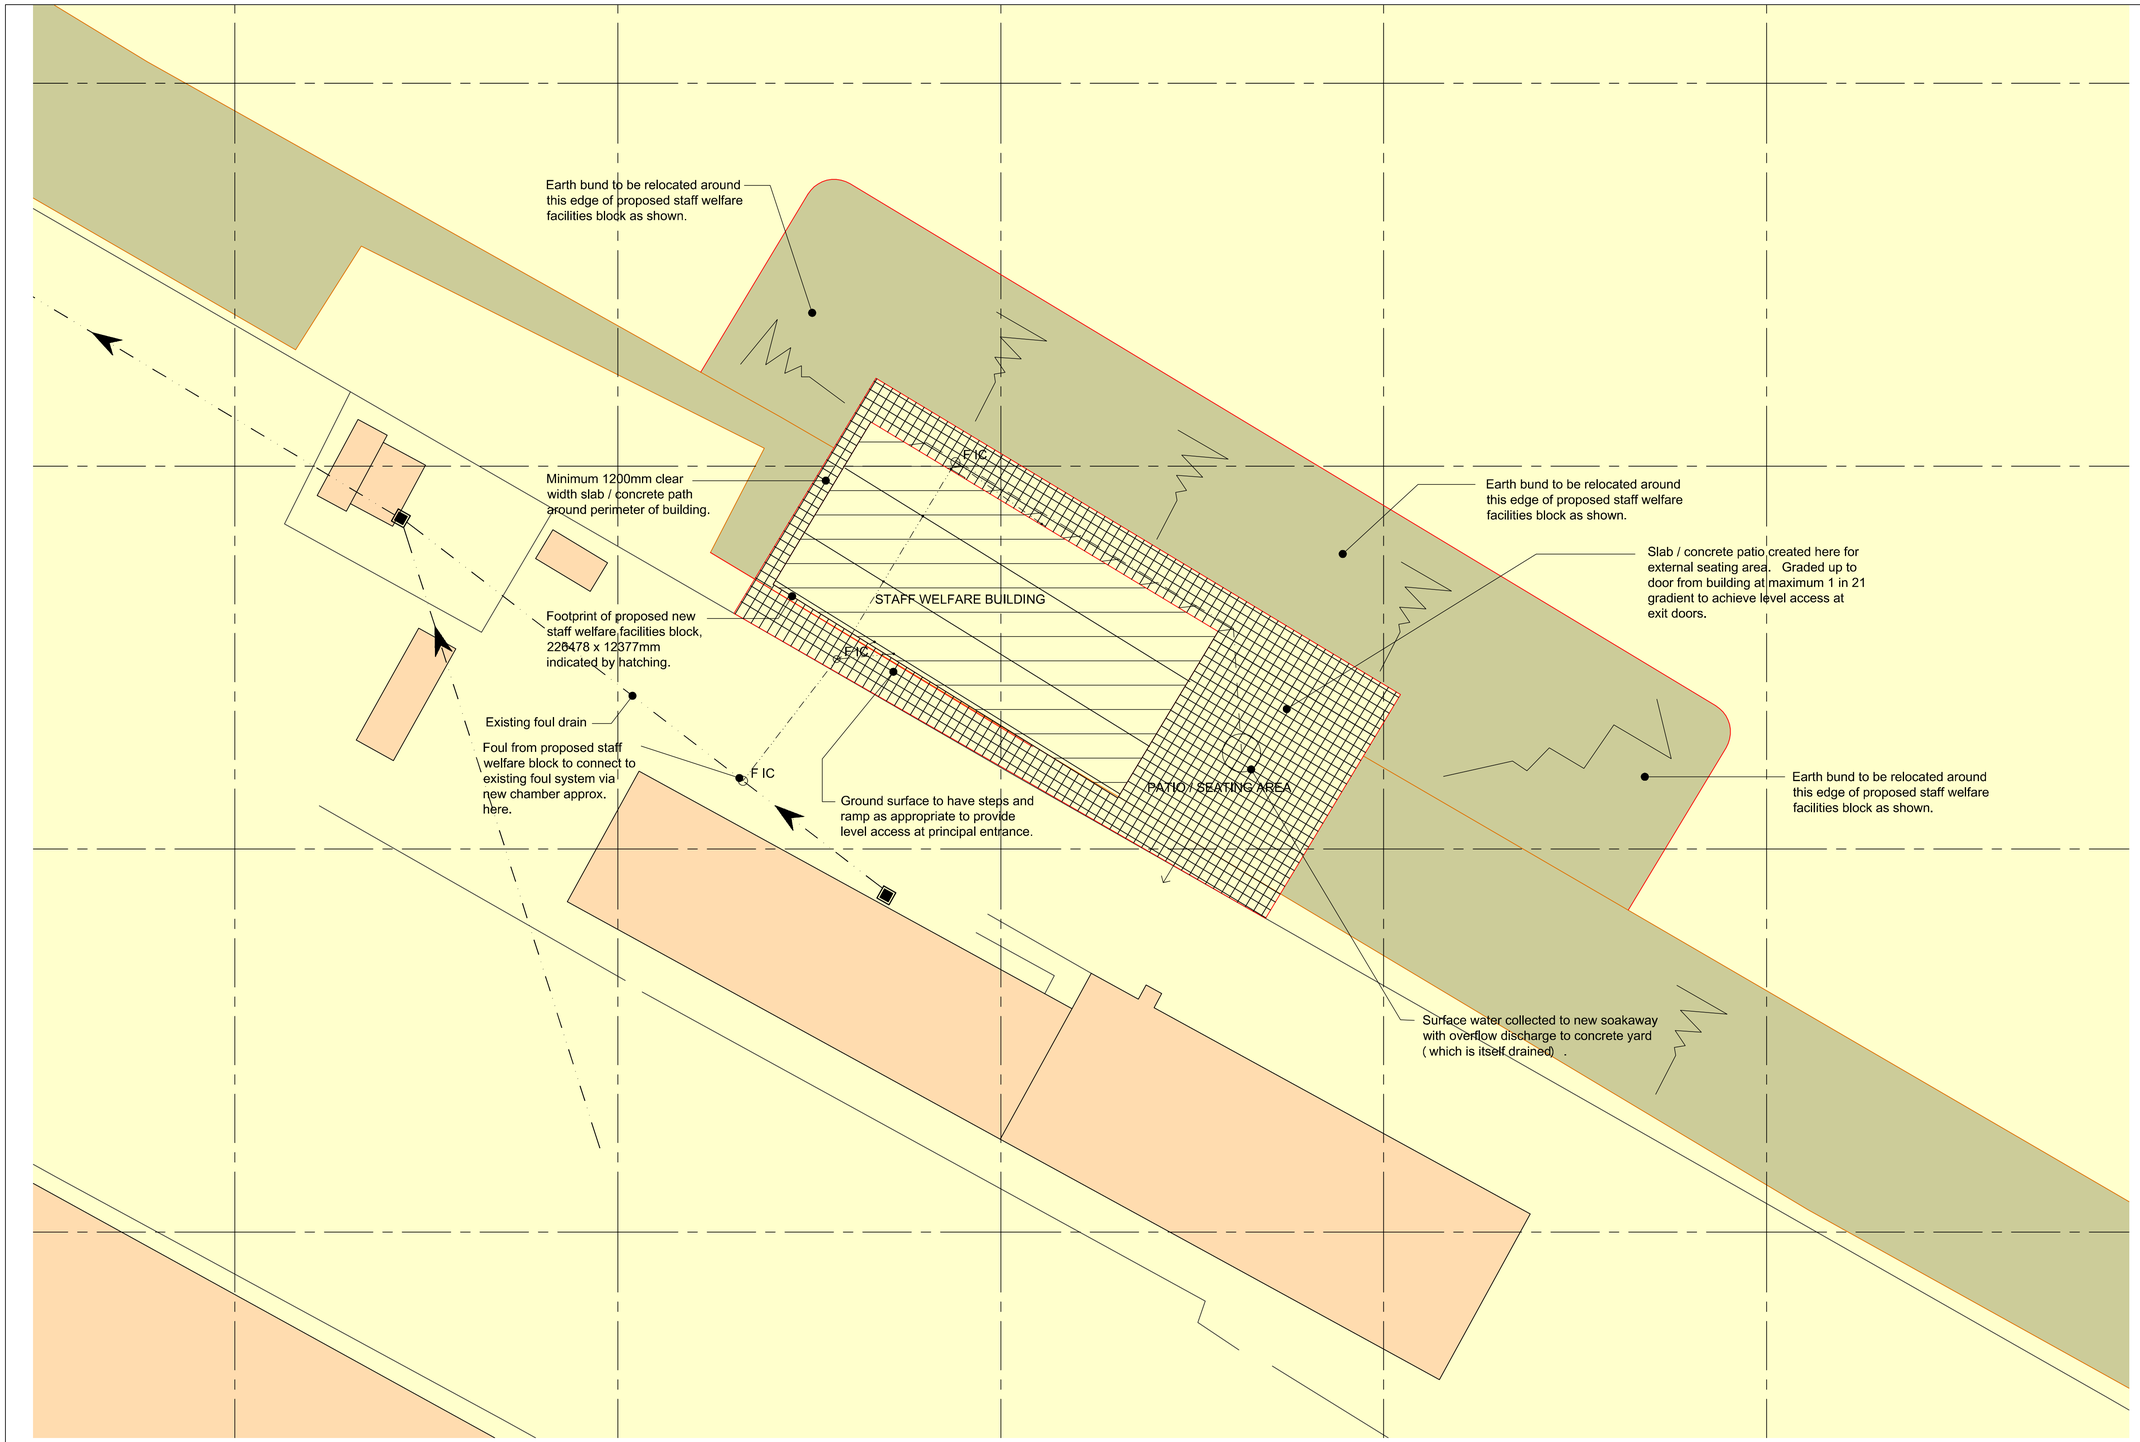


Site Block Plan

SCALE 1 : 200
SCALE 1 : 1

0m 5m 10m 15m 20m
0m 10mm 20mm 40mm 60mm 80mm 100mm

N

Scale 1:200 @ A1

Site of works proposal outlined in red.

DO NOT SCALE THIS DRAWING. THE CONTRACTOR IS DEEMED TO HAVE CHECKED ALL DIMENSIONS ON SITE AND REPORT ANY DISCREPANCIES TO OGLESBY & LIMB LTD.
THE CONTENTS OF THIS DRAWING ARE COVERED BY COPYRIGHT AND REMAIN THE PROPERTY OF OGLESBY & LIMB LTD. WRITTEN APPROVAL MUST BE OBTAINED FROM OGLESBY & LIMB LTD PRIOR TO DUPLICATION OR REPRODUCTION OF THIS DRAWING OR ITS CONTENTS.
ANY DIMENSIONS NOT SHOWN ARE TO BE CHECKED AND AGREED WITH OGLESBY & LIMB LTD.

Ref.	Date	Description	Initial
x	xx.xx.xx	Xxxx	xxx

Oglesby & Limb Ltd
Chartered Architect
Suites 4 & 5, Market Chambers
12 Market Place, Spalding, Lincs
PE11 1SL
Tel: 01775 761196
e-mail: design@o-l-ltd.co.uk

Client:
Fowler Welch Ltd.

Project:
Proposed Staff Welfare Facilities Unit
Fowler Welch Ltd.
West Marsh Road
Spalding
PE11 2BB

Drawing Title:
Block plan showing proposed staff welfare facilities block

PLANNING APPLICATION ISSUE

Date:	Scale:
02.11.17	1:1250 @ A1
Drawn by: CAD	Checked by: AJO

Drawing Number: **A1263 - 10**
Rev: