
DO NOT SCALE THIS DRAWING. THE CONTRACTOR IS DEEMED TO HAVE CHECKED ALL DIMENSIONS ON SITE AND REPORT ANY DISCREPANCIES TO OGLESBY & LIMB LTD.
THE CONTENTS OF THIS DRAWING ARE COVERED BY COPYRIGHT AND REMAIN THE PROPERTY OF OGLESBY & LIMB LTD. WRITTEN APPROVAL MUST BE OBTAINED FROM OGLESBY & LIMB LTD PRIOR TO DUPLICATION OR REPRODUCTION OF THIS DRAWING OR ITS CONTENTS.
ANY DIMENSIONS NOT SHOWN ARE TO BE CHECKED AND AGREED WITH OGLESBY & LIMB LTD.

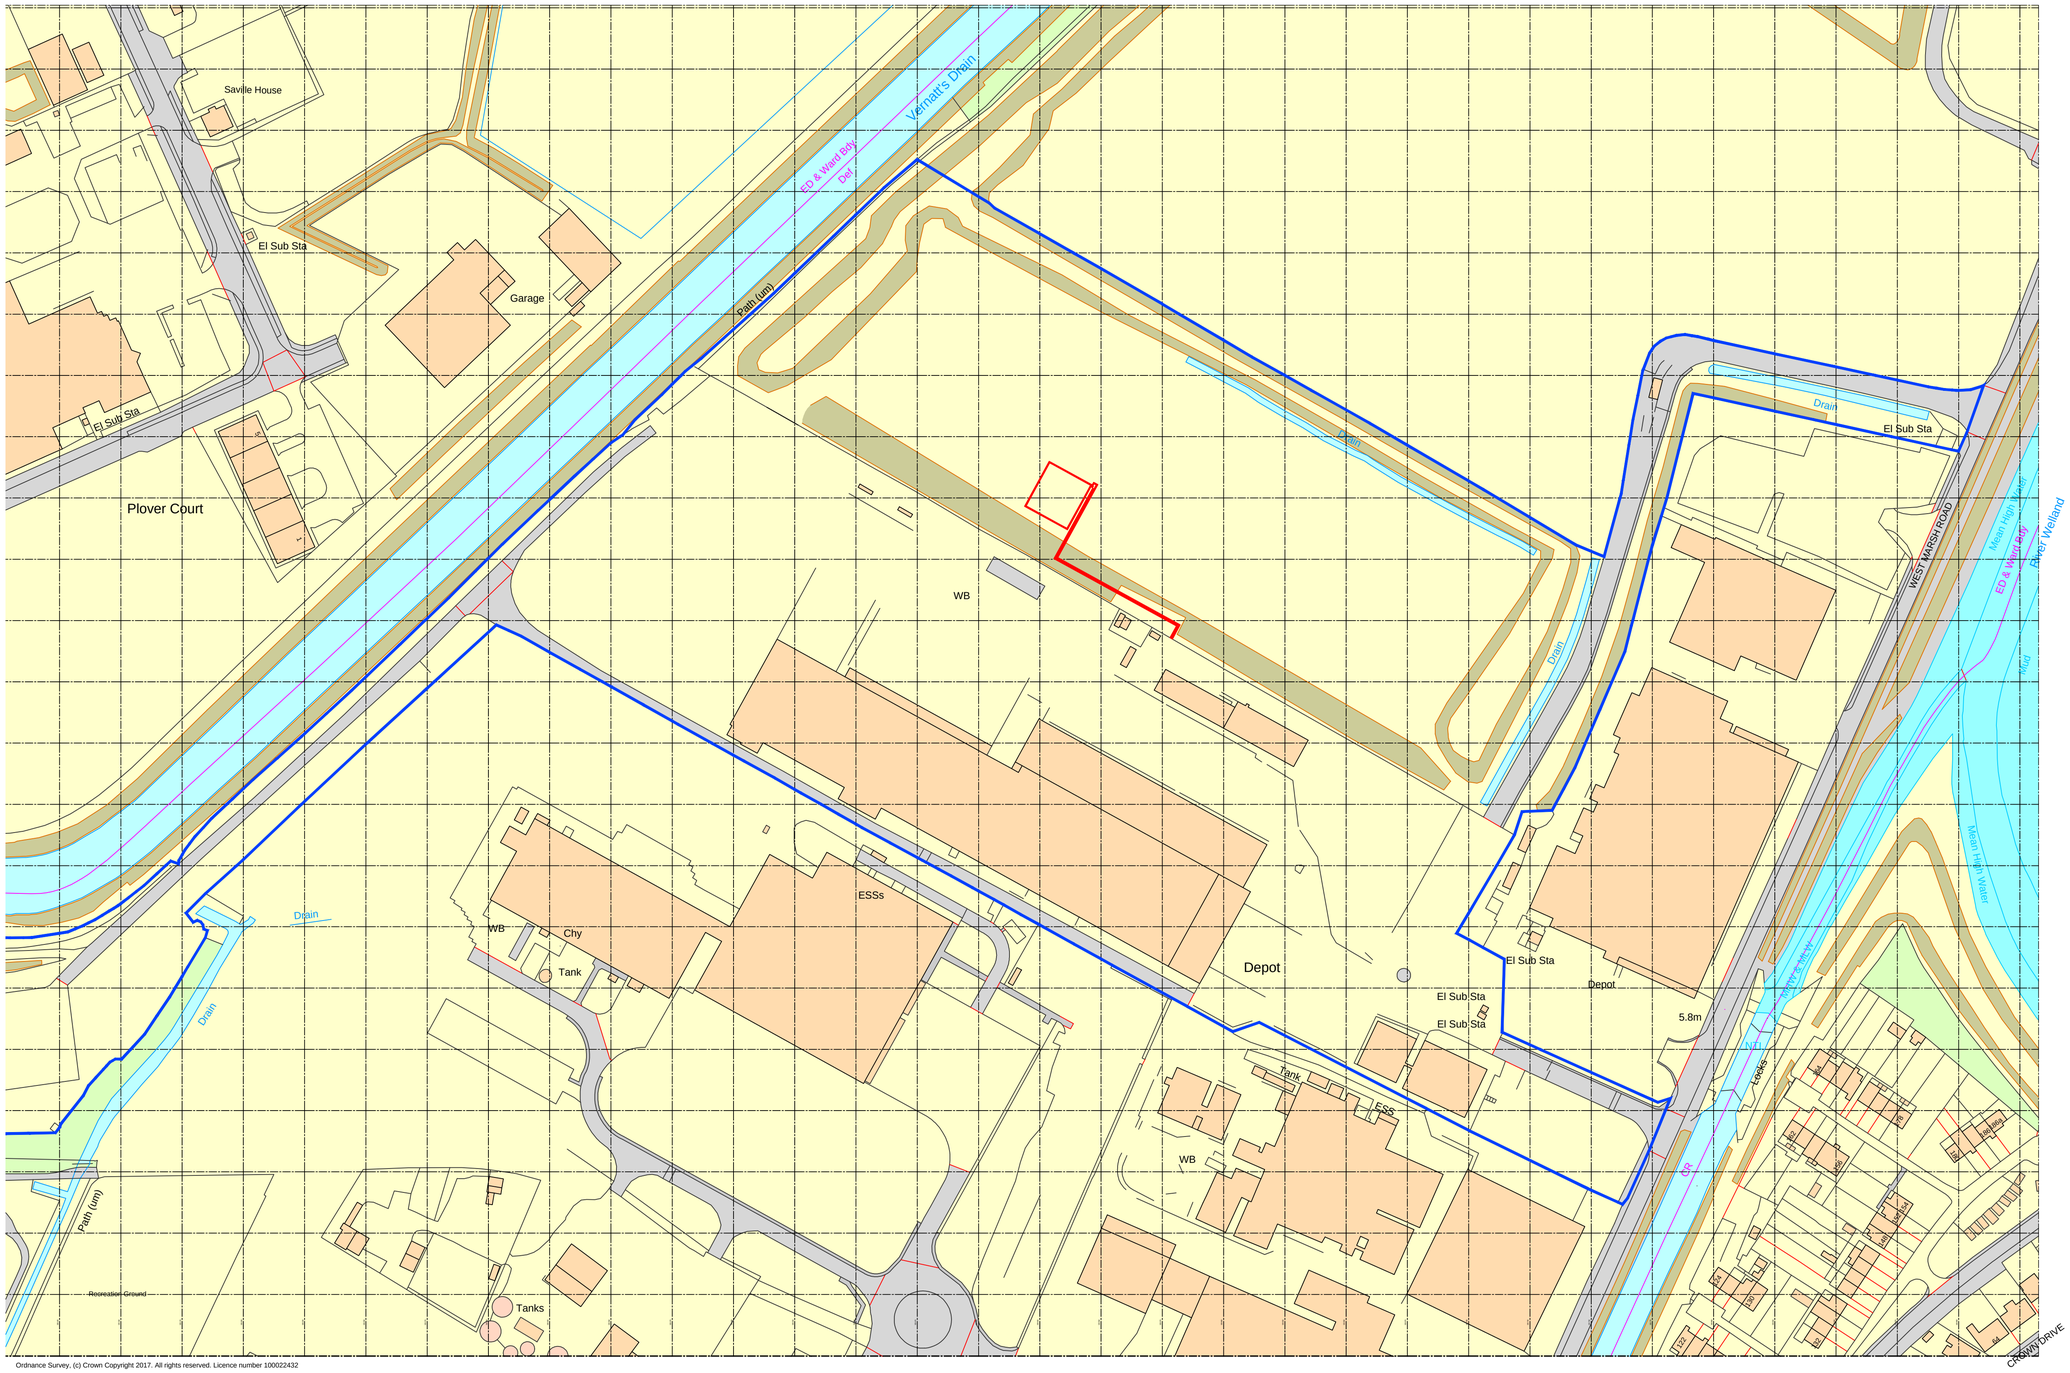

Ordnance Survey, (c) Crown Copyright 2017. All rights reserved. Licence number 100022432

Site Location Plan

Scale 1:1250 @ A1
Site of works proposal outlined in red.
Adjacent land owned or under the control of the applicant outlined in blue.

SCALE 1 : 1250
SCALE 1 : 1
0m 10m 20m 40m 60m 80m 100m 120m
0ms 8mm 16mm 40mm 56mm 80mm 100mm

Ref.	Date	Description	Initial
x	xx.xx.xx	Xxxx	xxx

Oglesby & Limb Ltd
Chartered Architect
Suites 4 & 5, Market Chambers
12 Market Place, Spalding, Lincs
PE11 1SL
Tel: 01775 761196
e-mail: design@o-l-ltd.co.uk

Client:
Fowler Welch Ltd.

Project:
Proposed Vehicle Maintenance Unit, path, stairs & lighting.
West Marsh Road
Spalding
PE11 2BB

Drawing Title:
Site location plan as existing

PLANNING APPLICATION ISSUE

Date:	Scale:
10.07.17	1:1250 @ A1
Drawn by: CAD	Checked by: AJO

Drawing Number:	Rev:
A1269 - 01	-