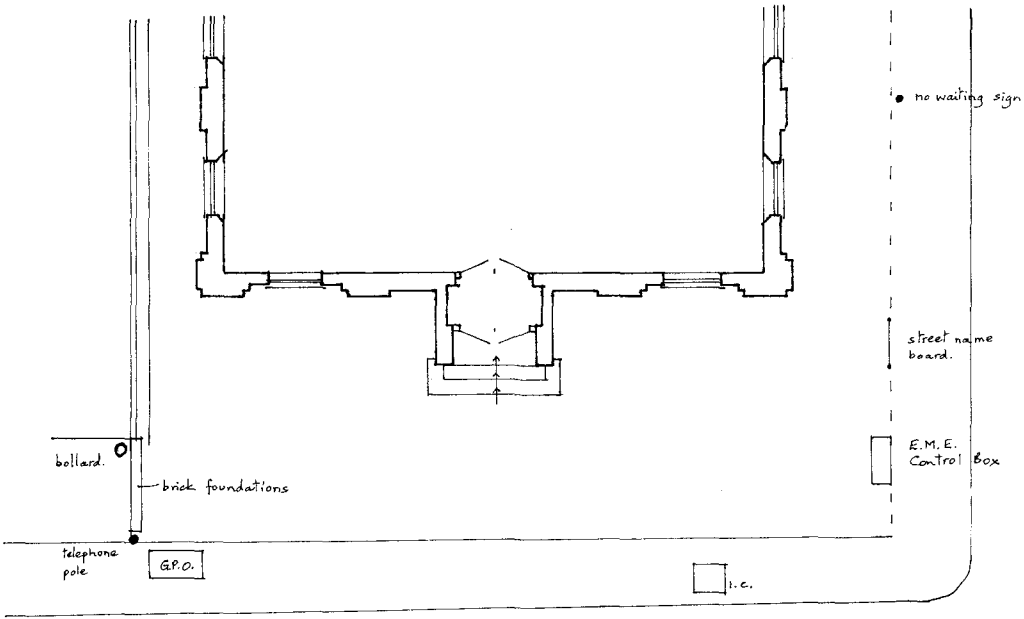



Plan as existing - May 1999
Scale 1:100


St. Thomas's Road Methodist Chapel

SOUTH ... HOUSING ... PLANNING
21 OCT 1999
Ref: 1055/99

DETERMINED
PLAN

BUILDING DESIGN and PLANS
ALWYN ROFFE,
1, Green Lane,
SPALDING, Lincs. PE11 2YB

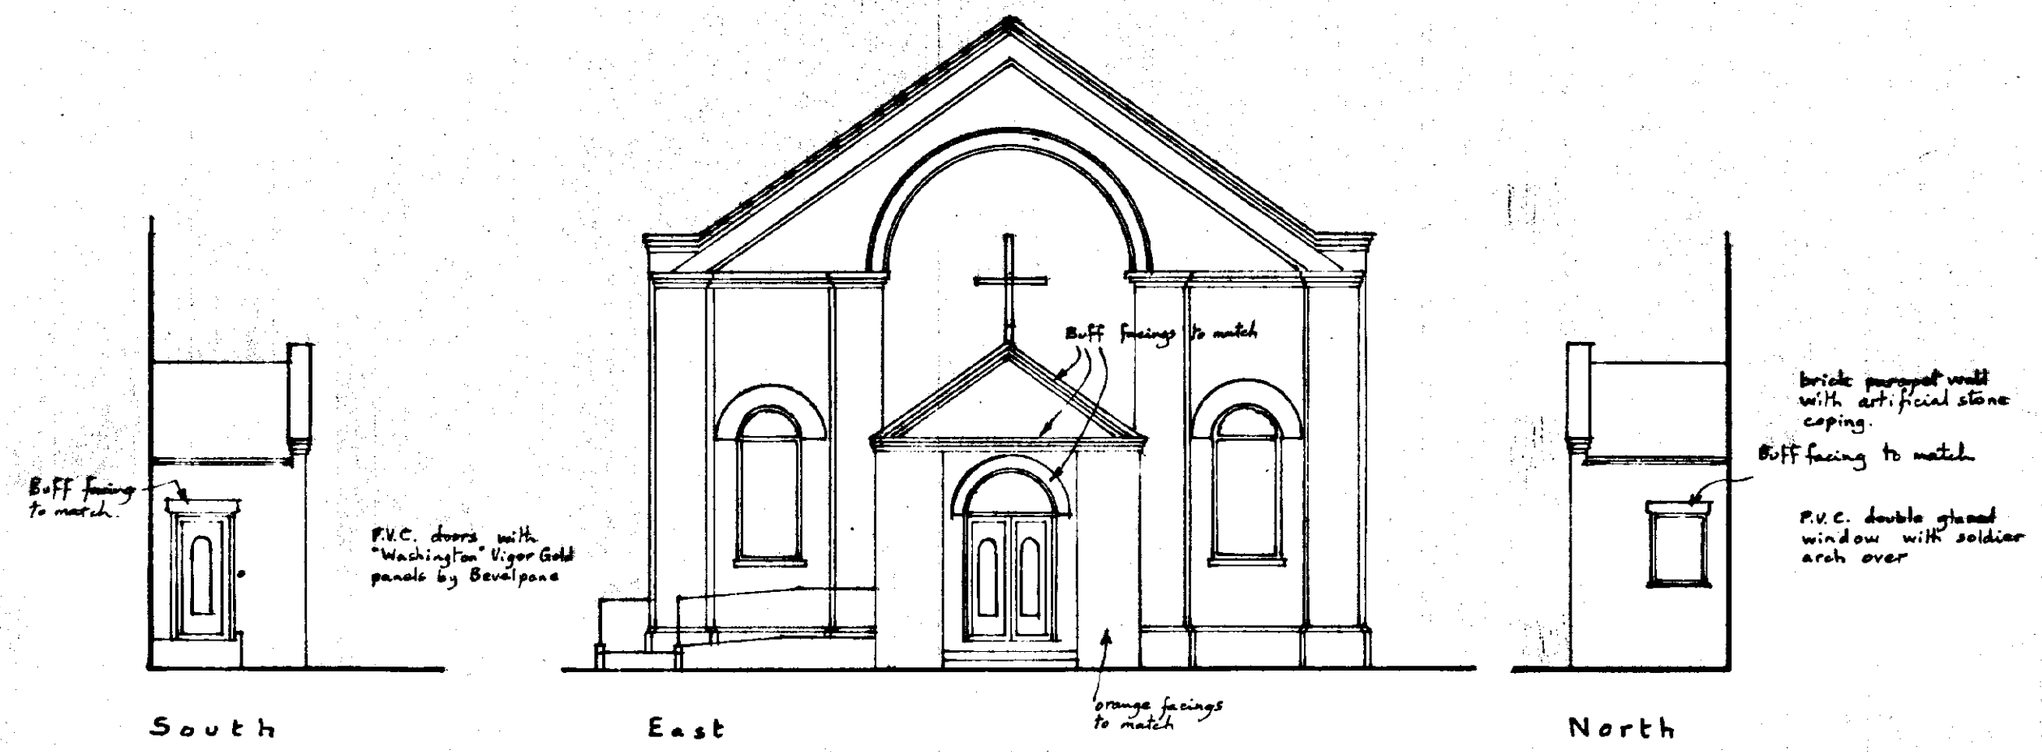

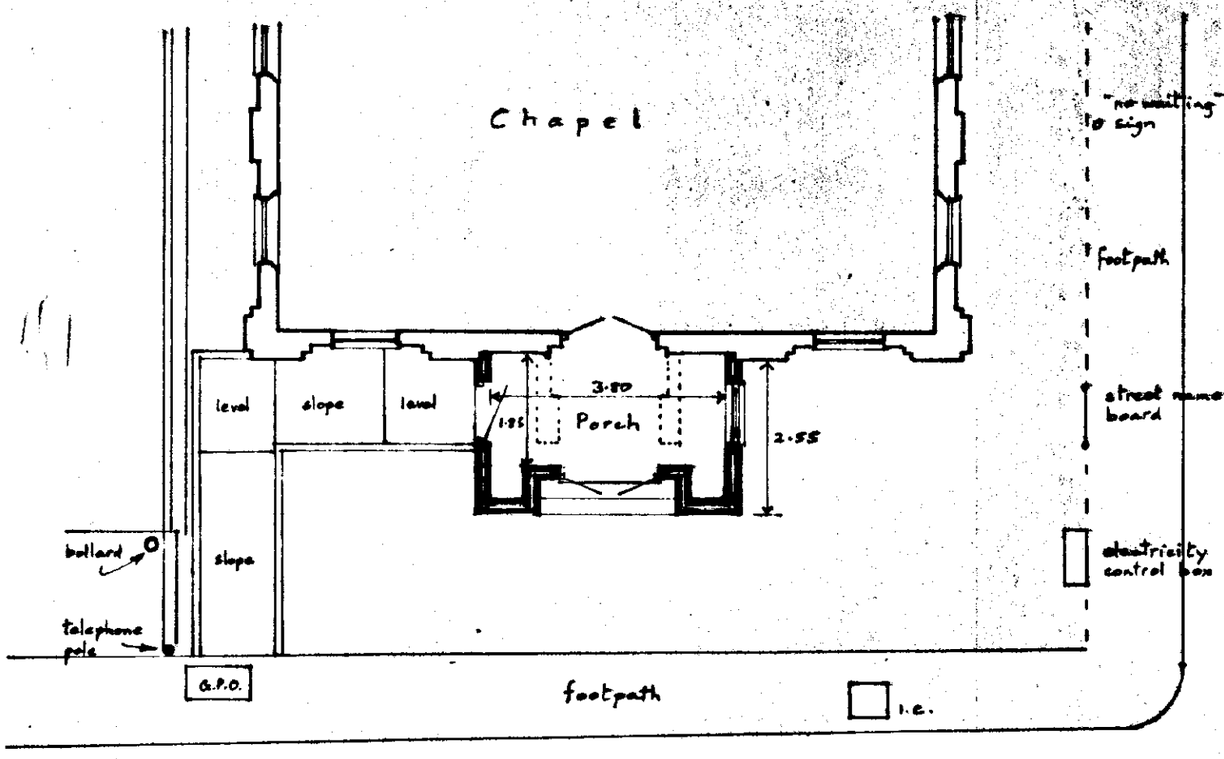

St. Thomas's Road

DETERMINED PLAN
SOUTH HOLLAND DC
HOUSING & PLANNING
21 OCT 1999
Ref: 1055/99

St. Thomas's Road Methodist Chapel,

New Entrance Porch

Written dimensions to be used in preference to scaled, and all measurements to be verified by checking on site.

Scale 1:100

Local Authority Ref. Planning

Drawing No. 990707

Building Regulations

Date July 1999

A. ROFFE
BUILDING DESIGN & PLANS
1, Green Lane,
SPALDING, Lincs. PE11 2YB
Tel: 01775-723 680 ©

2141 495T