This drawing is copyright and may not be alte
photographed or used for any purpose other
it is issued without consent of Broadgate Buil

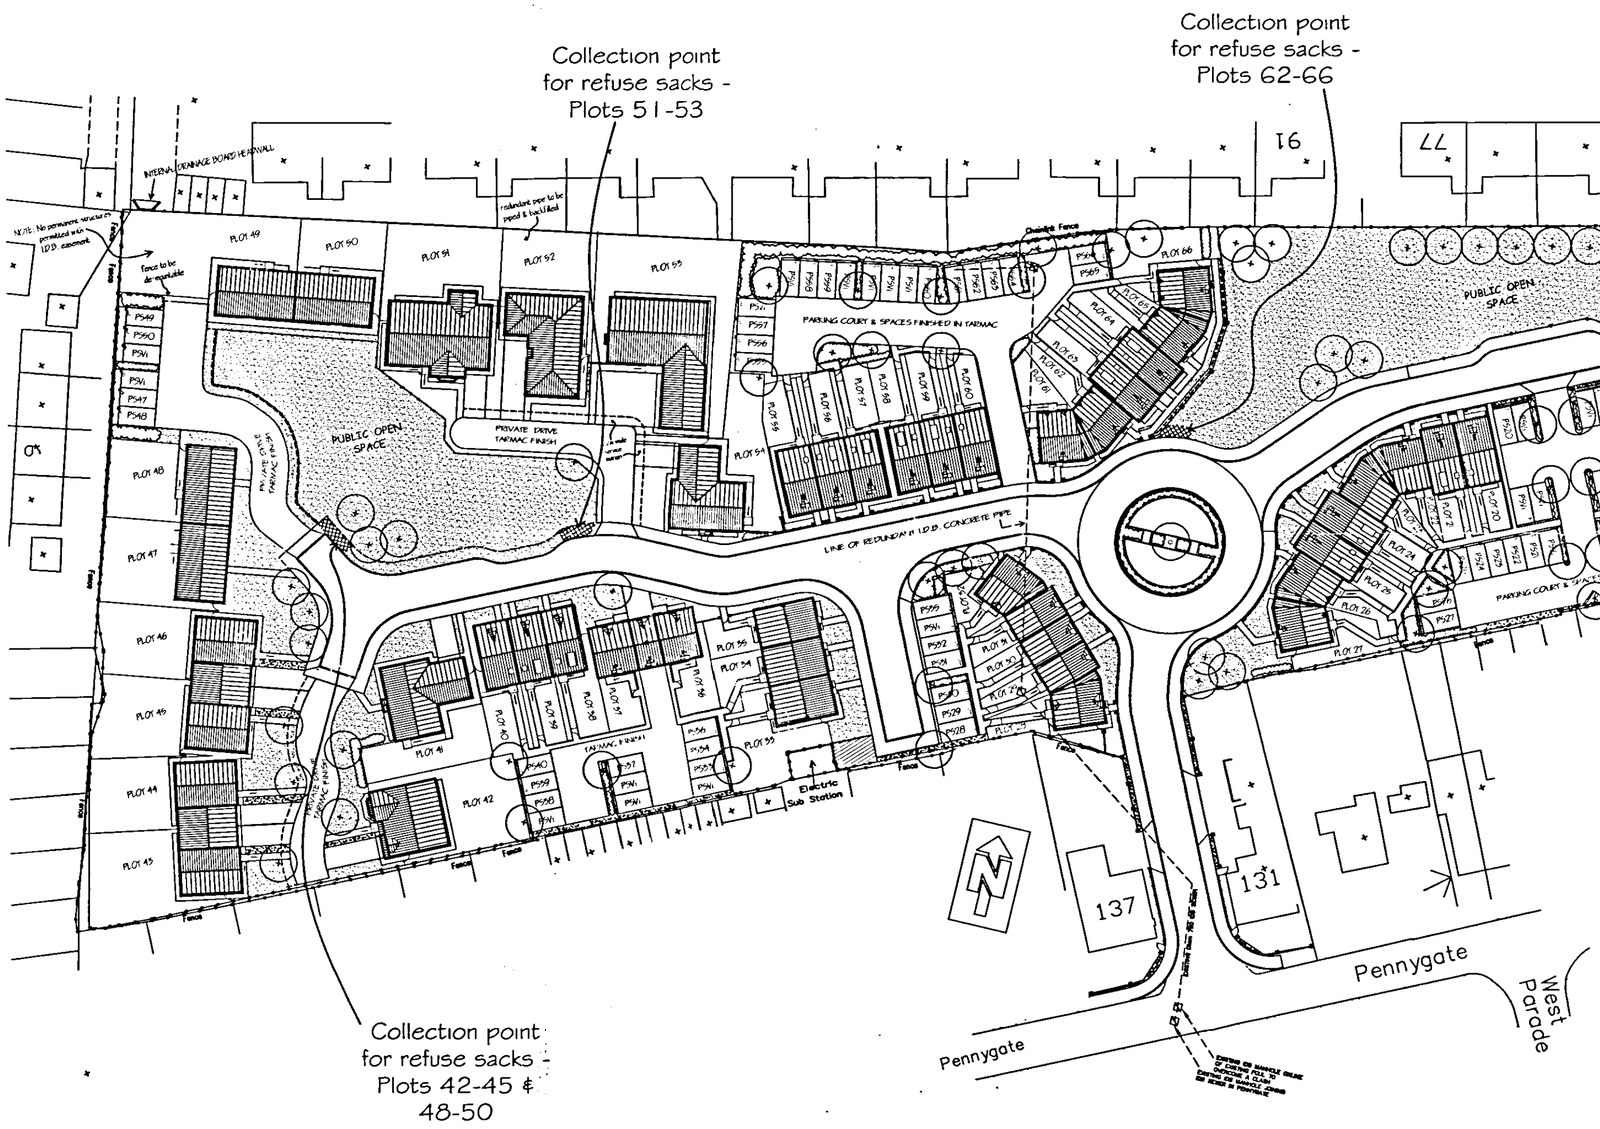

Broadgate Homes
Broadgate House, Weston
Spalding, Lincolnshire. PE1
Telephone: 01406 380532 Fax:01

PROJECT TITLE

RESIDENTIAL DEVELOPMEN
FORMER WEST END COLD
PENNYGATE,
SPALDING, LINCS.

DRAWING

COLLECTION POINTS FOR REF
PLOTS 1-66

REV	DESCRIPTION

SCALE: NOT TO SCALE- REFERENCE ONLY

DATE: JULY 2006

DRAWING No. 040

1056/06

DETERMIN
PLAN