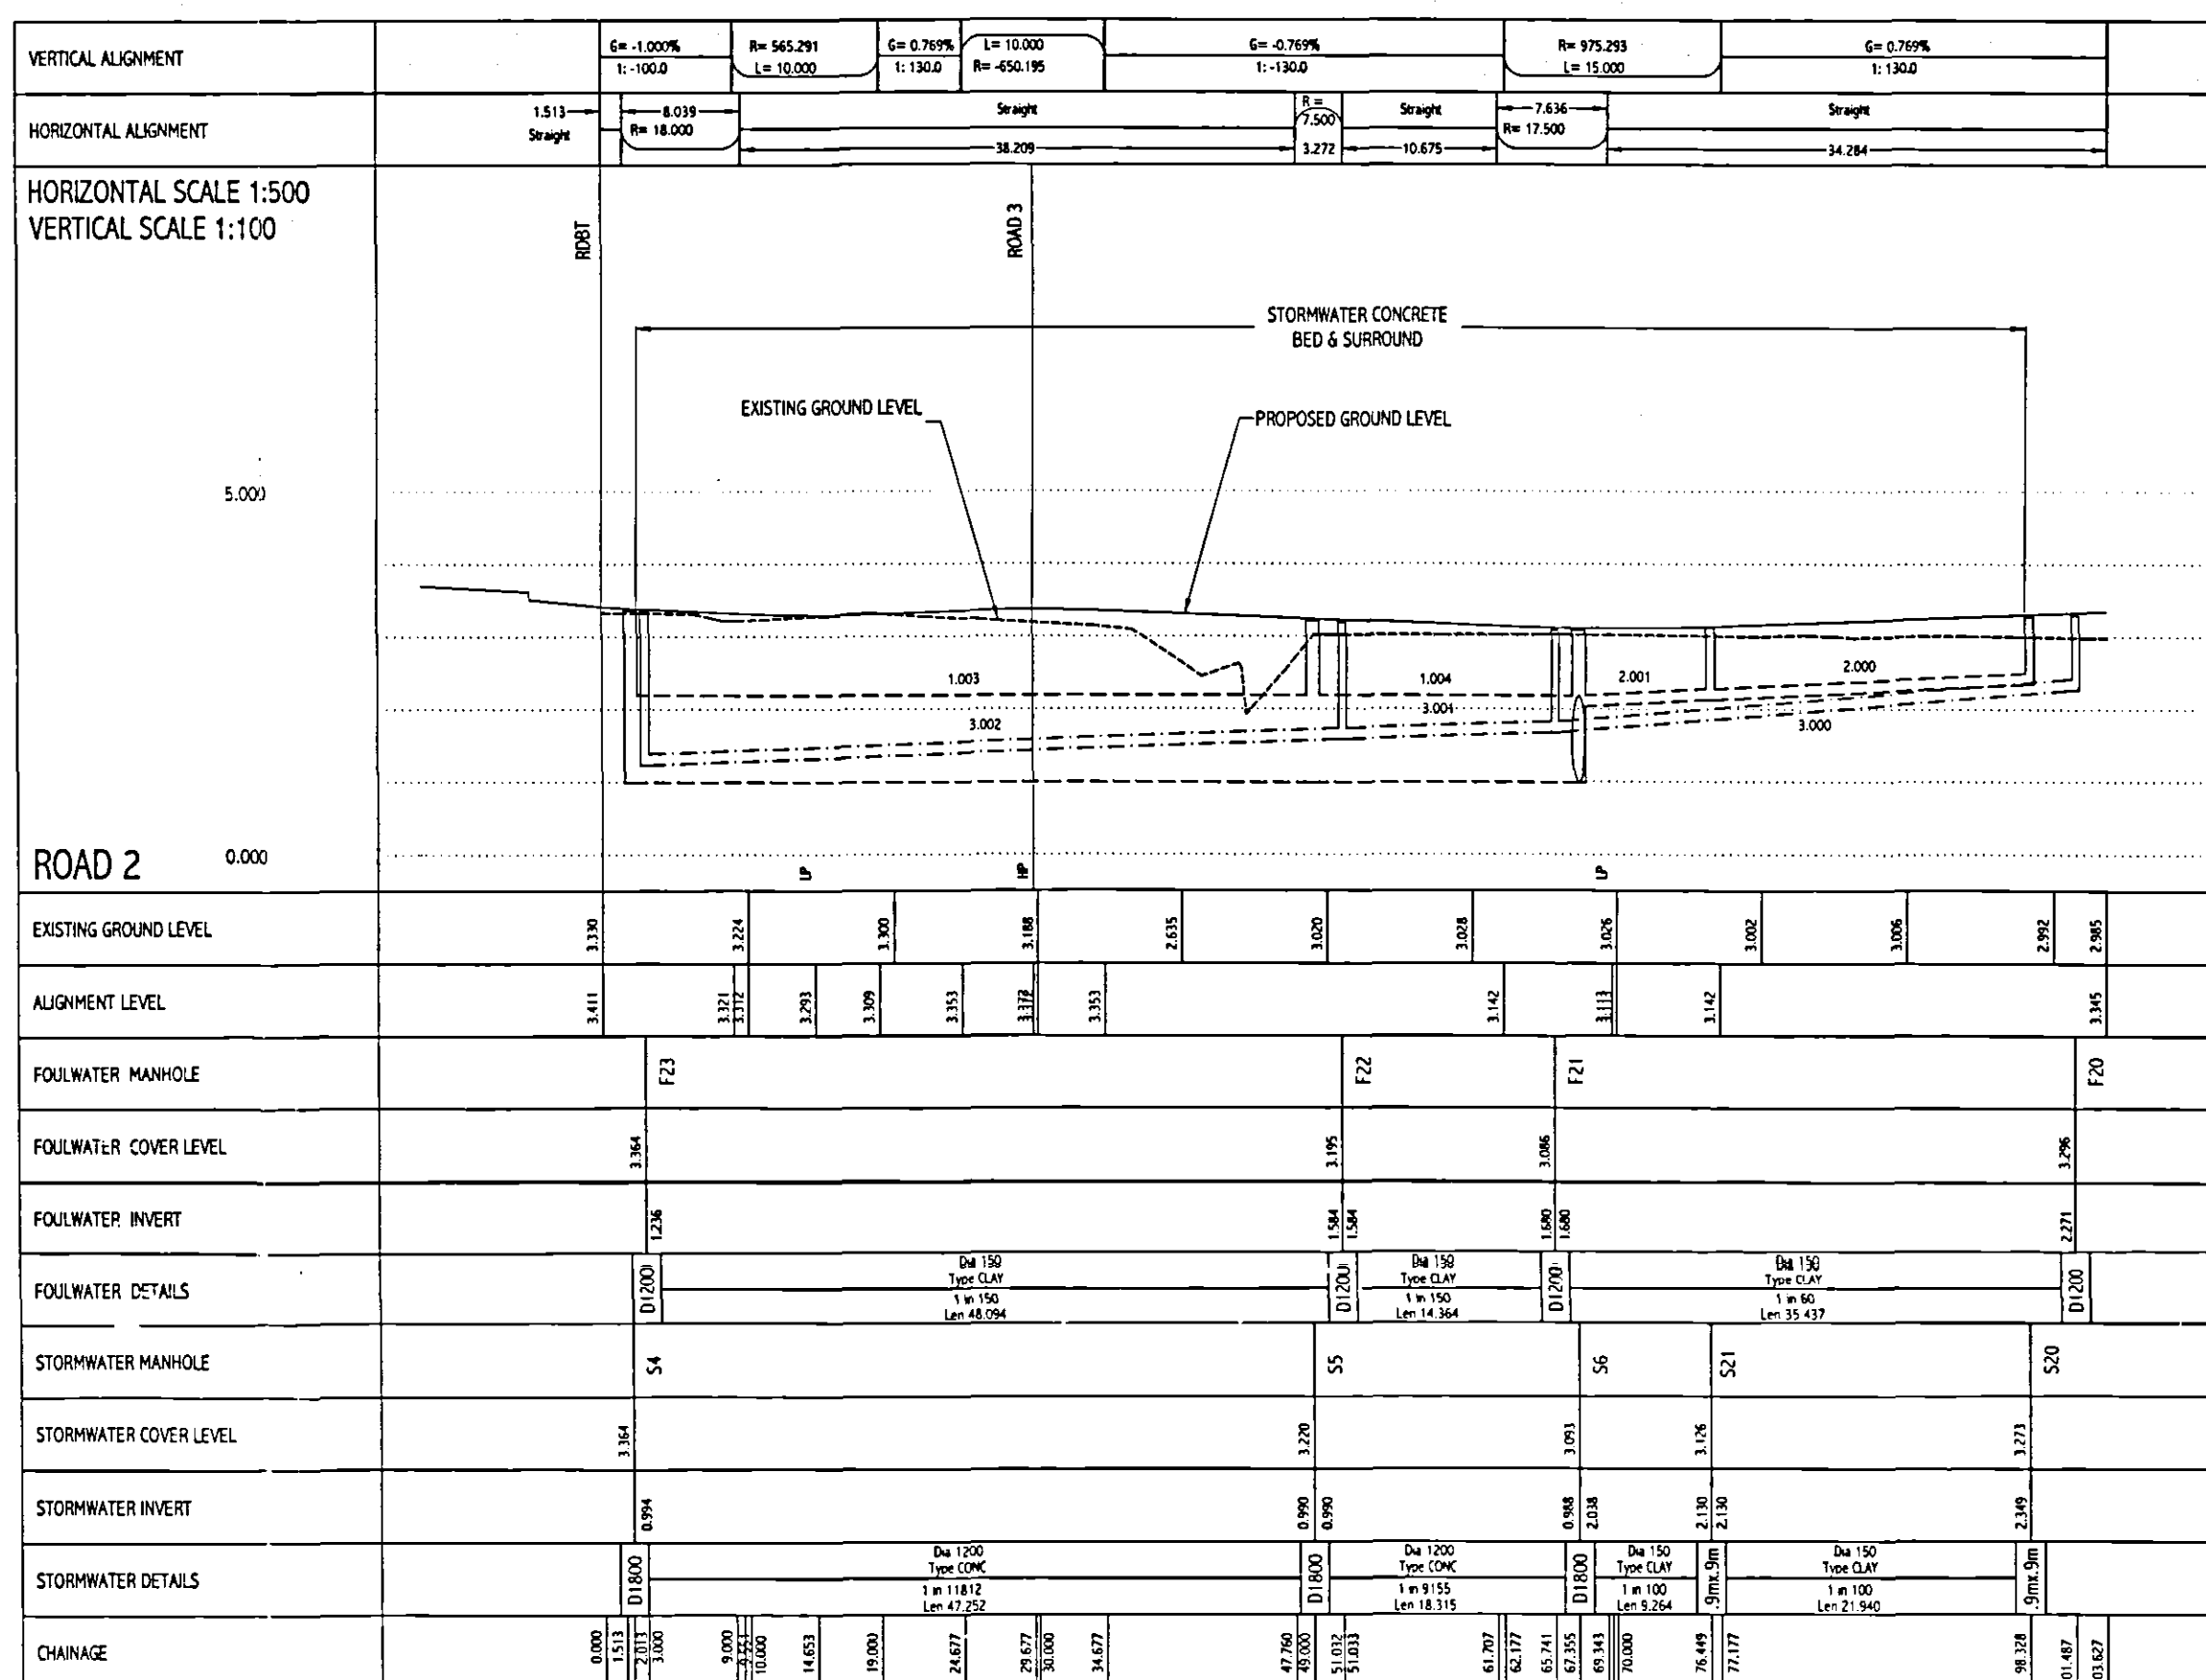
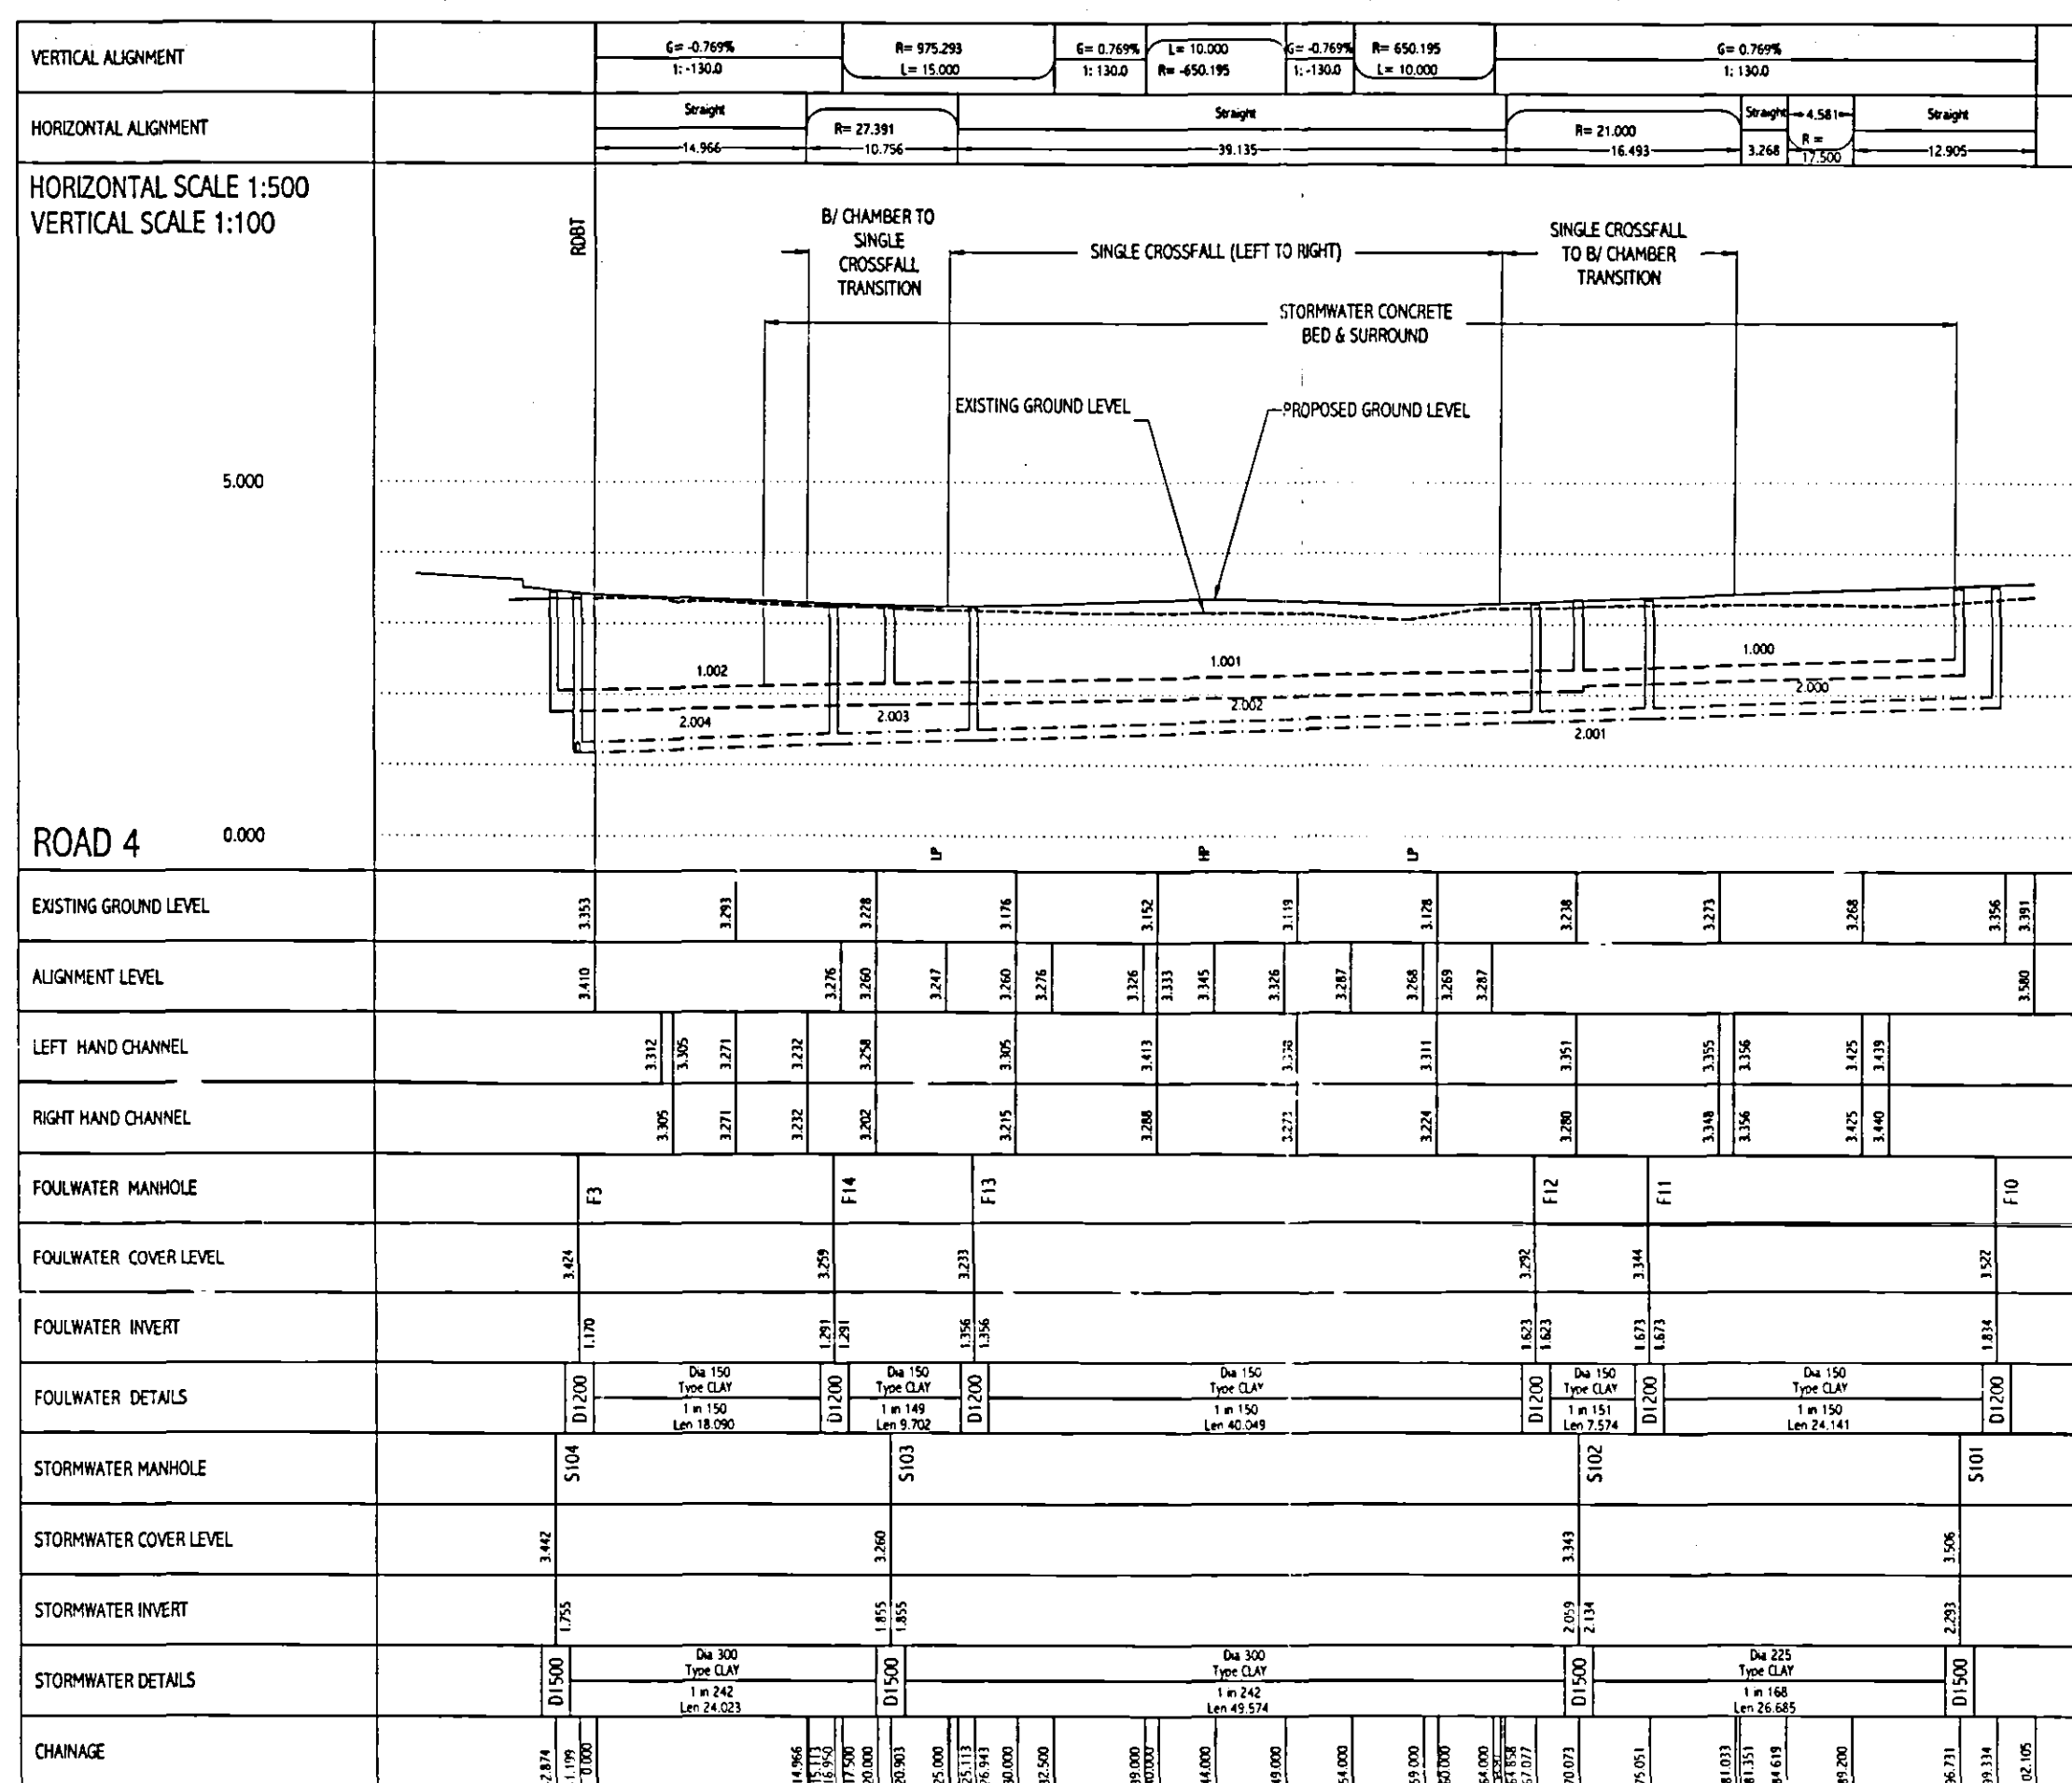
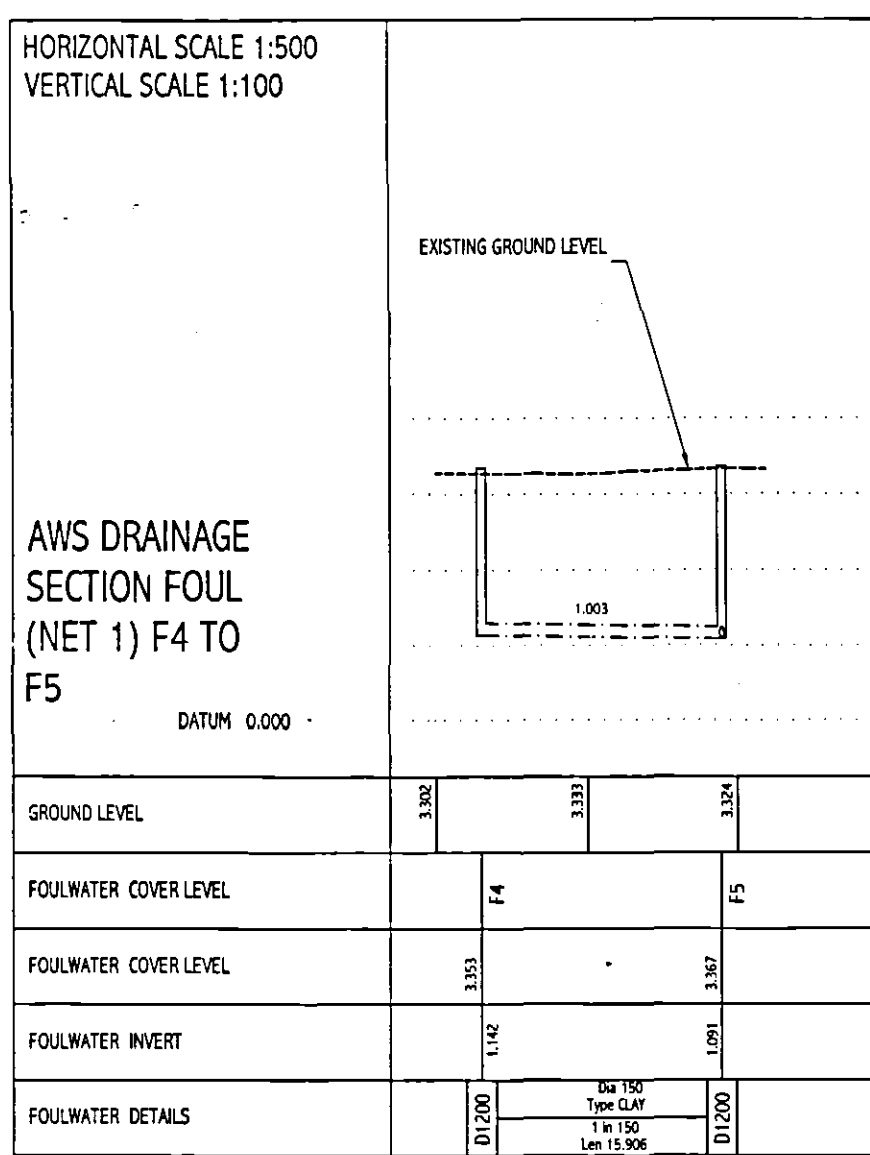
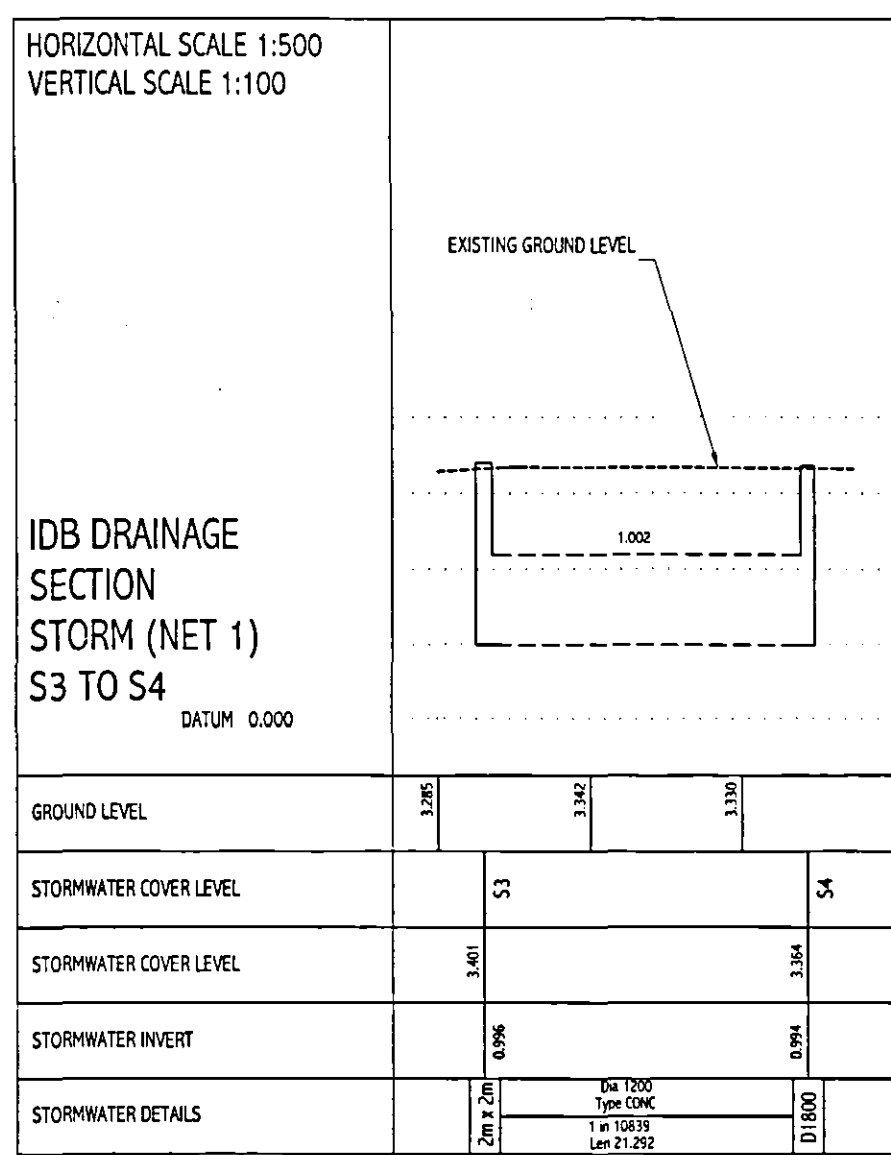
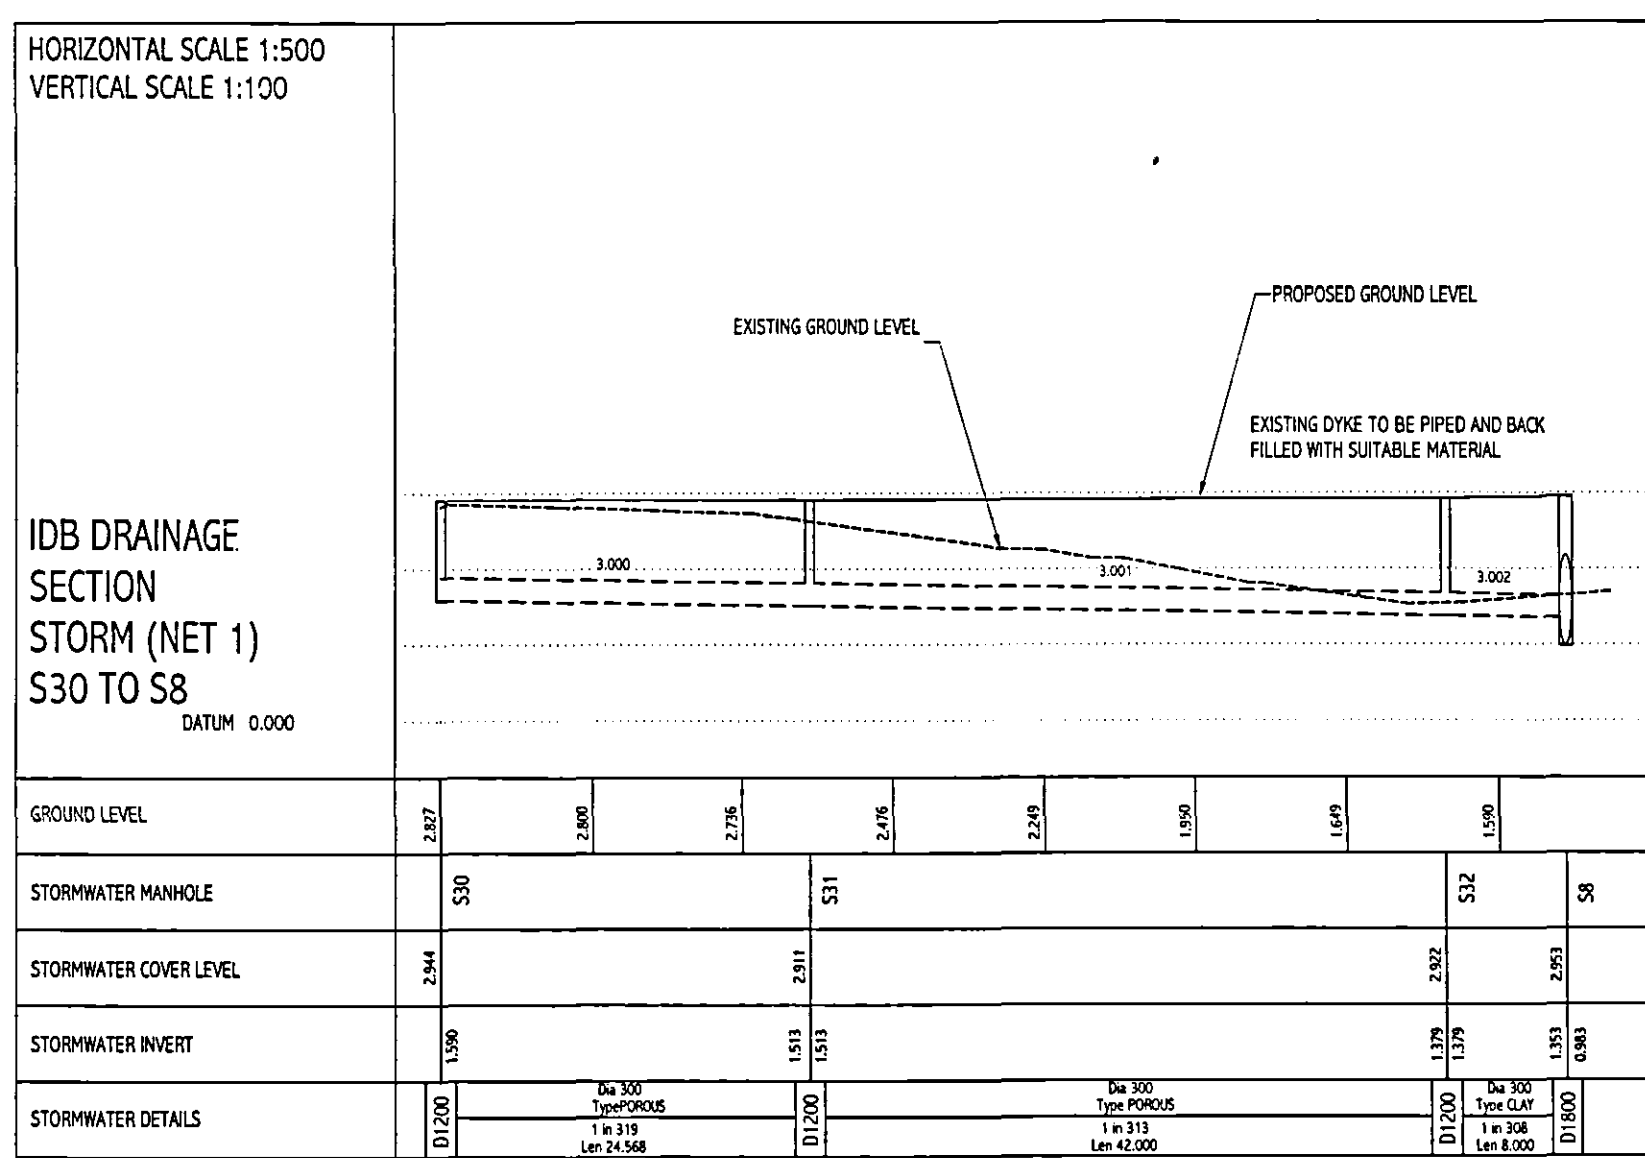
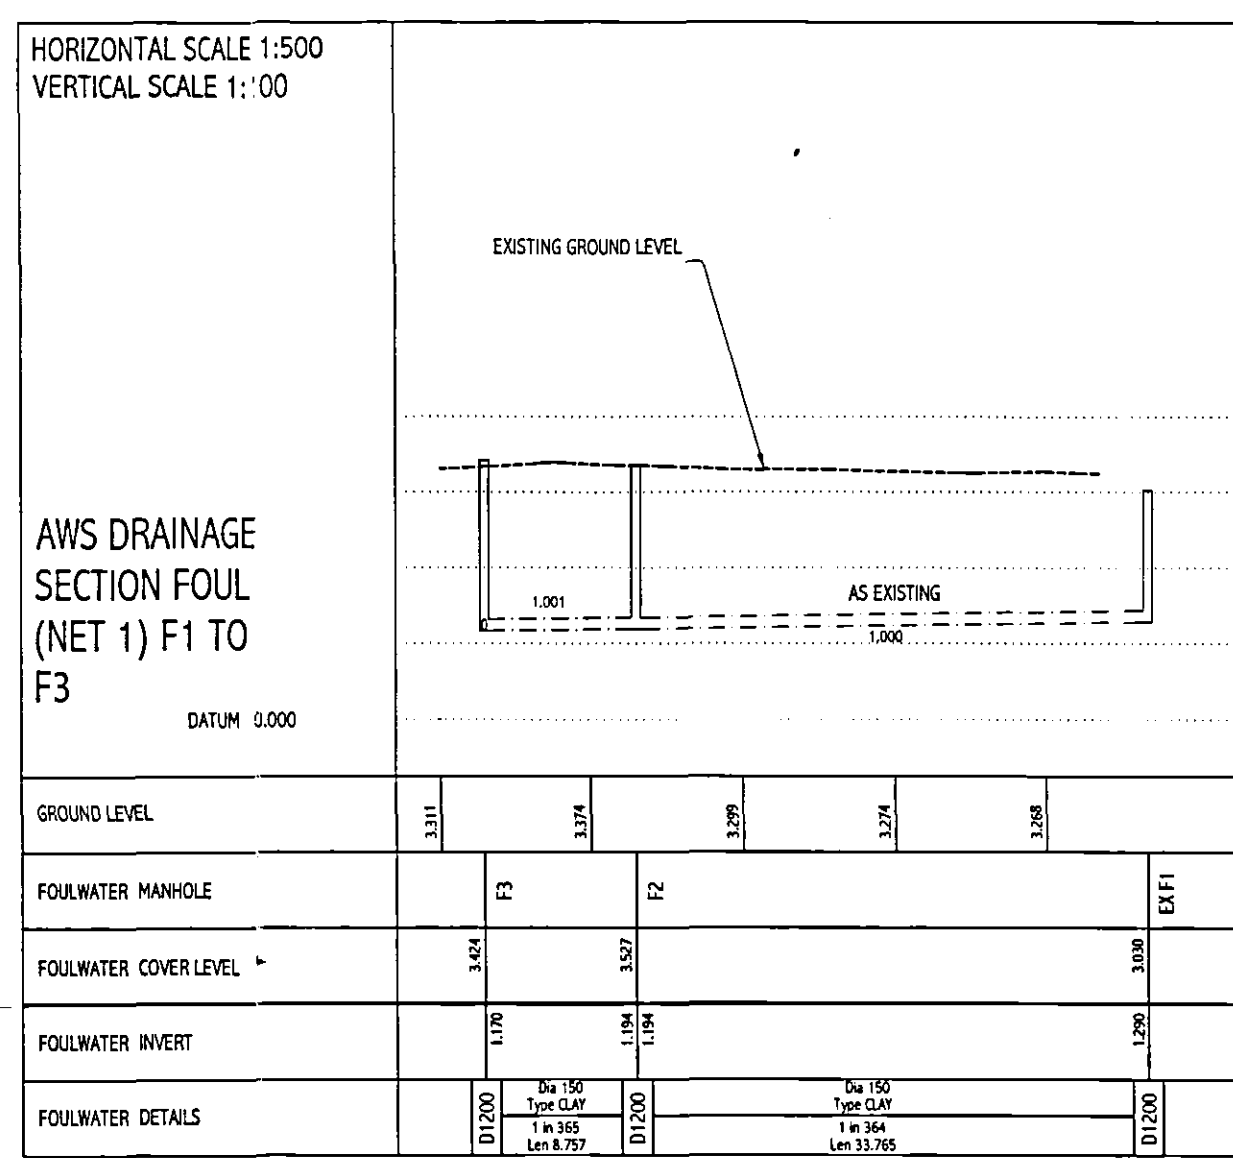


[illegible][illegible]

100

TITLE:
Road & Sewer Longsections

SCALE: As stated	DATE: 15 April 2005
---------------------	------------------------

26 JUL 2003
1956/06
**DETERMINED
PLAN**

Rand Design
Rand, Lincolnshire, LN8 5NJ
Tel: 01673 859270 Fax: 01673 859201
enquiries@randdesign.co.uk
www.randdesign.co.uk

Rand Design is a division of Rand Group Ltd