


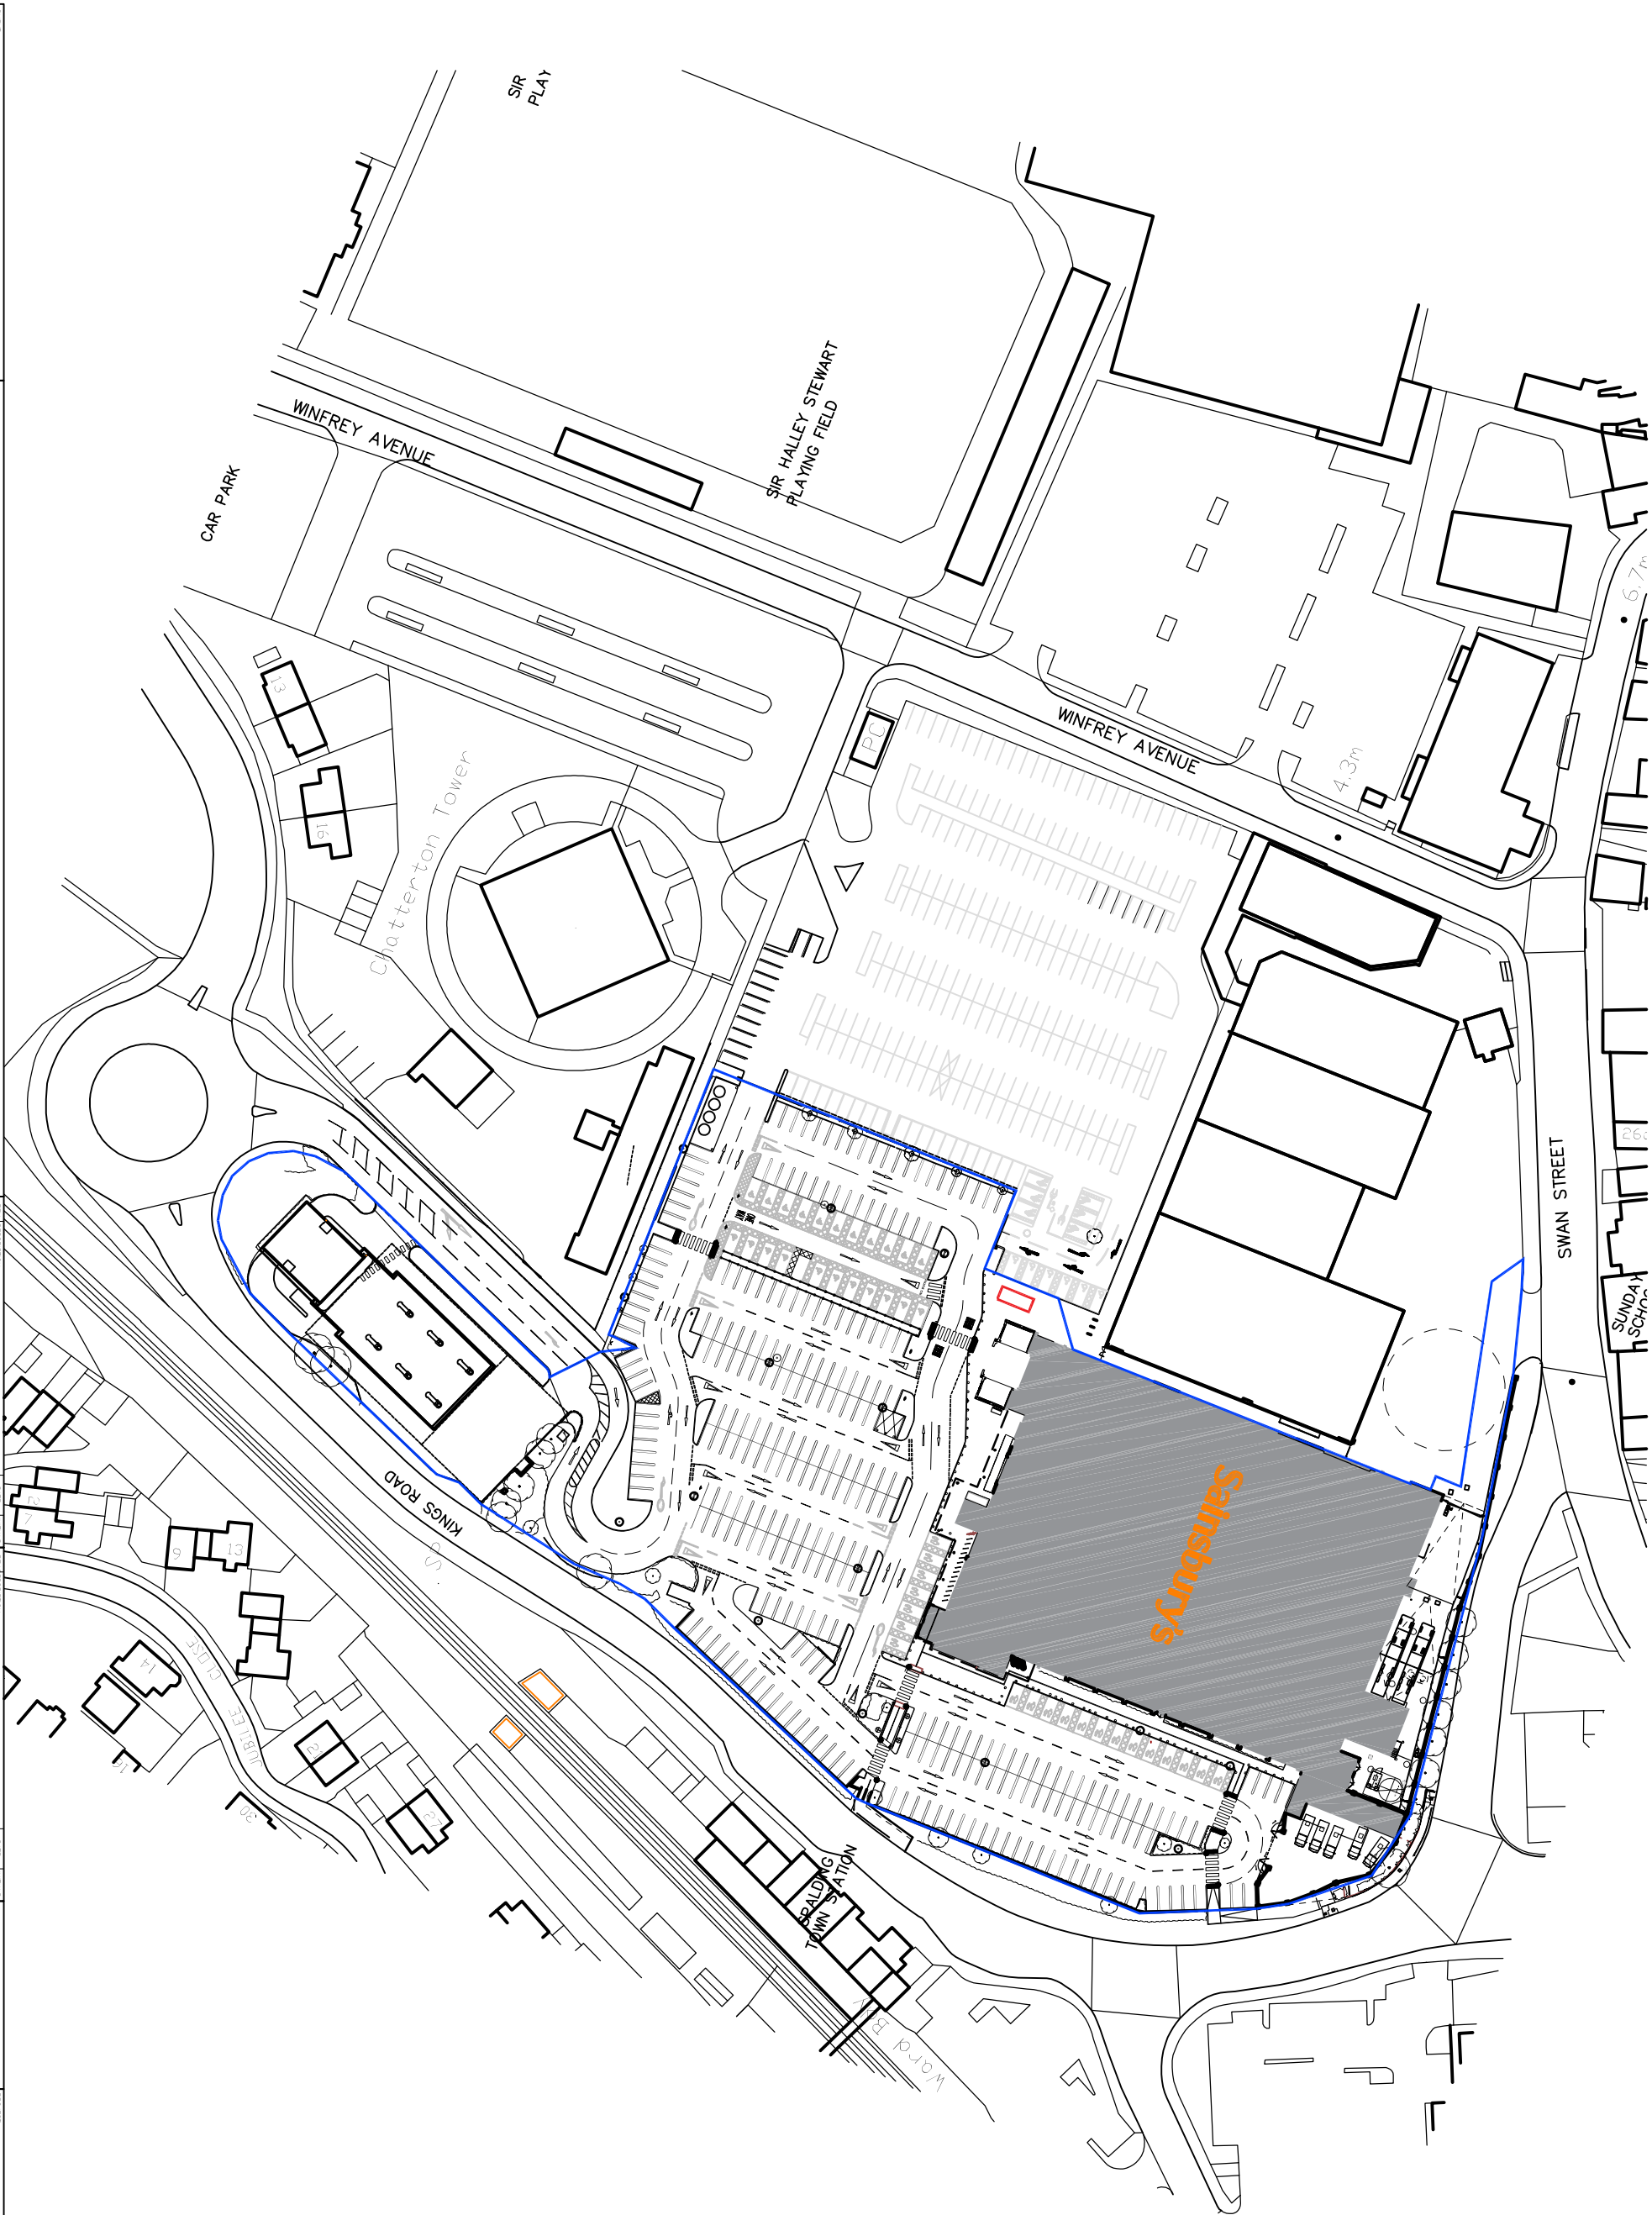

HOLLAND MARKET
Spalding
PE11 1RQ

Extent of Proposed Works
Application Site Area
0.005 Acres - 0.0010 Hectares
Extent to SSL Driveway
5.059 Acres - 2.0477 Hectares

Client		Sainsbury's Supermarkets Ltd.	
Scale		0m 25m 50m 75m 100m 125m	
North Arrow			
Site Description		The site is a former car park and is currently used for storage. All dimensions are to the centre of the site.	
Site Details		SSUE	
Planning		PLANNING	
Architects		ARCHITECTS 1175-1 PL01	
Product		HOLLAND MARKET Spalding PE11 1RQ	
Drawings		Site Location Plan	
Date		September 2016	
Scale		1:1250@A3	
Project		CHQ.16.1175-1-PL01	