
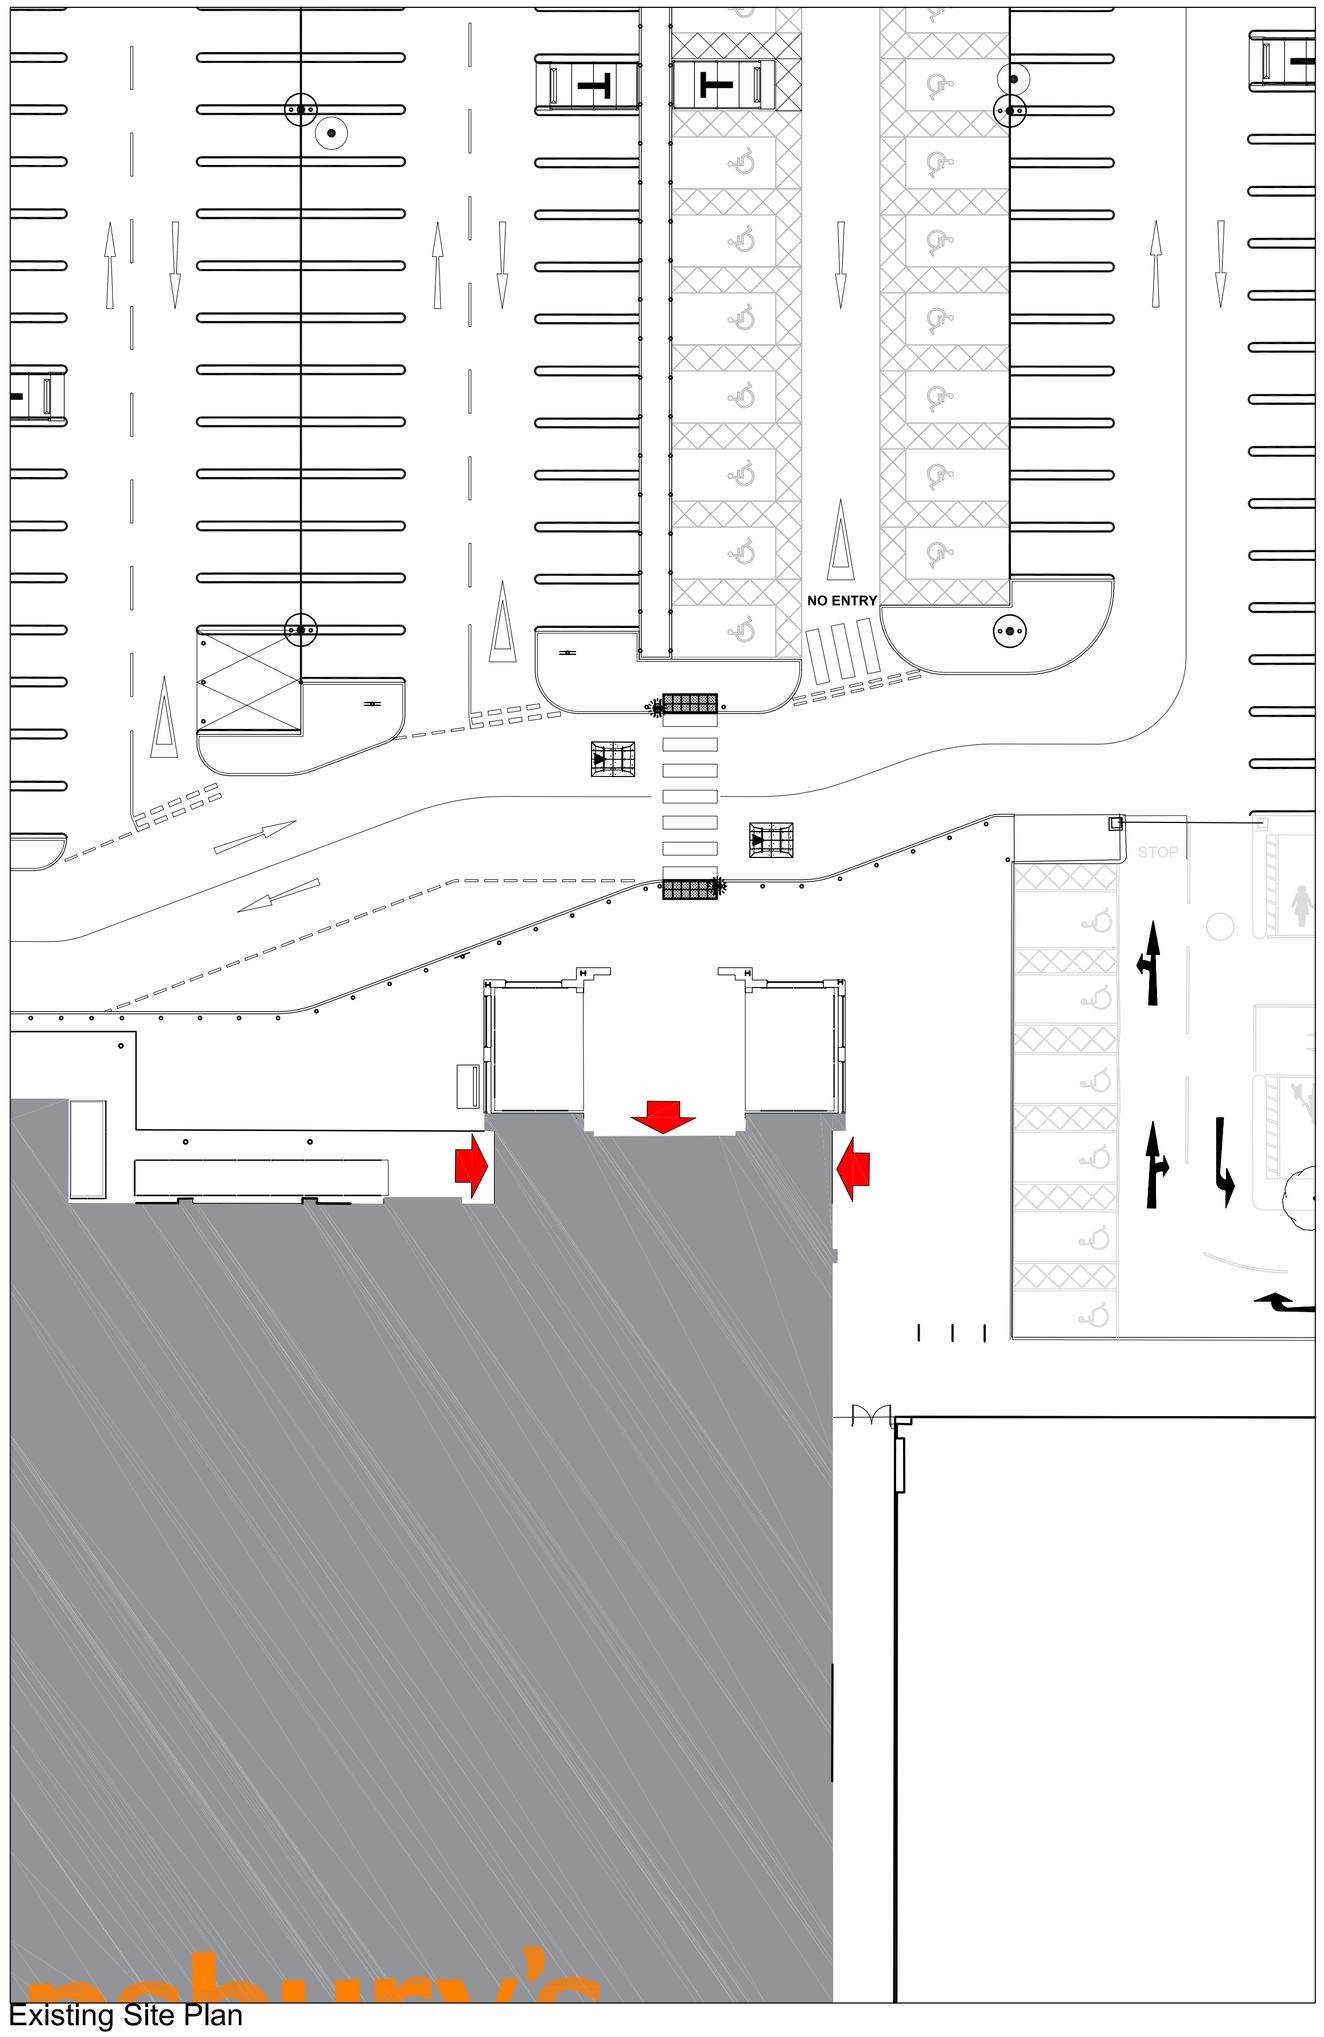


Existing Site Plan

1:200 @ A1

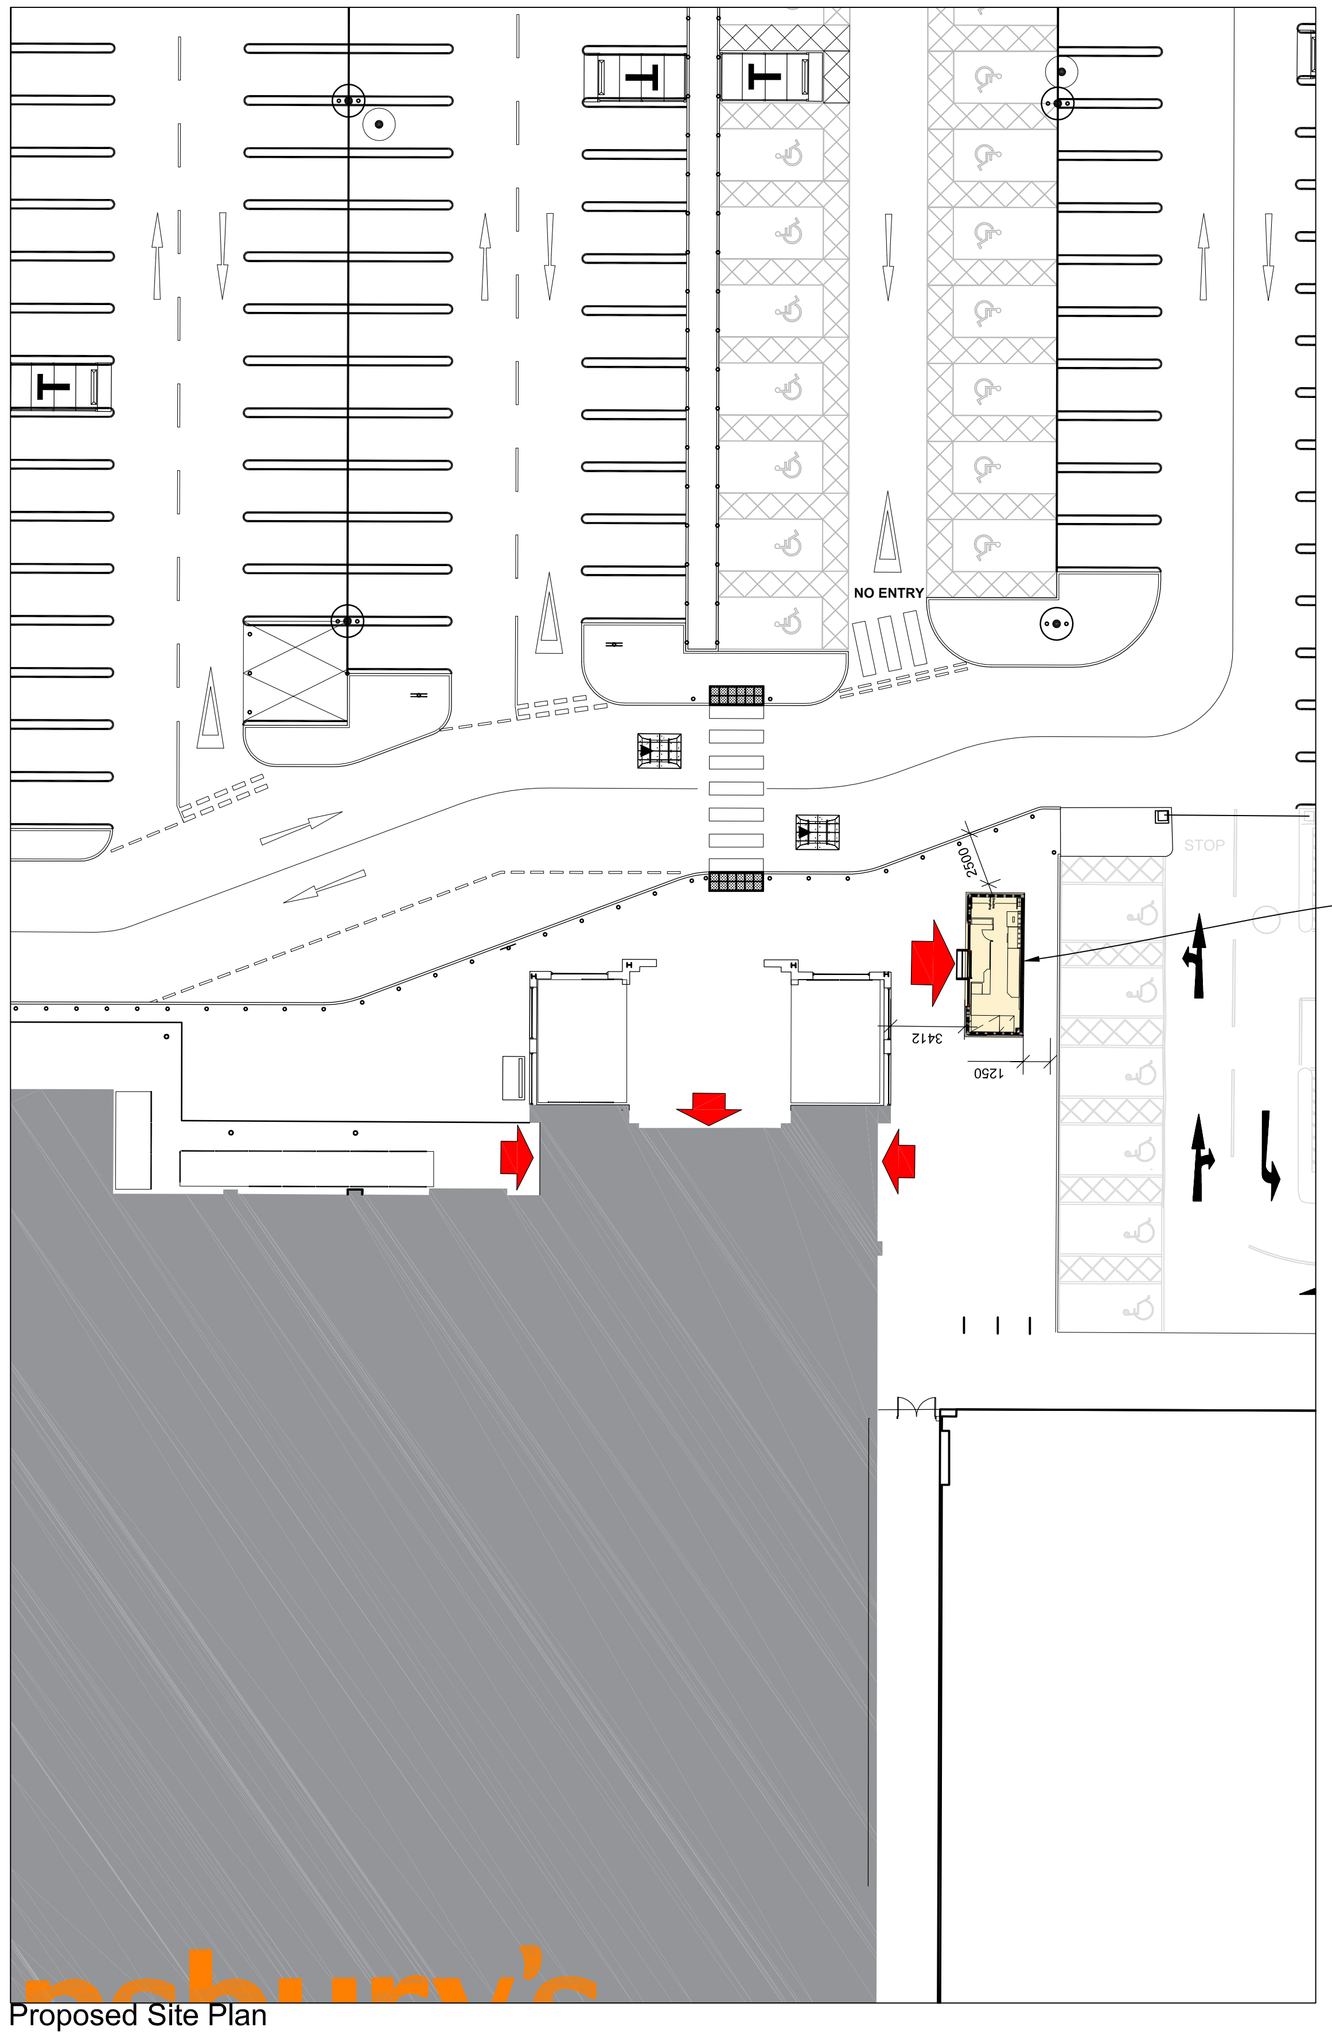

Proposed Site Plan

1:200 @ A1

HOLLAND MARKET
Spalding
PE11 1RQ

CLIENT

Sainsbury's
Supermarkets Ltd.

0m 4m 8m 12m 16m 20m

REV.	DESCRIPTION	DATE	INITIALS

All drawings are subject to full site survey. All dimensions are to be checked on site.

REV.	DESCRIPTION	DATE	INITIALS

ISSUE

PLANNING

CHQ ARCHITECTS

CHQ Architects Ltd.
The Maltings, 44 Whitehorse Street
Baldock, Hertfordshire SG7 6QQ
Telephone: (01462) 895110
Email: design@chqarchitects.co.uk
www.chqarchitects.co.uk

PROJECT

HOLLAND MARKET
Spalding
PE11 1RQ

DRAWING

Existing/Proposed Site Plan

DATE	DRAWN
September 2016	LF
SCALE	CHECKED
1:200@A1	JLS

CHQ.16.11751-PL04

Ordnance Survey® information © Crown copyright. All rights reserved. Licence number AR100007392