



Existing North Elevation

1:200 @A1

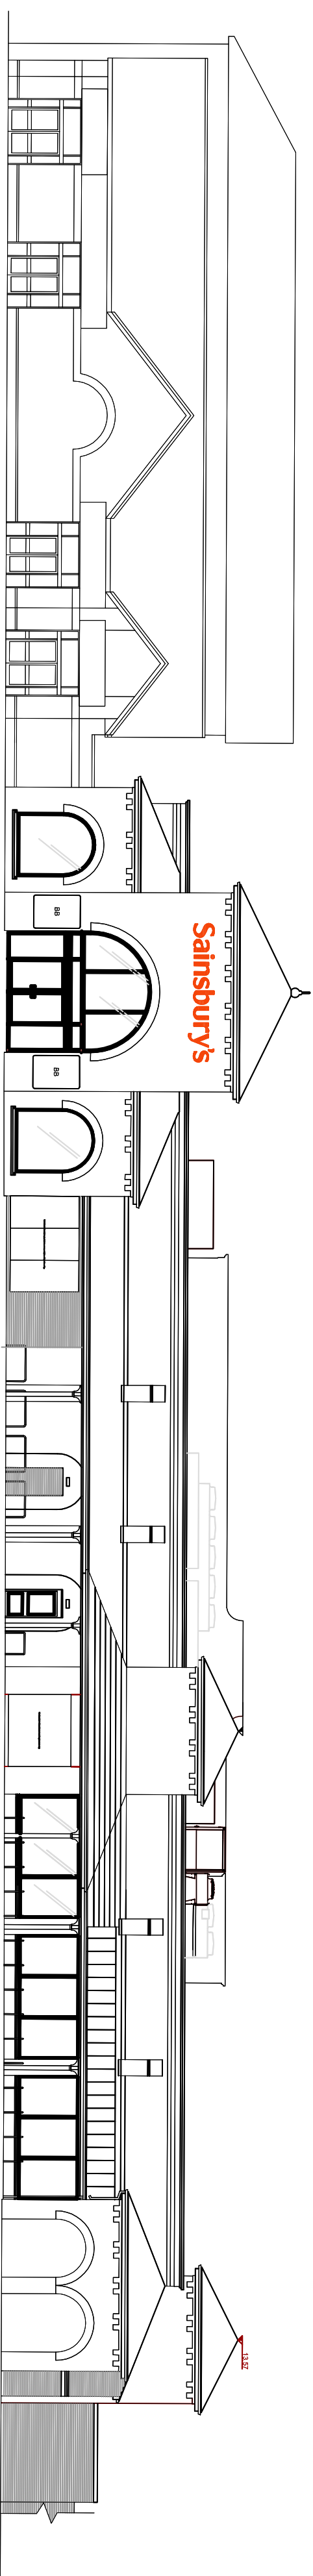


Proposed North Elevation

1:200 @A1

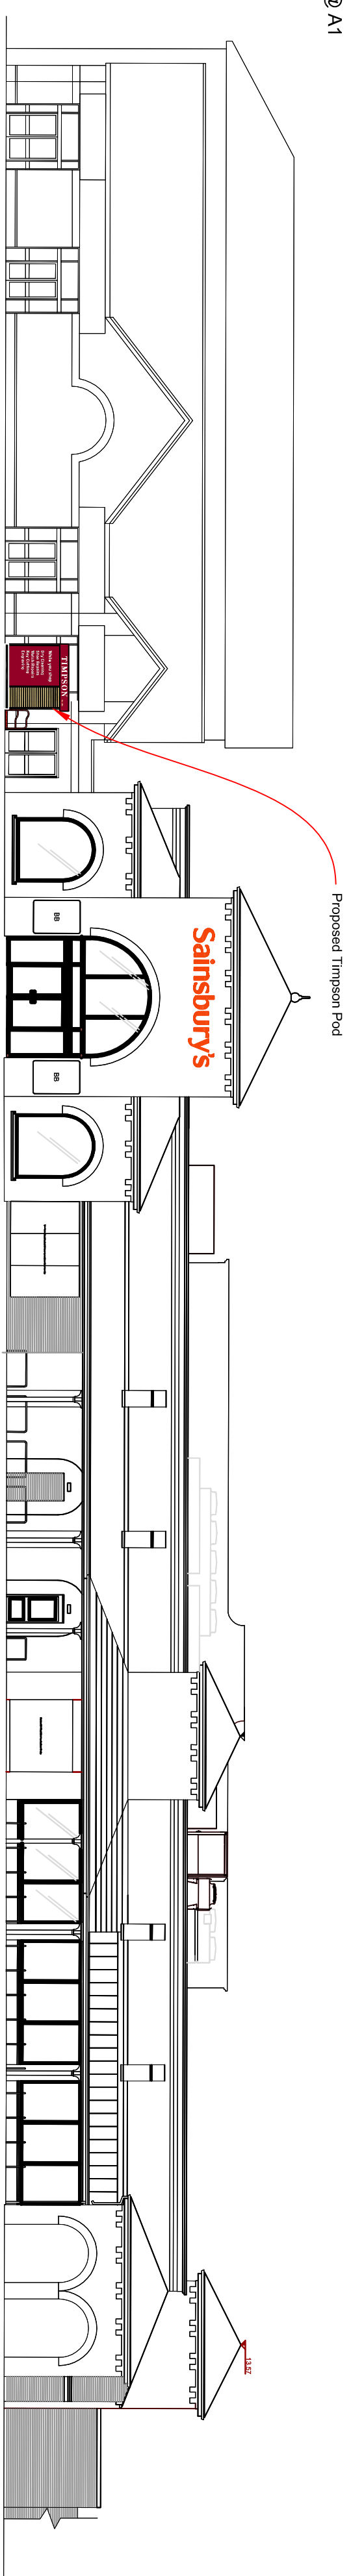


Existing East Elevation

1:200 @ A1

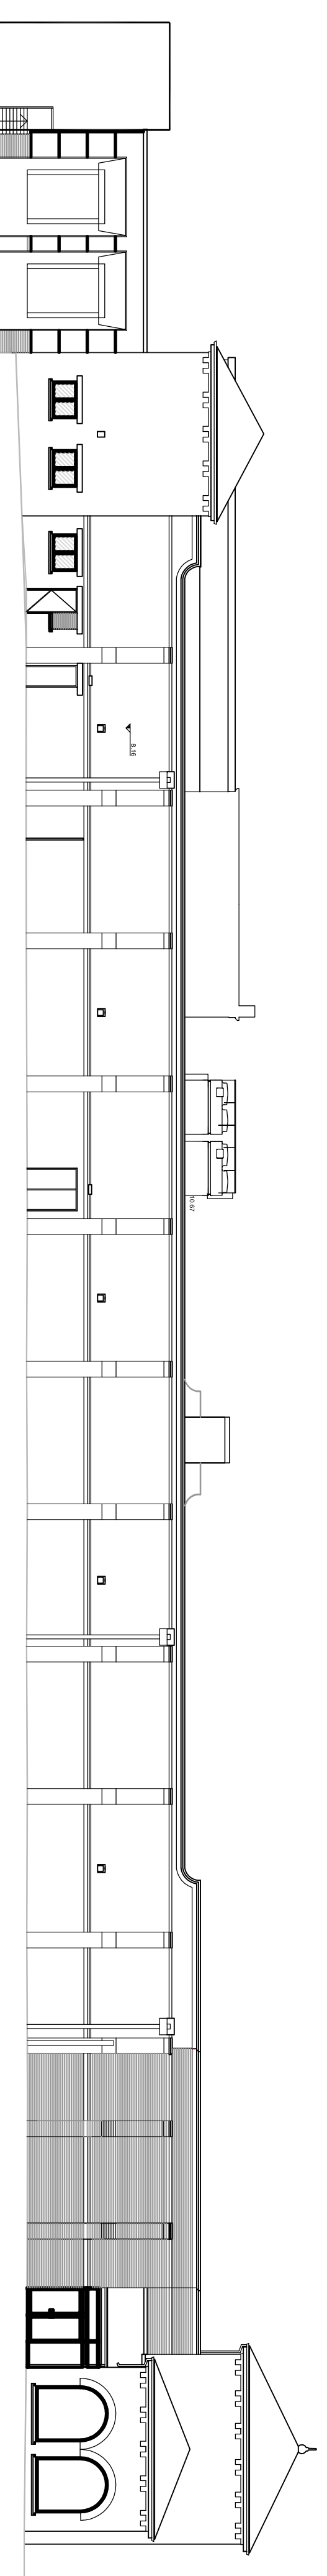


Proposed East Elevation

1:200 @ A1

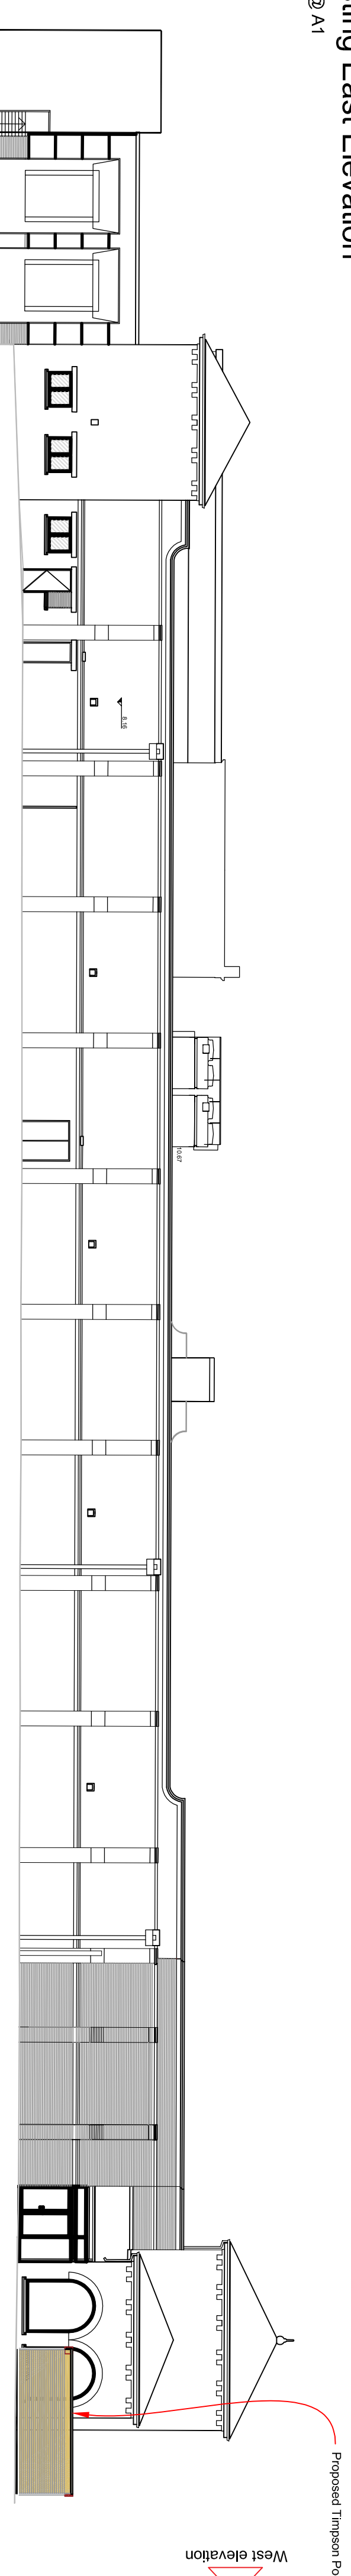


Existing West Elevation

1:200 @ A1

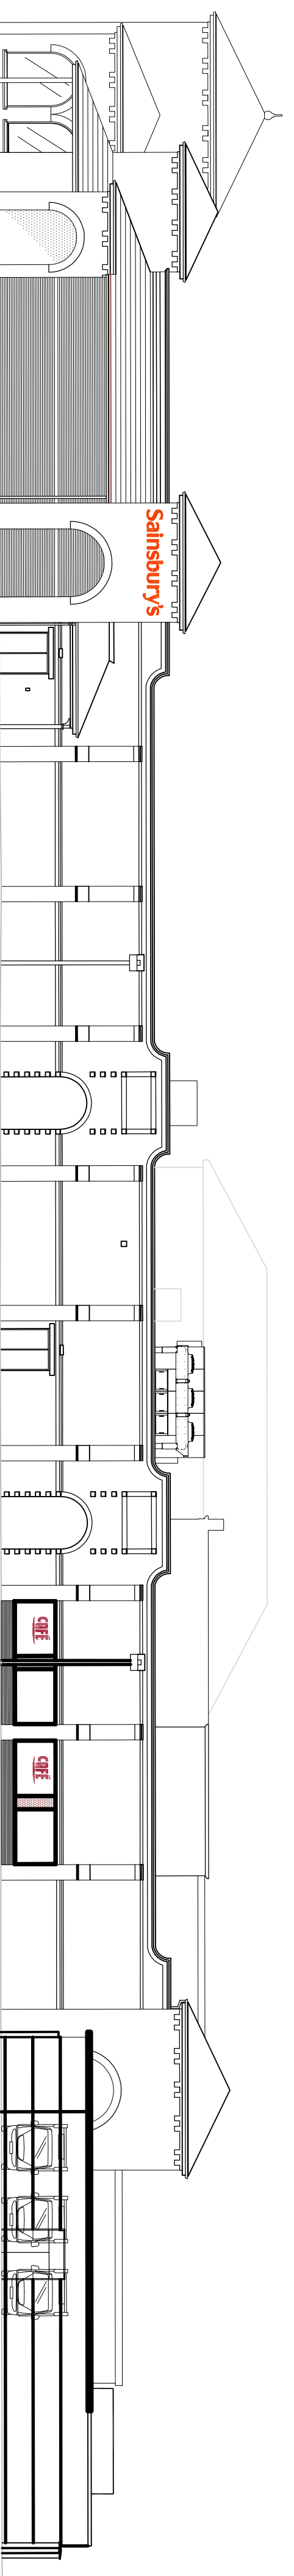

Proposed West Elevation

1:200 @ A1

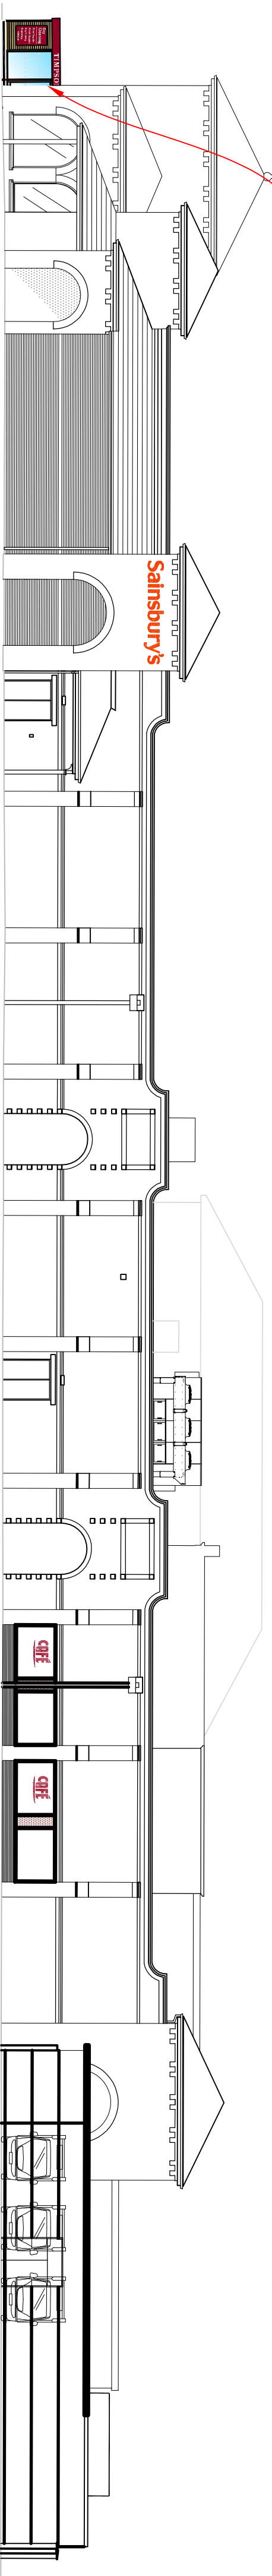

CLIENT		Sainsbury's Supermarkets Ltd.		0m 5m 10m 15m 20m </	
--------	--	----------------------------------	--	--	--