


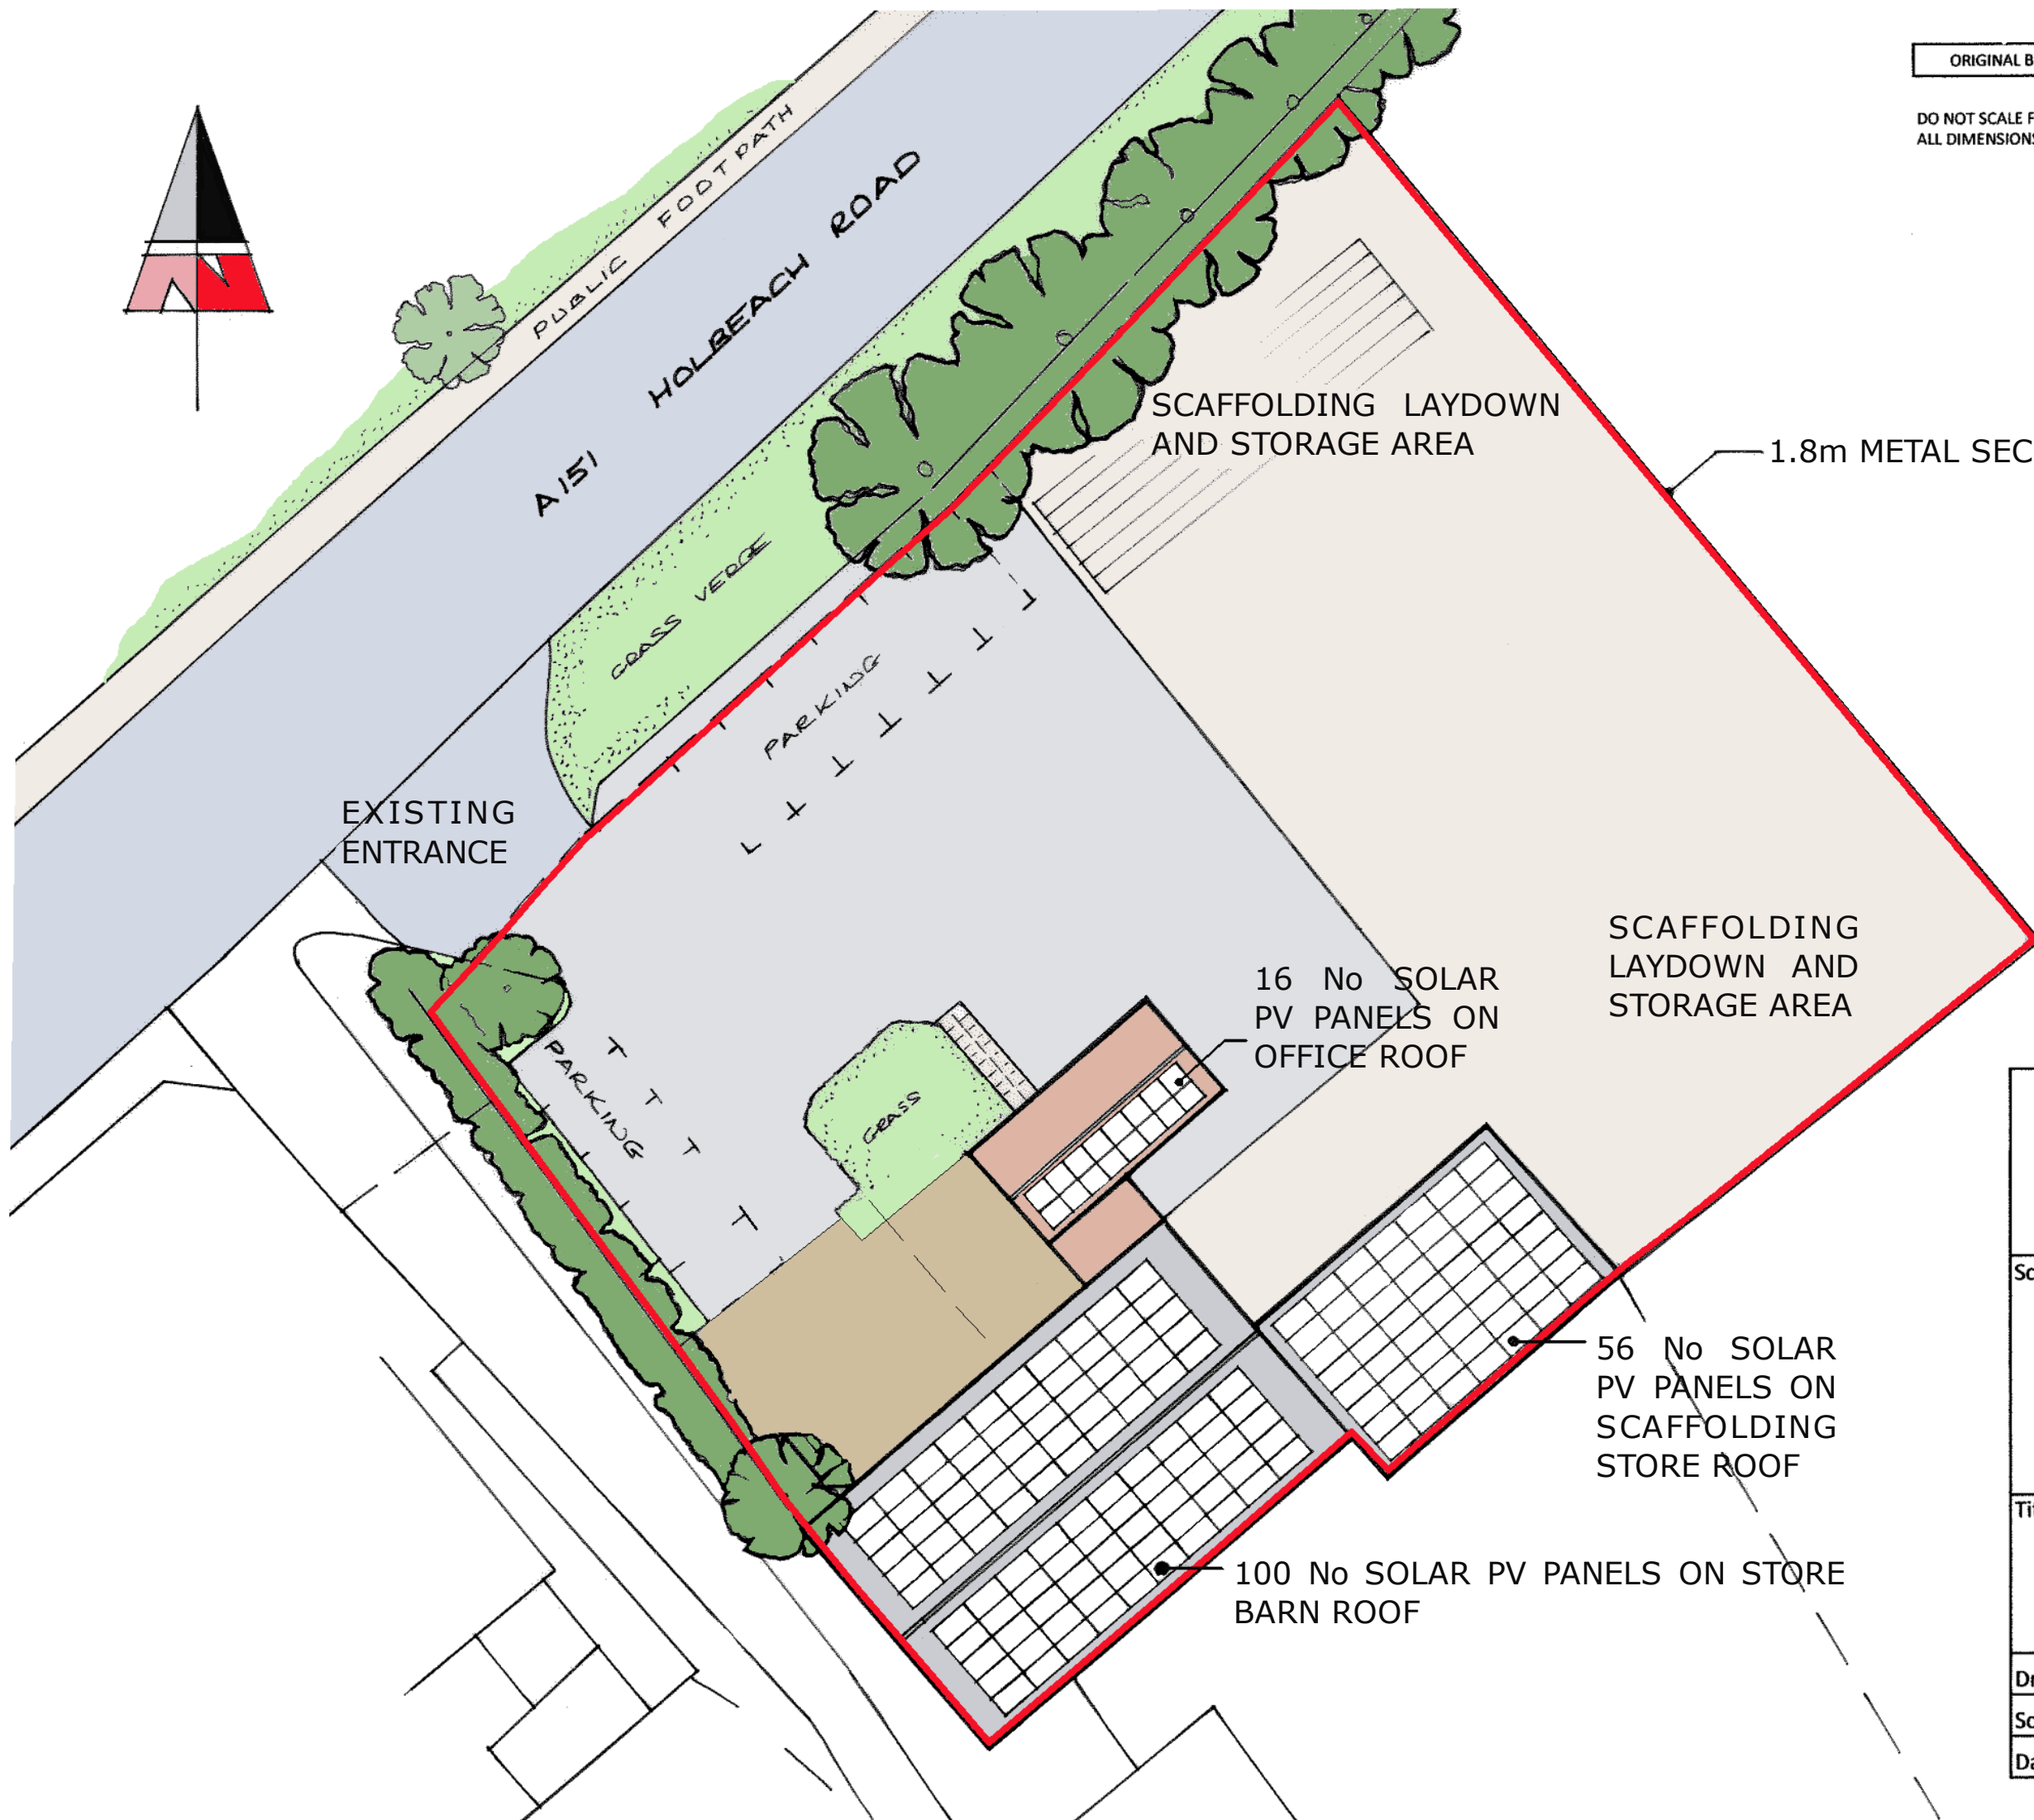

ORIGINAL BLOCK WIDTH 100MM -THIS PRINT MAY BE REDUCED

DO NOT SCALE FROM THIS DRAWING
ALL DIMENSIONS TO BE VERIFIED ON SITE

M.Arch

Scheme
PV SOLAR PANELS AT
HOLBEACH ROAD, SPALDING
FOR
CASTLEBUILD SCAFFOLDING

Title
EXISTING SITE LAYOUT

Drawing No	SL/01
Scale	1:250 @ A3
Date	23:10:23