


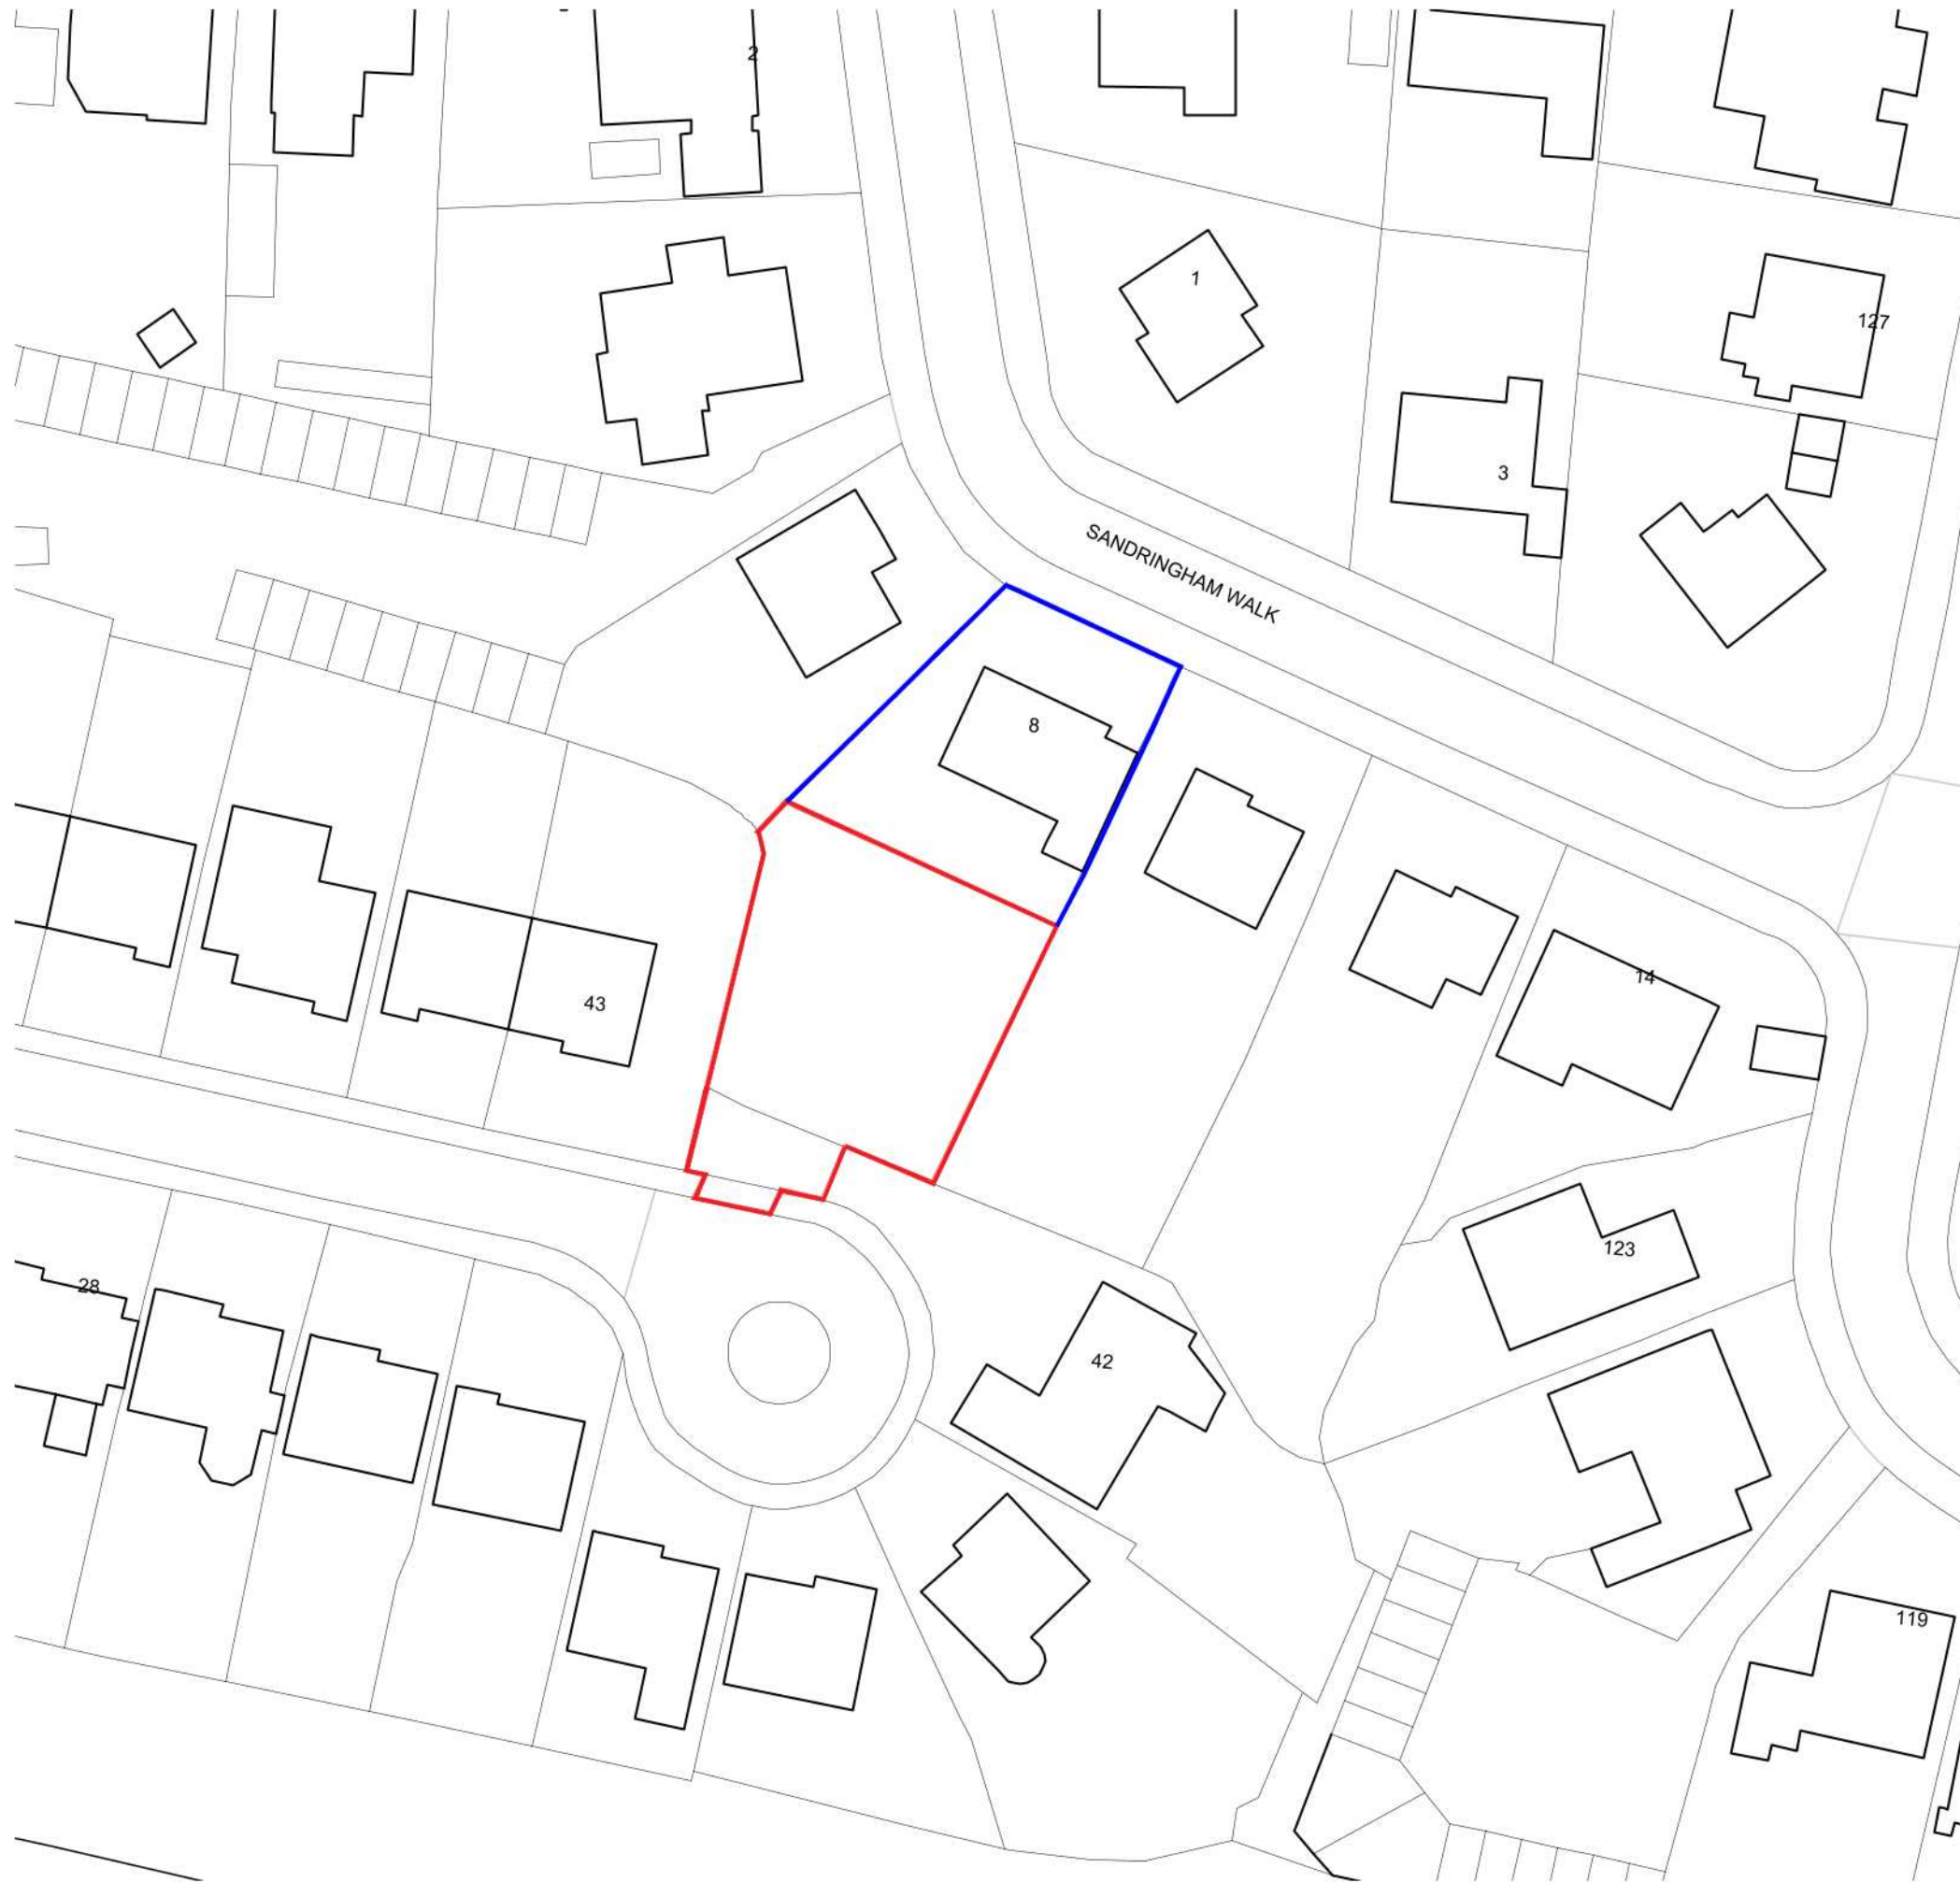

Existing Block Plan

TMV

TMV Architects
The Repeater Station
London Road
Norman Cross
Peterborough PE7 3TB

info@tmvarchitects.co.uk
01733 794 795
tmvarchitects.co.uk

Note
Contractors must work only to figured dimensions which are to be checked on site, any discrepancies are to be reported to the architect before proceeding.

All rights described in chapter IV of the copyright, designs and patents act 1988 have been generally asserted.

Information contained within this drawing is the sole copyright of TMV Architects and should not be reproduced or imported to a third party without written permission.



Rev.	Date	Details
------	------	---------

Planning

Drawing Name Existing Block Plan		Project No. 1140	Dwg No. 002
Project Name 8 Sandringham Walk Spalding PE11 2RS		Rev. -	Scale 1:500 @ A3
		Drawn TJM	Date 04.07.2024