



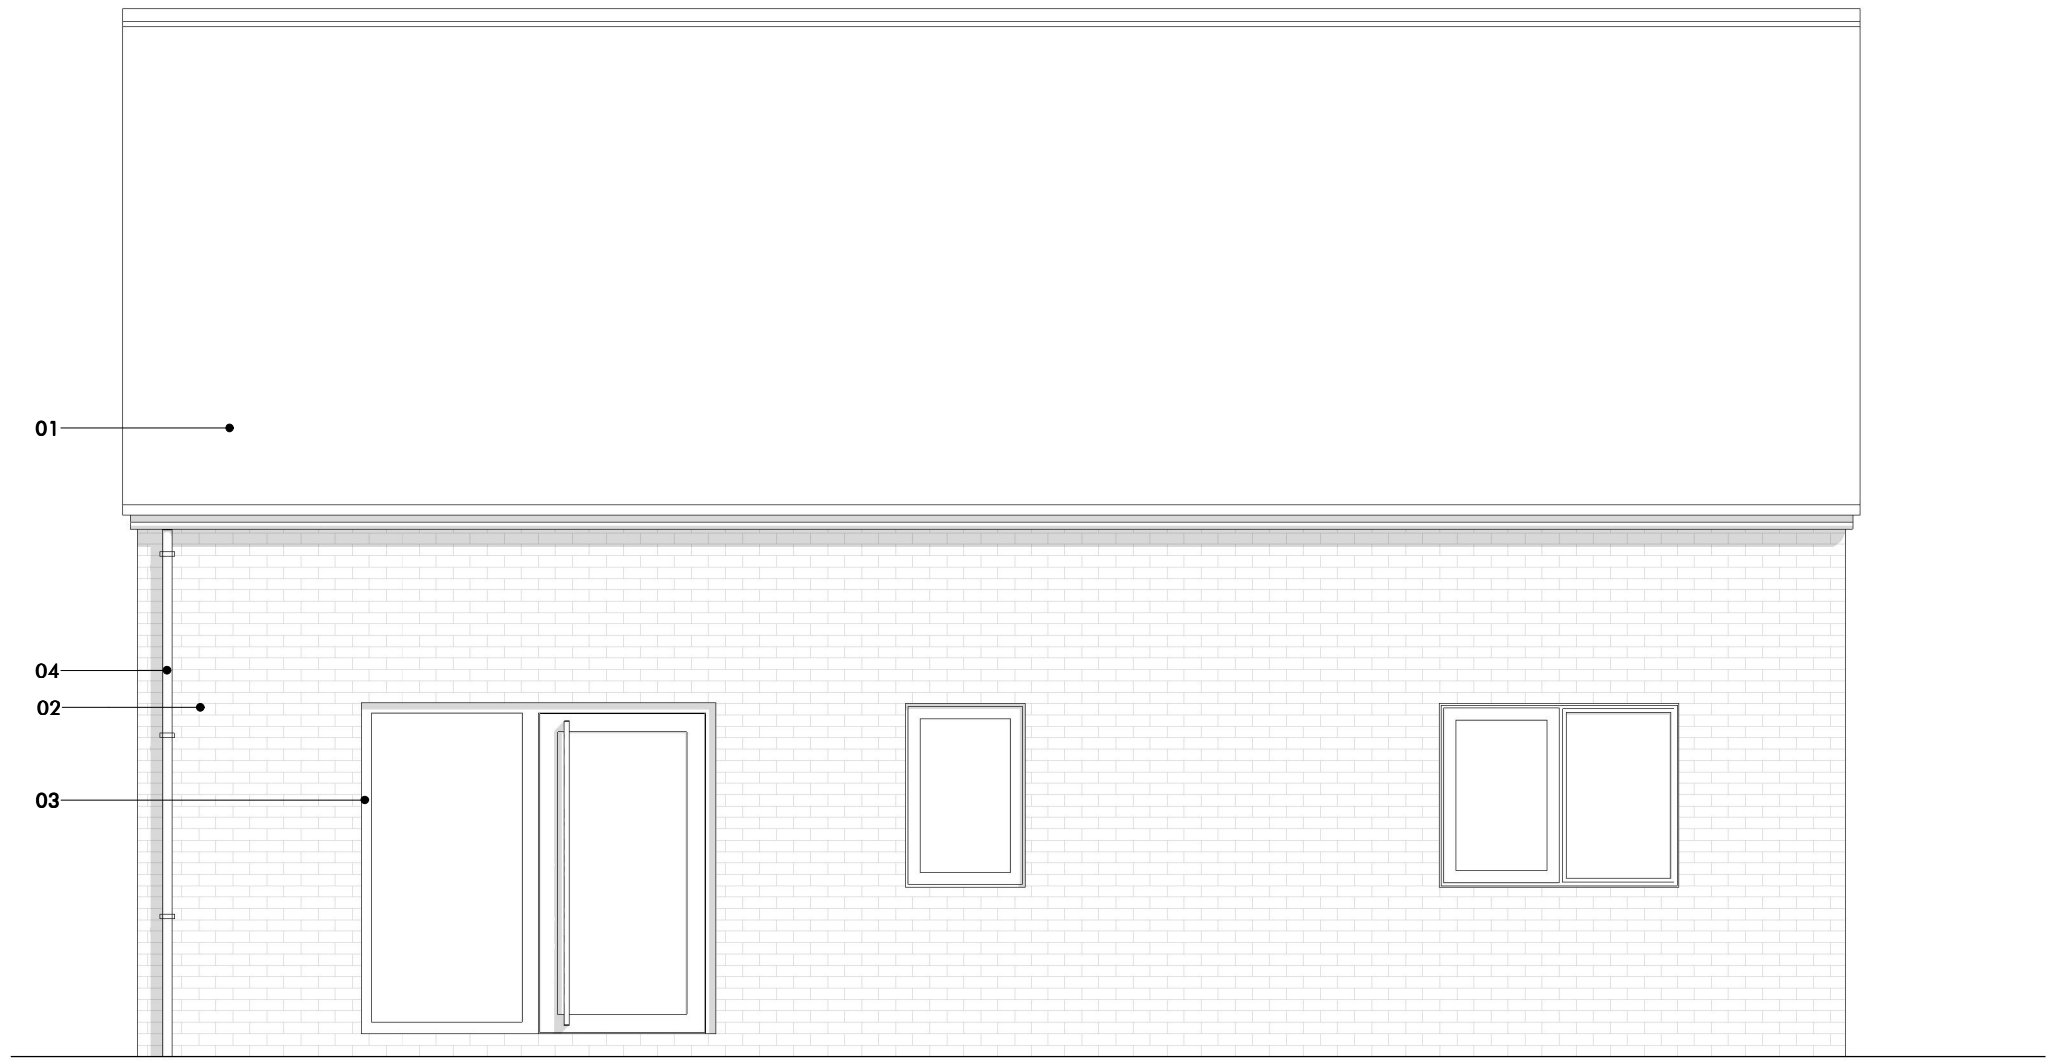


Elevation 1

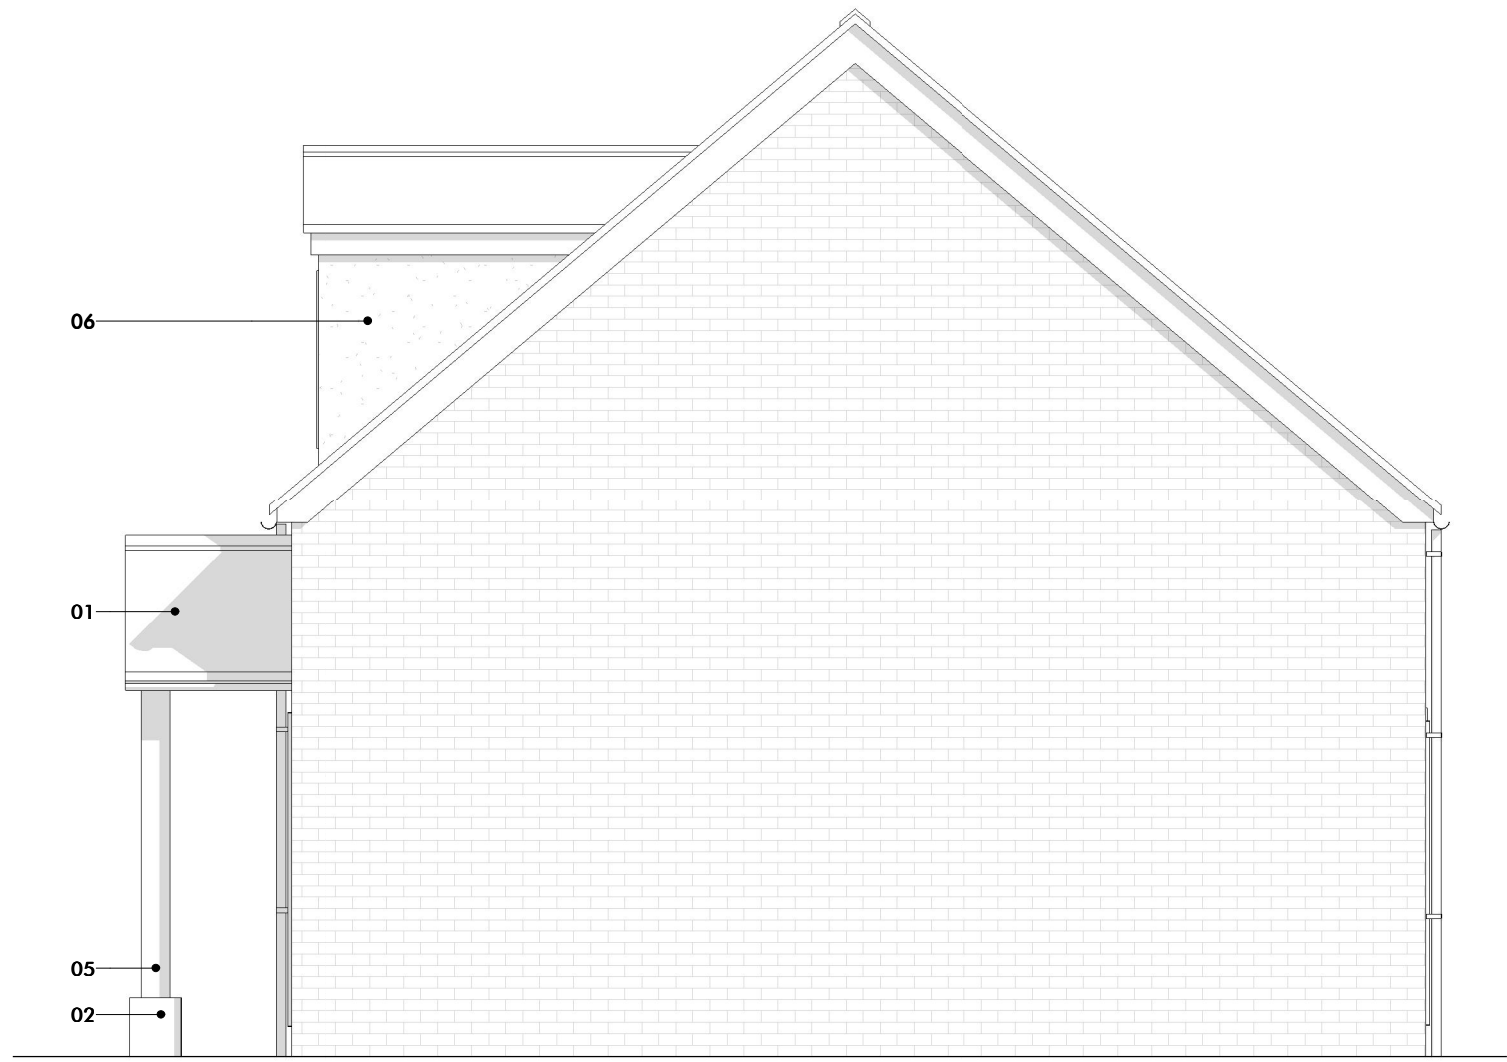

Elevation 2



Elevation 3

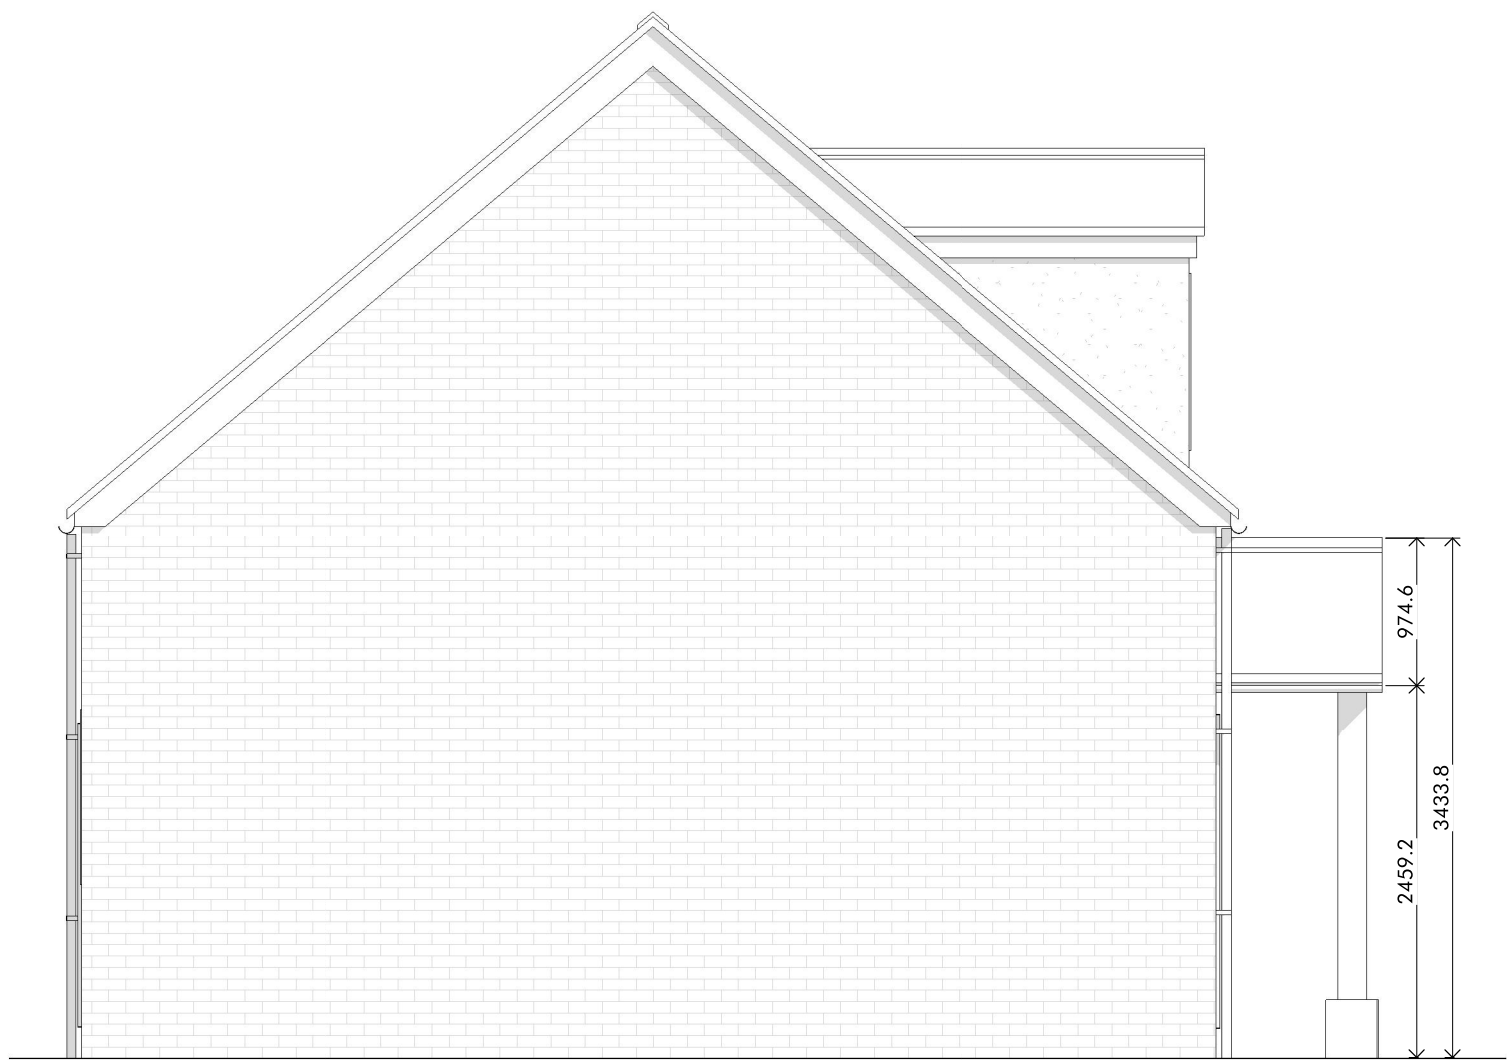

Elevation 4

Materials

- 01 Concrete Roof Tile
- 02 Buff Brickwork
- 03 UPVC Doors and Windows
- 04 UPVC Gutters and Downpipes
- 05 Oak Entrance Canopy
- 06 Through Coloured Render, Colour TBC.

B	ERS	11.11.24	Updating layout and elevations
A	ERS	24.07.24	Another layout option
-	ERS	18.07.24	First Issue

Rev Drawn Date Details

TMV

TMV Architects
The Repeater Station
London Road
Norman Cross
Peterborough PE7 3TB
info@tmvarchitects.co.uk
01733 794 795
tmvarchitects.co.uk

Note
Contractors must work only to figured dimensions which are to be checked on site, any discrepancies are to be reported to the architect before proceeding
All rights described in chapter IV of the copyright, designs and patents act 1988 have been generally asserted
Information contained within this drawing is the sole copyright of TMV Architects and should not be reproduced or imported to a third party without written permission

Scale Bar
0 0.5 1 1.5 2 2.5

Planning

Drawing Name
Proposed Elevations

Project Name
8 Sandringham Walk,
Spalding,
Peterborough,
PE11 2RS

Project No.
1140

Dwg No.
008

Rev.
8

Scale
1 : 50 @ A1

Drawn
ERS

Date
11/11/2024