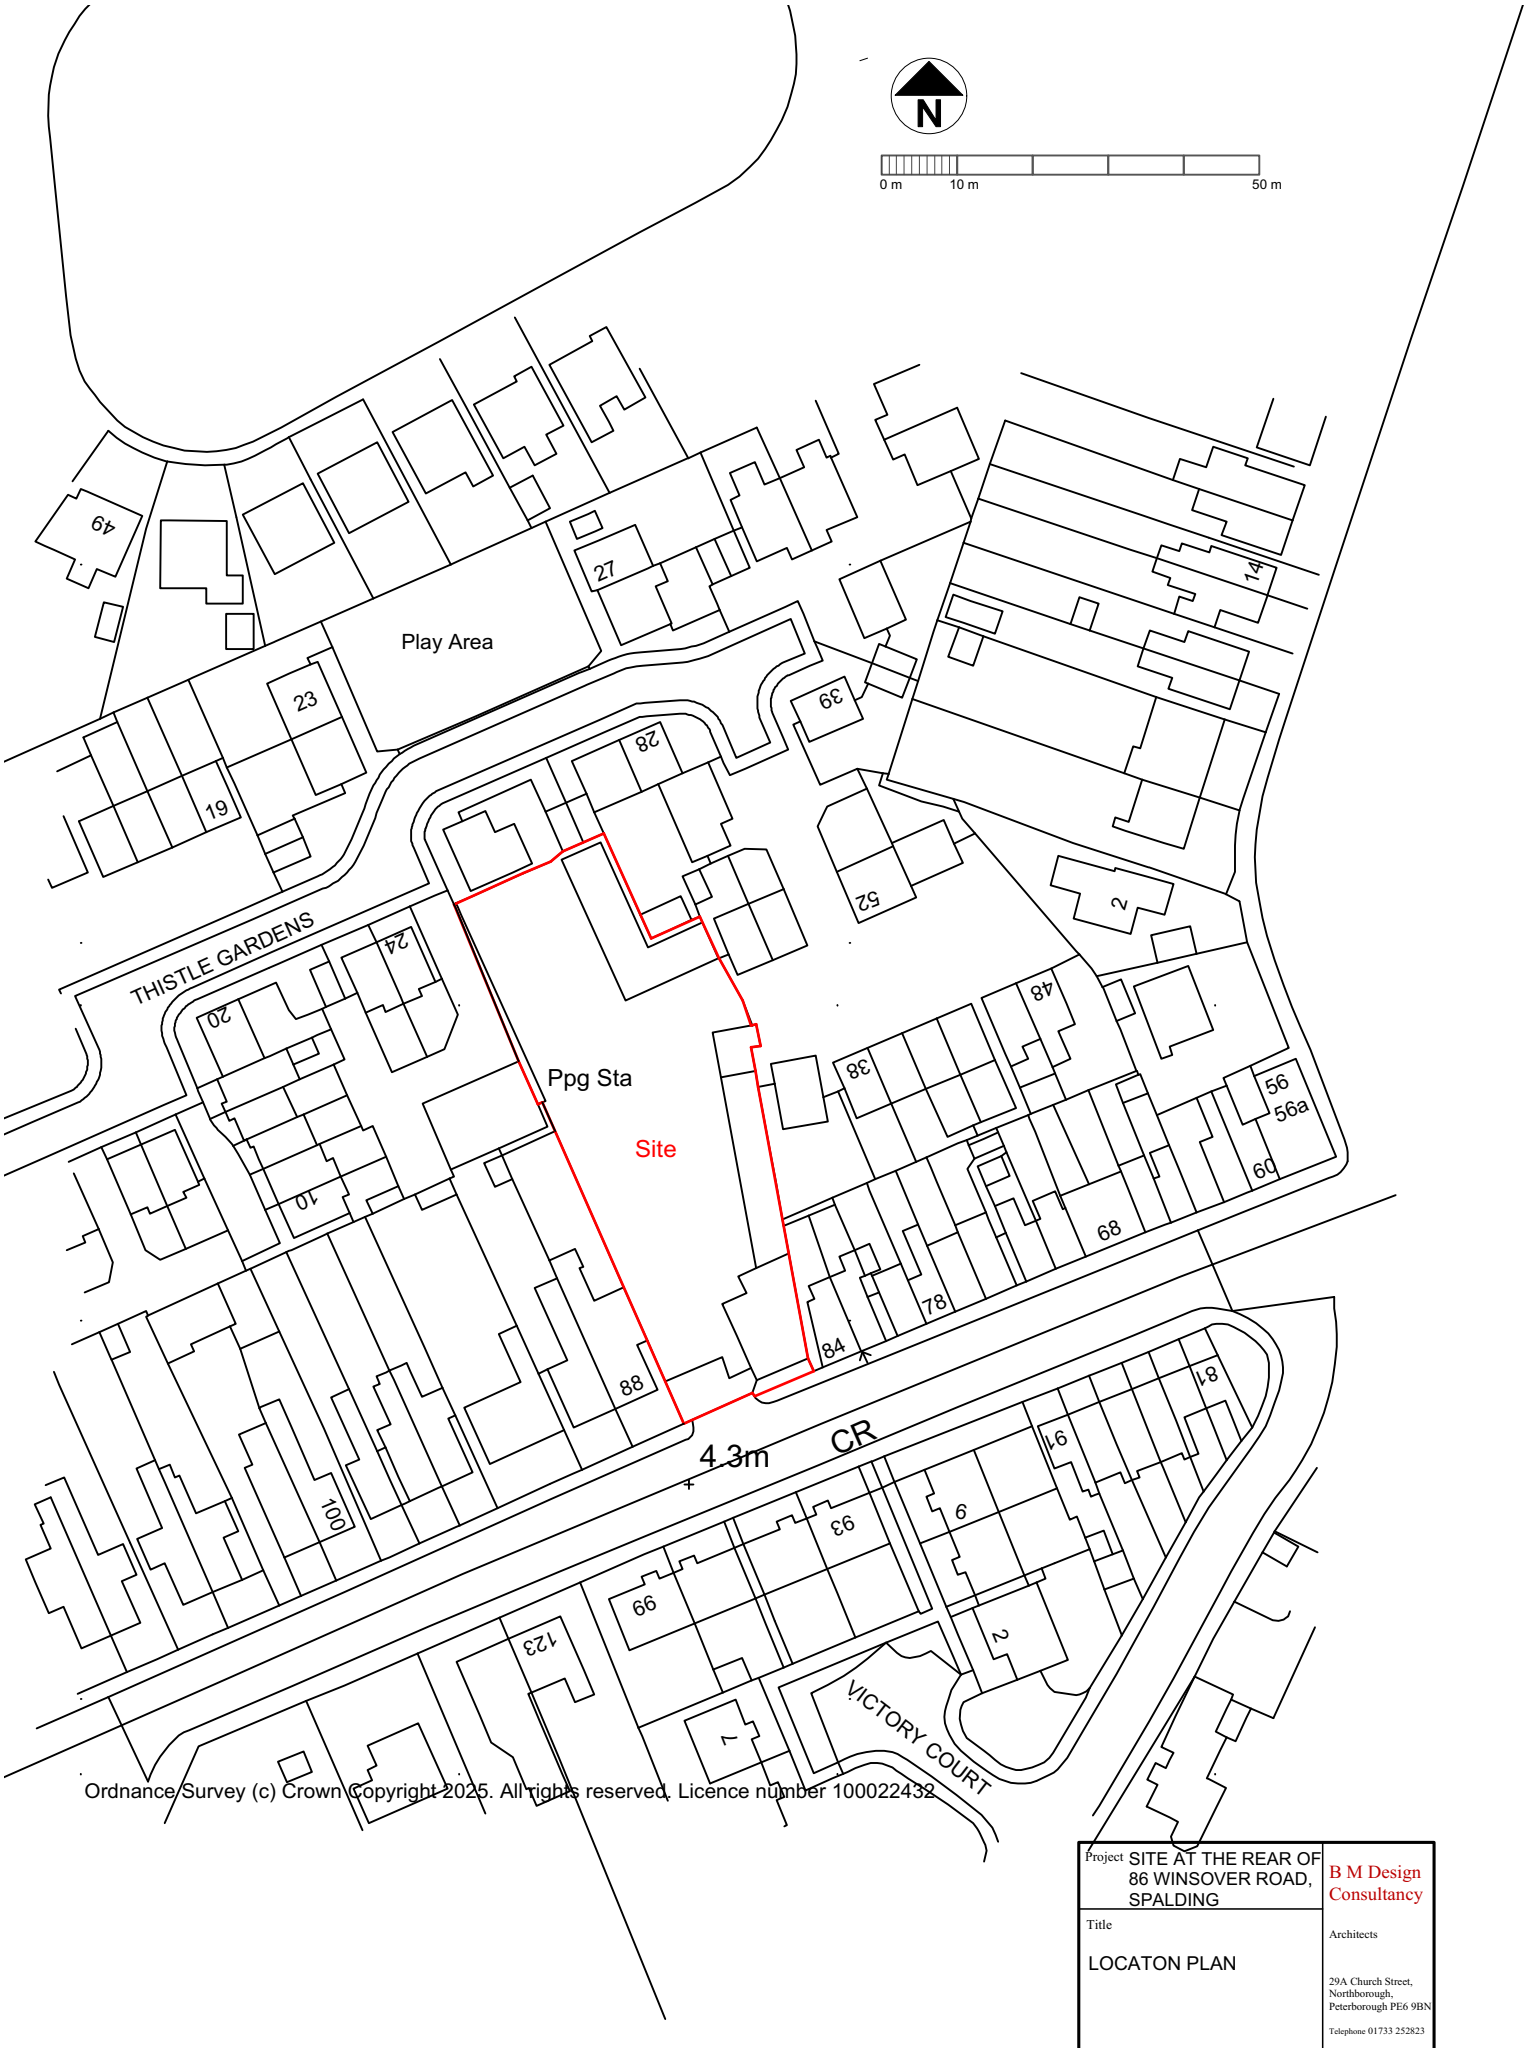


Ordnance Survey (c) Crown Copyright 2025. All rights reserved. Licence number 100022432

Project	SITE AT THE REAR OF 86 WINSOVER ROAD, SPALDING		B M Design Consultancy
Title	LOCATON PLAN		Architects 29A Church Street, Northborough, Peterborough PE6 9BN Telephone 01733 252823 © Copyright
Scale: 1:1000@A4	Date: OCT 25	Job No: 265	
Category: D	CiSfb Element: (--)	Sequential No: 10	Revisions: A

arb Architects Registration Board