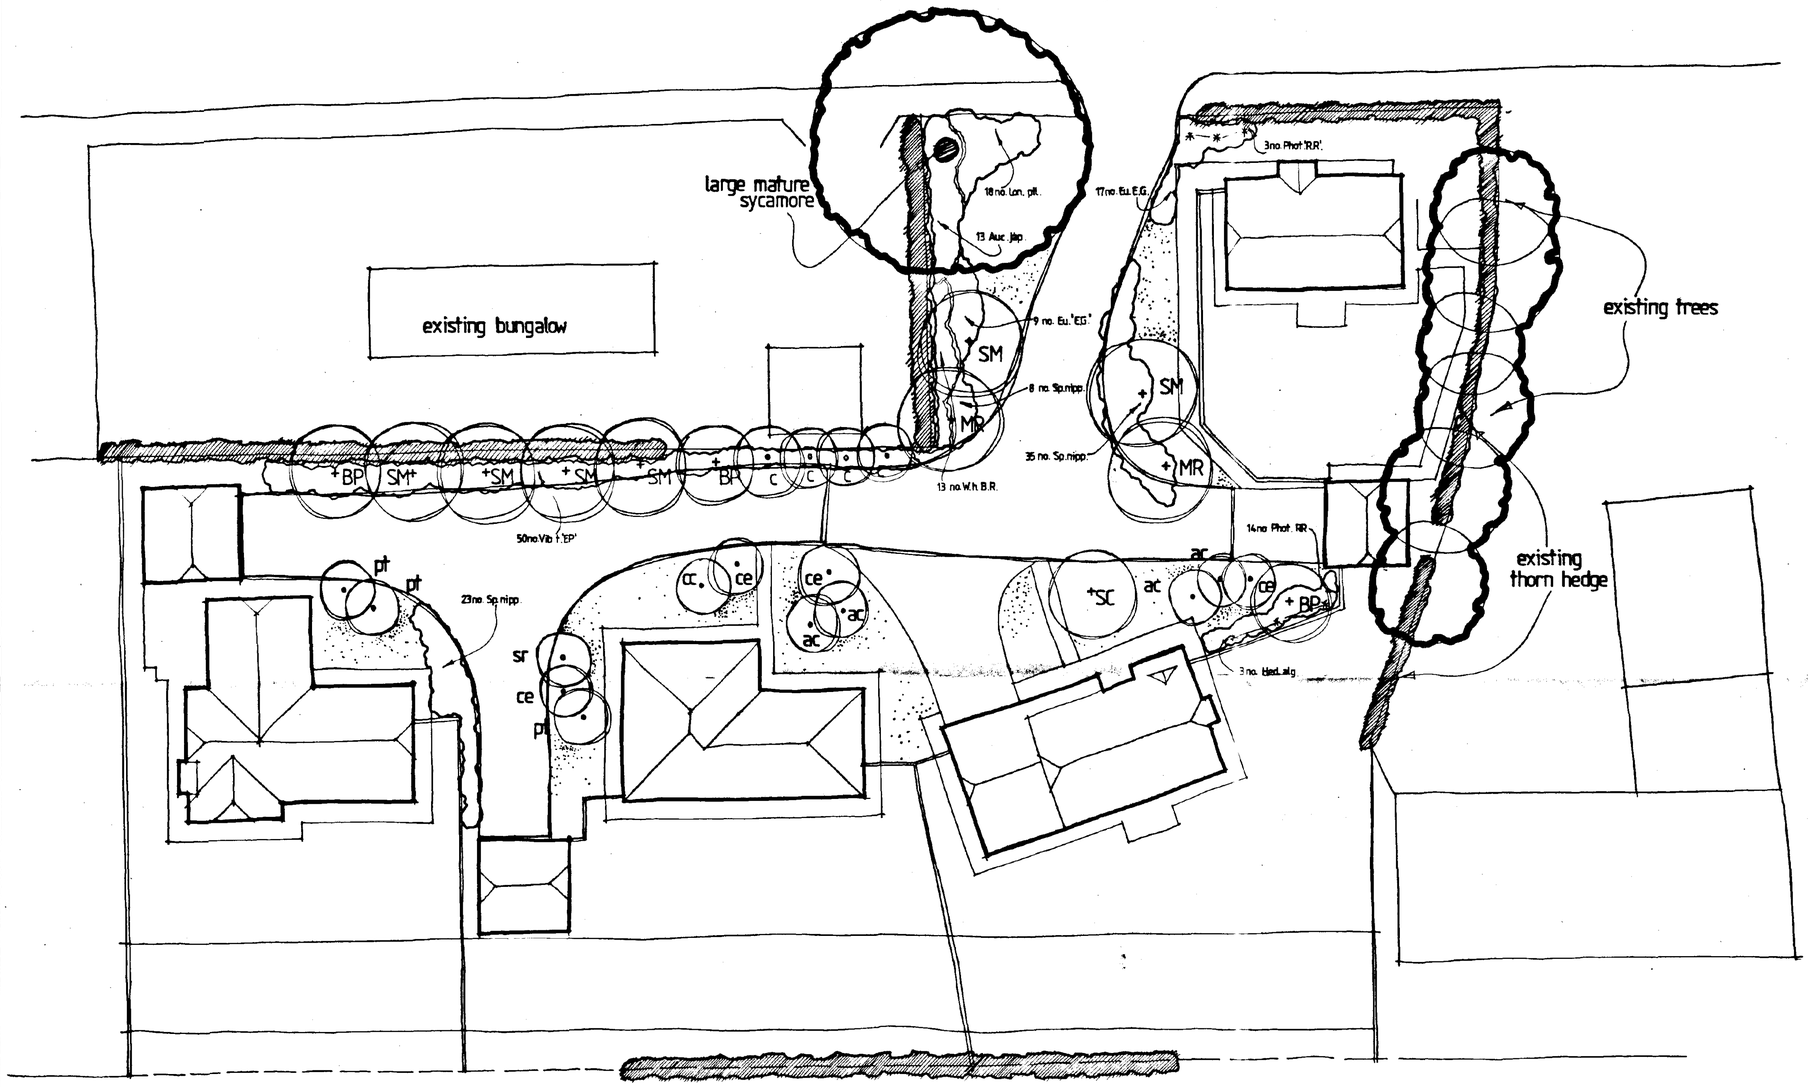


LANDSCAPE DESIGN

BOTANICAL NAME	ABB	NO.	SPEC/SIZE		
SPECIMEN TREES					
Betula pendula	BP	3	180-240	Feathered	10L cont grown
Malus "Royalty"	MR	2	6-8	Light Standard	bare root
Sorbus aria "Mitchellii"	SM	6	8-10	Standard	bare root
Sorbus "Cardinal Royal"	SC	1	180-240	Feathered	bare root
SPECIMEN SHRUBS					
Amelanchier canadensis	ac	4	100-120		10L cont grown
Cornus alba "Elegantissima"	ce	4			10L cont grown
Cotinus coggygria "Royal Purple"	cc	1	120-150		10L cont grown
Cotoneaster "Cornubia"	c	4	180-240		10L cont grown
Prunus triloba "Multiplex"	pt	3	180-240		10L cont grown
Syringa reflexa	sr	1			10L cont grown
SHRUBS					
Aucuba japonica 'Variegata'	Auc.Jap	13	45-60		3L cont grown
Euonymus "Emerald n gold"	Eu.E.G	26	15-25		2L cont grown
Hedera algeriensis "Gloire de Marengo"	Hed.alg.	3	60-80		2L cont grown (caned)
Lonicera pileata	Lon.pil	18	30-45		3L cont grown
Photinia x fraseri "Red Robin"	Phot.RR	17	45-60		3L cont grown
Spiraea x nipponica "Snowmound"	Sp.nipp.	66	30-40		3L cont grown
Viburnum tinus "Eve Price"	Vib.t.EP.	50	30-50		3L cont grown
Weigela hybrida "Briant Rubidor"	W.h.BR	13	30-40		3L cont grown

PLANTING AND ESTABLISHMENT NOTES.

All trees are to be adequately staked and tied. 40 litres of peat free tree and shrub planting compost is to be incorporated into the backfill for each treehole during planting.

100g per sq m of Zeneca Ltd. "ENMAG" granular compound slow release fertiliser is to be applied as a top dressing to newly planted trees over an area of 1sq m around each tree.

Under no circumstances shall any bare root or container grown stock be allowed to dry out at any time during planting operations. All plant material is to be saturated prior to planting and subsequently be thoroughly watered in.

Firm around all newly planted trees and shrubs after planting and ensure that bases are kept weed free.

NOTE GENERALLY

This planting detail plan has been based on the Site Layout plan prepared by Swallow Homes Ltd, reduced from 1:500 to 1:200. Allowance must be given for the tolerances and distortion inherent in photocopying, enlargement and reduction.

DO NOT SCALE DIRECTLY FROM THIS DRAWING

SOUTH KESTEVEN DC
HOUSING & PLANNING
01 NOV 1995
Ref: 1058|95

DETERMINED

DRAWING
10 OCT 1995
ISSUED

Client:	SWALLOW PREMIER HOMES
Project:	RESIDENTIAL DEVELOPMENT; LITTLE LONDON, SPALDING
Date:	AUGUST 1995
Scale:	1:200
Drawing No:	233/49/L1
Drawing Title:	Tree and Shrub Planting Details

32 High Street
Helpringham
Sleaford
Lincolnshire
NG34 0RA
Telephone 01529 421646
Facsimile 01529 421358

Robert Doughty Consultancy

Planning
Architecture
Landscape Architecture

Lincoln House
56/58 Clasketgate
Lincoln
LN2 1JZ
Telephone 01522 542330
Facsimile 01522 542331