




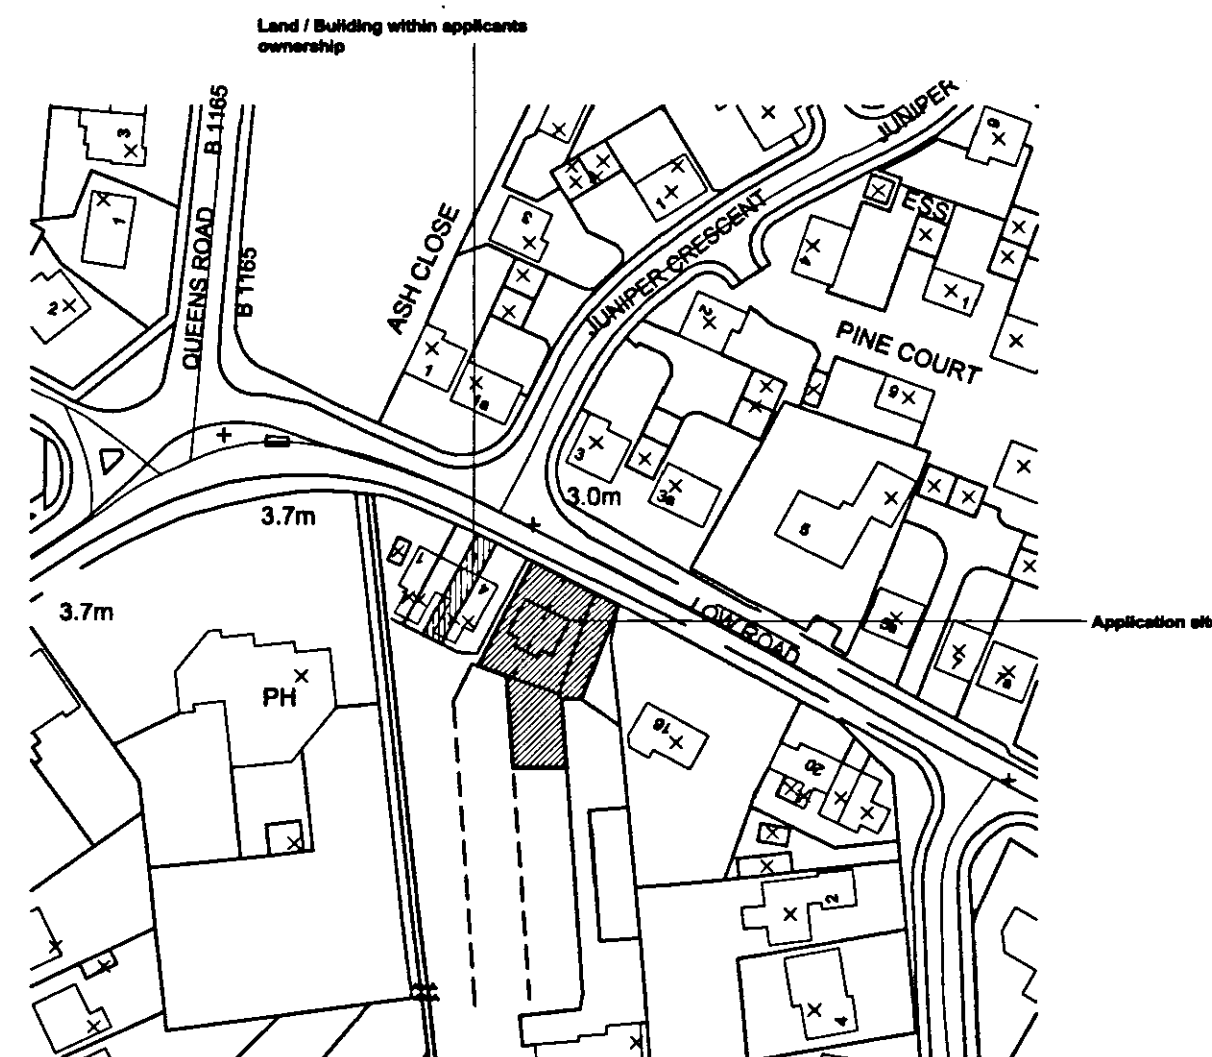

Site Location Plan
Scale 1:1250

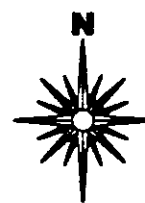

Site Area = 265m²
Site Frontage = 12.1m

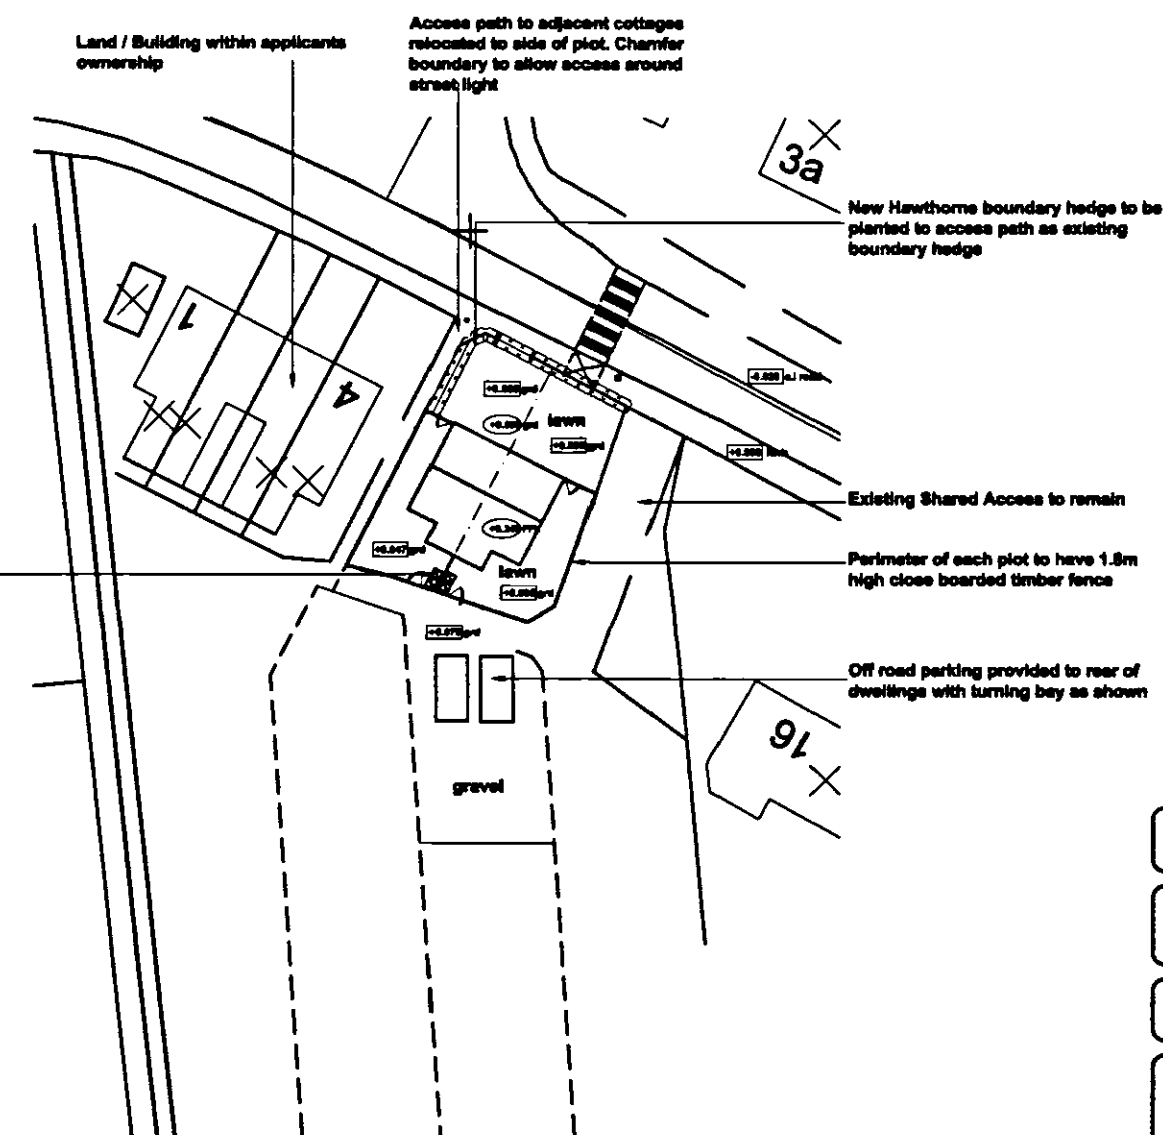

Site Block Plan
Scale 1:500

rev "C" - 01.10.08 - Planning Conditions added

rev "B" - 24.04.08 - Parking Spaces and Turning Bays provided to rear of Plot as requested by Highways

rev "A" - 11.04.08 - Pedestrian Crossing, Tactile Paving and street light added

Client :
JP Builders
183 Woolram Wygate
Spalding
Lincs
PE11 3PA

Site :
Residential
Development at Land
Adjacent to
4, Low Road
Spalding


remiway
Design Ltd
2nd Floor - 5 Sheepmarket
Spalding
PE 11 1 5 H
Tel : 01775 768 921
e-mail: enquiries@remiwaydesign.co.uk

Jan 08 Scale : N / A

Drawing No:
1435 - 02 "C"

SHDC
Planning & Development
- 6 OCT 2008
Ref: 1059/08

DETERMINED
PLAN