H16/1060/97

Allotment Gardens

Allotment Gardens

Spalding Common

FUTURE ROAD LINK TO A16

LITTLE LONDON

Nursery

Tank

Level Crossing

DETERMINED PLAN

KEY

- DEVELOPMENT SITE BOUNDARY
- DISTRIBUTOR ROAD
- OTHER (ESTATE) ROADS

NOTES

This drawing to be read in conjunction with Drawing Nos. 62351/A/02 and 62351/A/03.

Based upon the 1:2500 Ordnance Survey .....map with the permission of the Controller of Her Majesty's Stationery Office, Crown copyright reserved. Licence No AL551538.

OFFICE COPY

CANON 27.10.97

1060/97

REV	DATE	DRAWN	CHECKED	APPROVED	DETAILS OF REVISION

ALLOTT & LOMAX
Consulting Engineers
Nottingham England Tel. 0115-962-2721 Fax. 0115-969-1411

CLIENT: BROADGATE BUILDERS

PROJECT: HOLLAND PARK SPALDING

DRAWING NUMBER: 62351/A/SK 03


REVISION

TITLE: DEVELOPMENT HIGHWAY LAYOUT

DRAWN	D. Connell	DATE	SEPT '97
CHECKED	DRB	DATE	SEPT '97
APPROVED		DATE	
SCALES	NTS		

Certificate No. FM02 QAS No. 8370/2/2

FILE

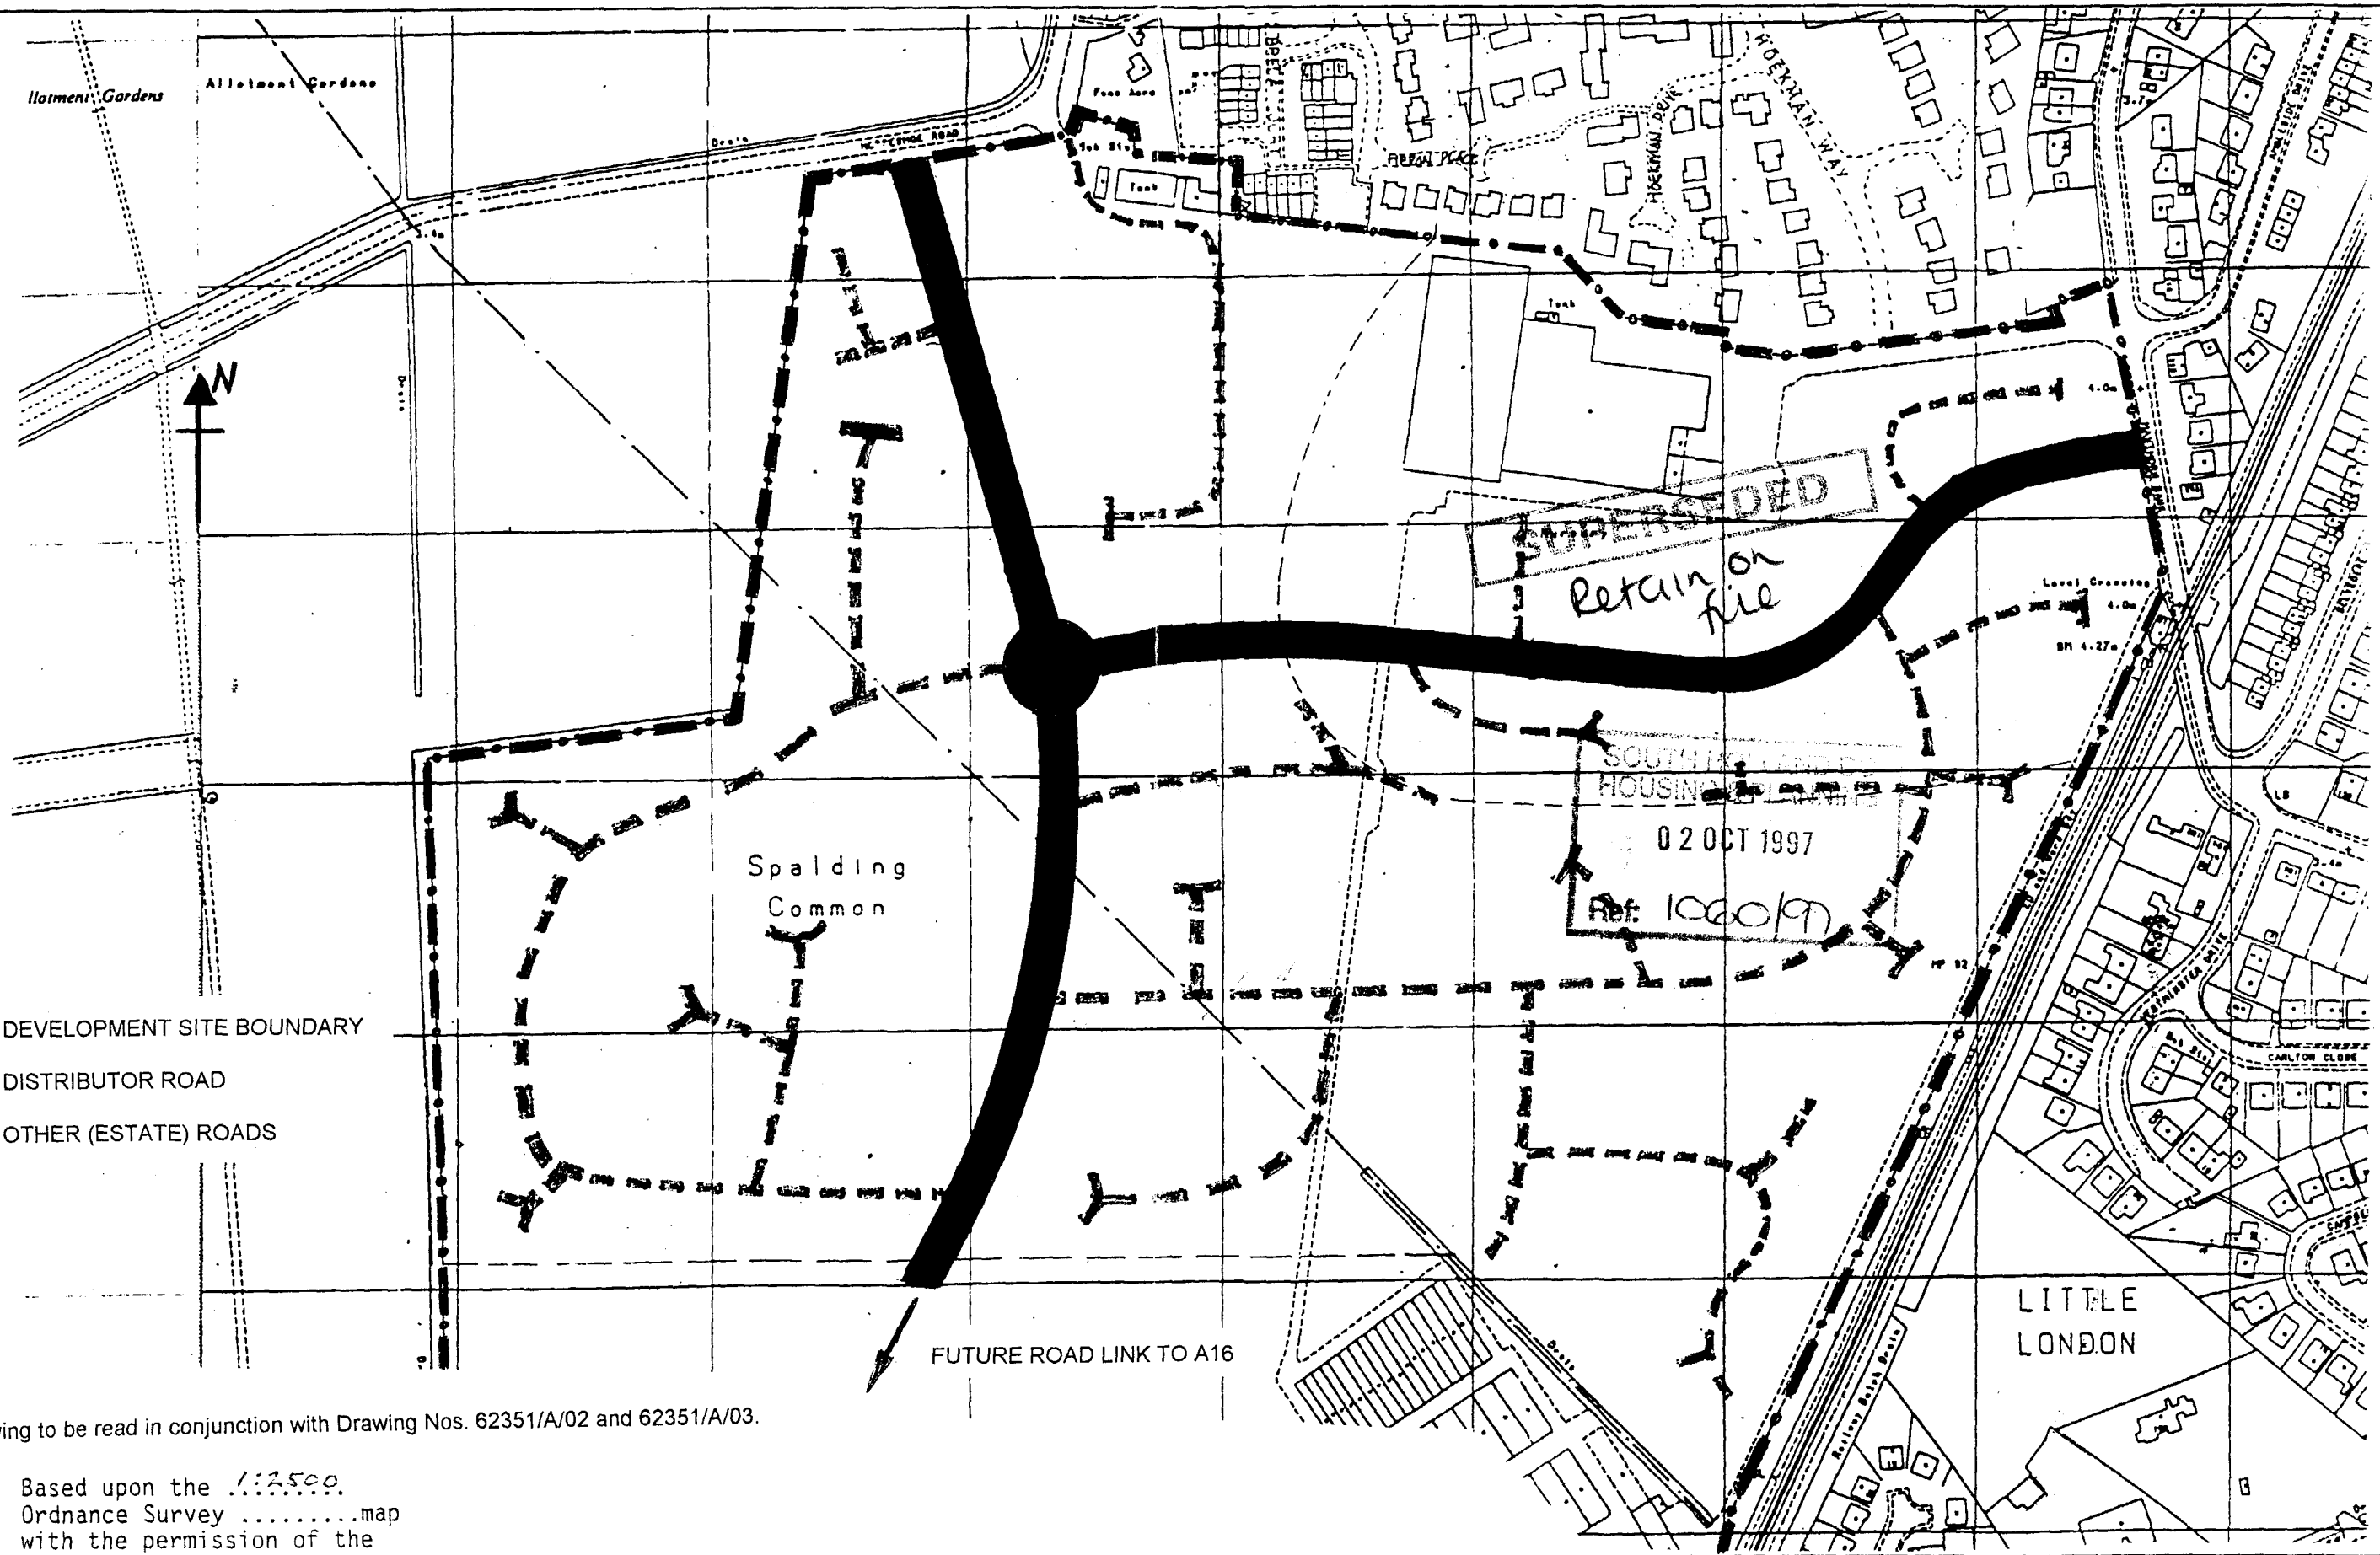

NOTES

This drawing to be read in conjunction with Drawing Nos. 62351/A/02 and 62351/A/03.

Based upon the 1:2500 Ordnance Survey .....map with the permission of the Controller of Her Majesty's Stationery Office, Crown copyright reserved. Licence No AL551538.

REV	DATE	DRAWN	CHECKED	APPROVED	DETAILS OF REVISION

ALLOTT & LOMAX
Consulting Engineers
Nottingham England Tel. 0115-962-2721 Fax. 0115-969-1411

CLIENT: BROADGATE BUILDERS

PROJECT: HOLLAND PARK SPALDING

DRAWING NUMBER: 62351/A/SK 03

REVISION

TITLE: DEVELOPMENT HIGHWAY LAYOUT

DRAWN	D. Connell	DATE	SEPT 97
CHECKED	[illegible]	DATE	SEPT '97
APPROVED		DATE	
SCALES	NTS		

Certificate No 1582 LAS No. 93/0243