
CONTRACTORS MUST CHECK ALL DIMENSIONS ON SITE. ONLY FIGURED DIMENSIONS ARE TO BE WORKED FROM. DISCREPANCIES MUST BE REPORTED TO THE ARCHITECT BEFORE PROCEEDING.

© THIS DRAWING IS COPYRIGHT

0 1 2 3 4 5M

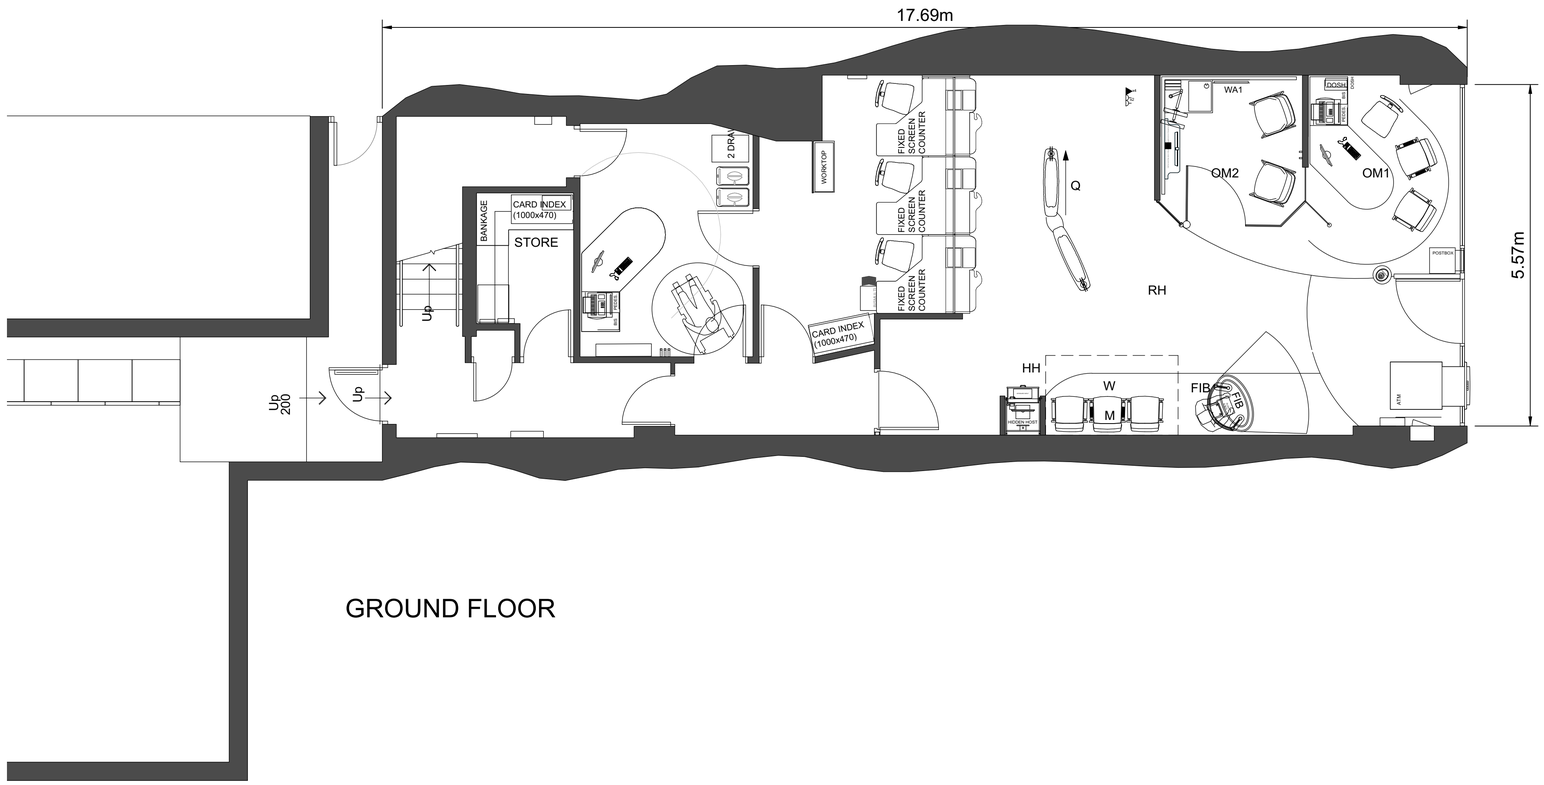

GROUND FLOOR

four architecture
cardiff • edinburgh • london • sheffield
The Lux Building
2-4 Hoxton Square
London N1 6NU
020 7613 2244

© This drawing remains the Copyright of Four Architecture and Design and may not be reproduced in whole or in any part without prior written permission.

NOTE:
All proprietory goods and materials are to be fitted in accordance with manufacturer's instructions. Codes of Practise and British Standards. All dimensions to be verified by the Contractor on site. Do not scale drawings, work to figured dimensions only.

ALL REFERENCES SHOULD BE READ IN CONJUNCTION WITH THE MOST CURRENT NATIONWIDE DESIGN GUIDES.

CLIENT
Nationwide

SPALDING
Branch Transformation Programme

REVISIONS

BRANCH NAME & PREFIX:
Name: Spalding
4 Hall Place, PE11 1SA
Prefix: 640

DRAWING TYPE:
PLANNING APPLICATION
EXISTING GROUND FLOOR GA

SCALE @ A1:	SCALE @ A3:	DATE DRAWN:	STATUS:	PROPERTY LOCATION CODE:	DRAWING REF NO:	REV.
1:50	1:100	25.10.2019	Draft / Approved	SP02	**PA.03**	
DRAWN BY: 4AD LONDON	CHECKED BY & DATE: 4AD LONDON -	JOB REF: 19 126				