SCOPE OF WORKS


GENERAL BANKING HALL:

- New flooring throughout.
- Paint walls, skirting and doors throughout.
- New LED in banking hall and area behind counters. Lighthing as per matrix. Relamped throughout, trough lighting over conversation and Spot light to non-illuminated village icon.
- Replace ceiling tiles & grid with new.
- Existing M&E.
- New marketing (VE) Village icon, leaflet holder, statutory signage, counter lozenge.
- New brick slip product and social wall.
- New Queue Barrier
- Remove Hidden Host & FIB.
- New Community Lounge chairs x3, small sofa, coffee table.
- New shallow bookcases x2
- New 3m low conversation table.
- Purple ironmongery to be replaced
- New post box needed with horizontal flap
- Install newinternal ATM .
- Relocate Now into PMR 01 and remove glazing.
- Replace / repair externa ATM plinth covers
- Remove Mirror next to external ATM
- New walls into counters room.
- Replace all statutory stickers. All secondary Signage to be replaced. New way finding signage. And remove old style material and stickers throughout branch.

CONTRACTORS MUST CHECK ALL DIMENSIONS ON SITE. ONLY FIGURED DIMENSIONS ARE TO BE WORKED FROM. DISCREPANCIES MUST BE REPORTED TO THE ARCHITECT BEFORE PROCEEDING.

© THIS DRAWING IS COPYRIGHT

0 1 2 3 4 5M

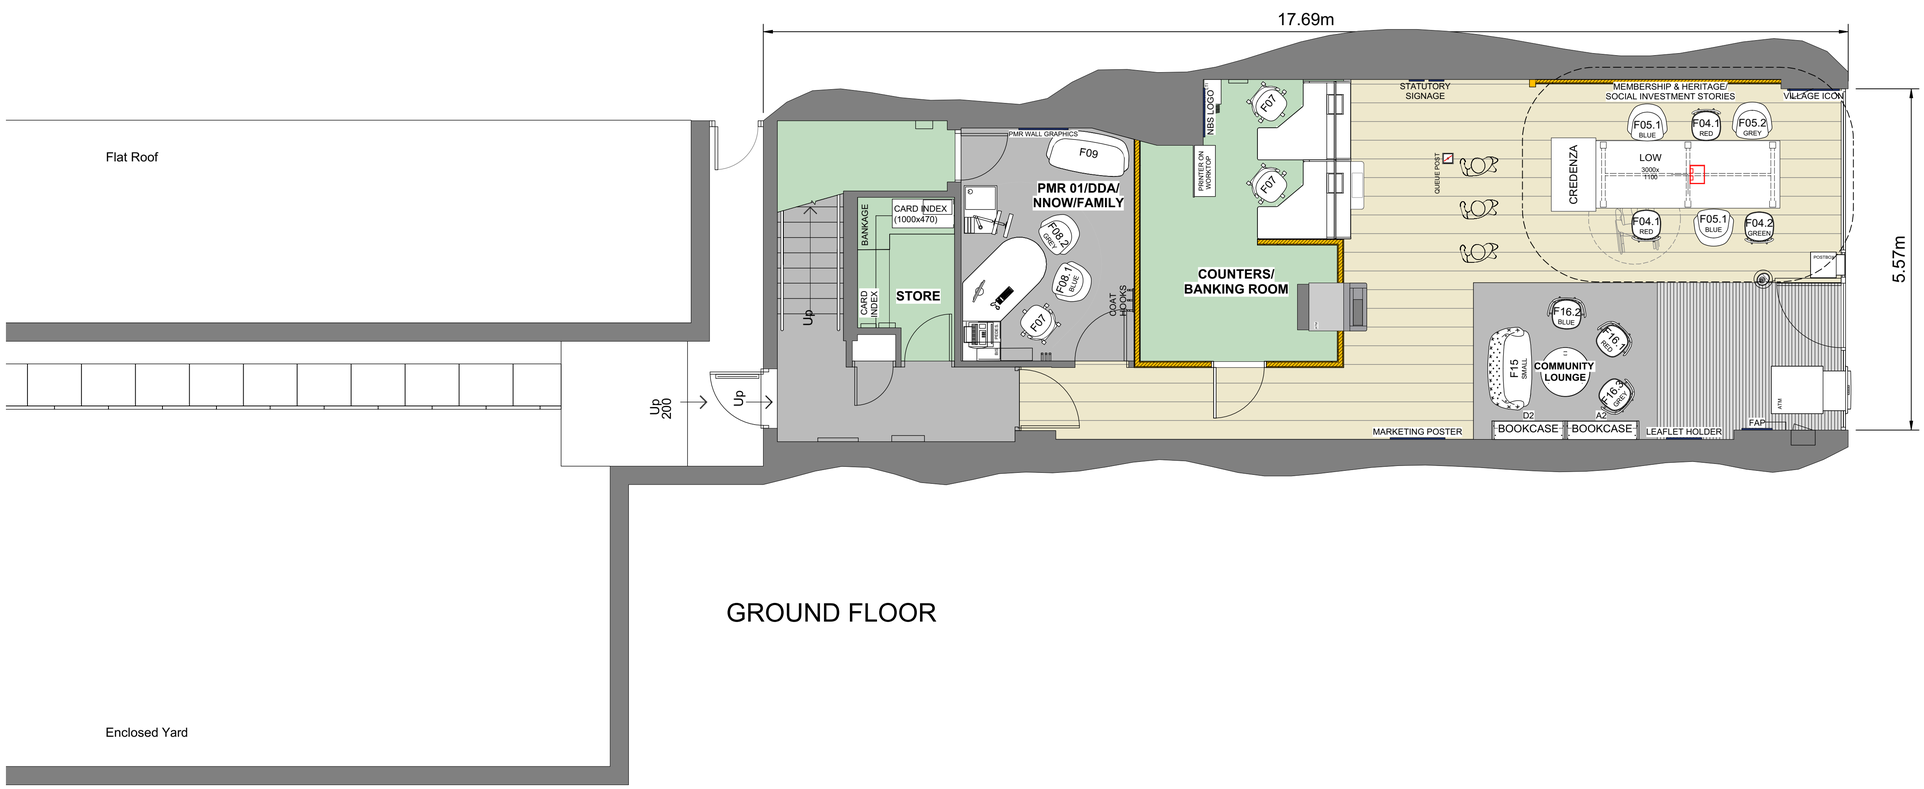

GROUND FLOOR

four architecture
cardiff • edinburgh • london • sheffield
The Lux Building
2-4 Hoxton Square
London N1 6NU
020 7613 2244

© This drawing remains the Copyright of Four Architecture and Design and may not be reproduced in whole or in any part without prior written permission.

NOTE:
All proprietory goods and materials are to be fitted in accordance with manufacturer's instructions. Codes of Practise and British Standards. All dimensions to be verified by the Contractor on site. Do not scale drawings, work to figured dimensions only.

ALL REFERENCES SHOULD BE READ IN CONJUNCTION WITH THE MOST CURRENT NATIONWIDE DESIGN GUIDES.

CLIENT

Nationwide

SPALDING
Branch Transformation Programme

REVISIONS

BRANCH NAME & PREFIX:
Name: Spalding
4 Hall Place, PE11 1SA
Prefix: 640

DRAWING TYPE:
PLANNING APPLICATION
PROPOSED GROUND FLOOR GA

SCALE @ A1:	SCALE @ A3:	DATE DRAWN:	STATUS:	PROPERTY LOCATION CODE:	DRAWING REF NO:	REV.
1:50	1:100	25.10.2019				
DRAWN BY: 4AD LONDON	CHECKED BY & DATE: 4AD LONDON -	JOB REF: 19 126	Draft / Approved	SP02	**PA.04**	