





South-East Elevation

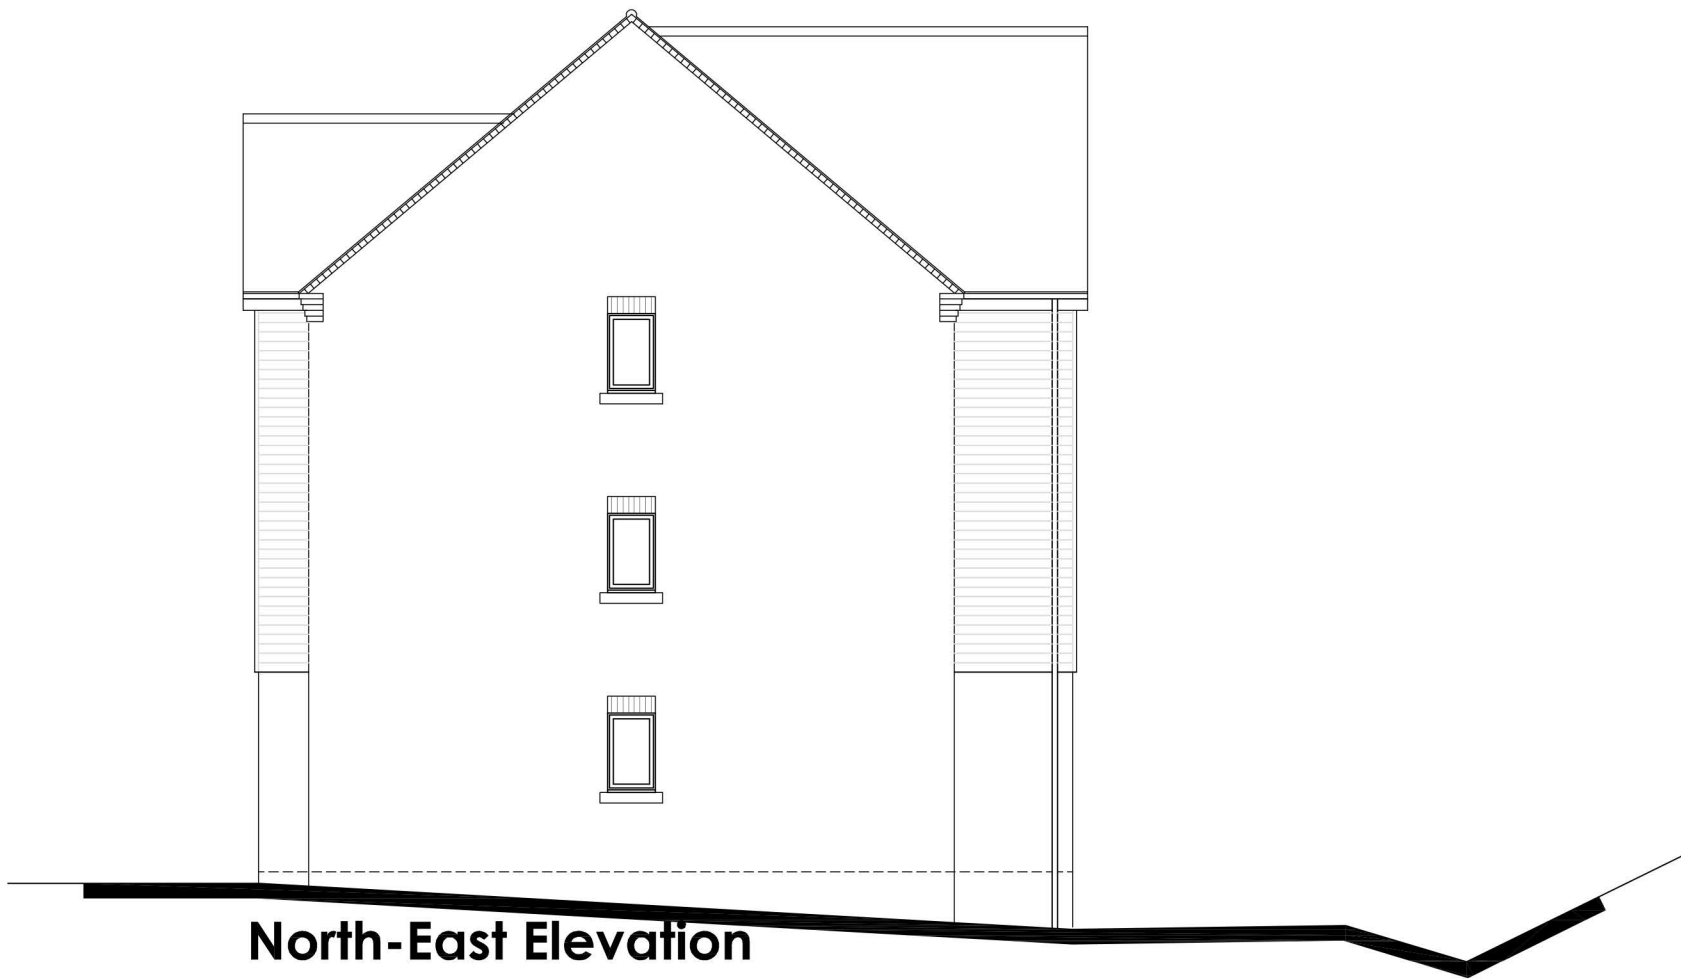

North-East Elevation



North-West Elevation

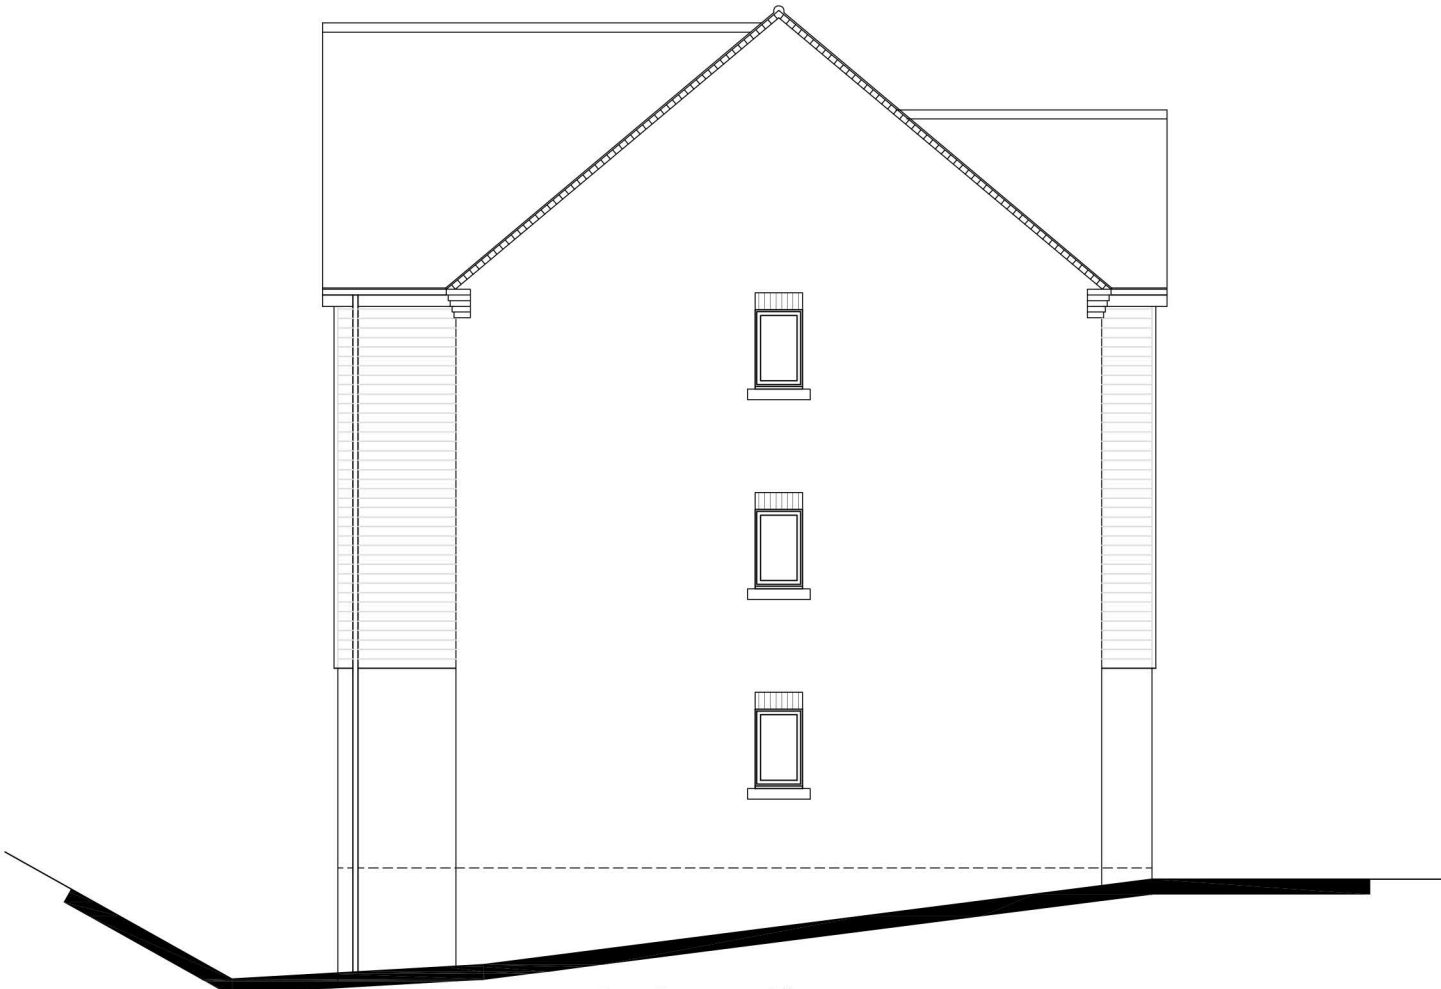

South-West Elevation

Do not scale directly from this drawing. All discrepancies are to be brought to the attention of the below office.
The copyright to this drawing is owned by studio 11 architecture.

REVISION	DATE	DRAWN	DESCRIPTION
CLIENT	Mr D Wood		
PROJECT	Roman Bank, Spalding		
DRAWING	Elevations		
SCALE	1: 100 @ A2	DRAWN	BCP/CLH
DATE	02.10.2017		
STUDIO 11 ARCHITECTURE LTD, THE BOATHOUSE, HARBOUR SQUARE, NENE PARADE, WISBECH, CAMBRIDGESHIRE. PE13 3BH T: 01945 467339 E: design@studio11architecture.co.uk W: www.studio11architecture.co.uk OFFICES: THE SPARKHOUSE, LINCOLN, LINCOLNSHIRE LN6 7TS THE BOATHOUSE, WISBECH, CAMBRIDGESHIRE PE13 3BH KEYSTONE INNOVATION CENTRE, THETFORD, NORFOLK IP24 1JD			