




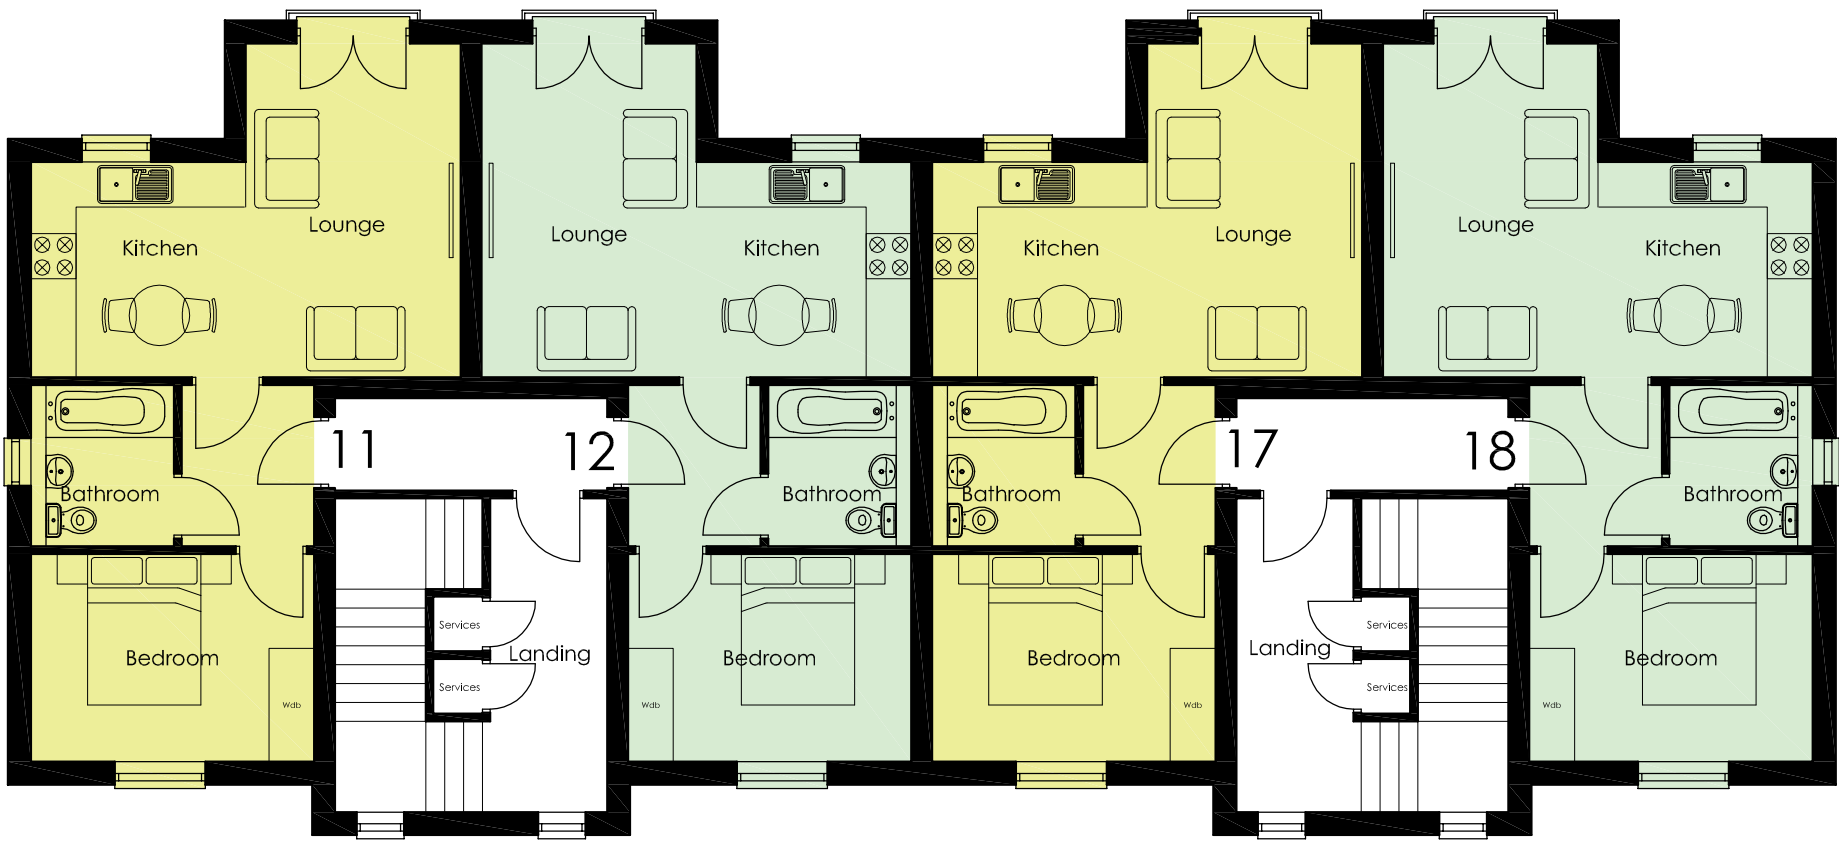

Second Floor Plan

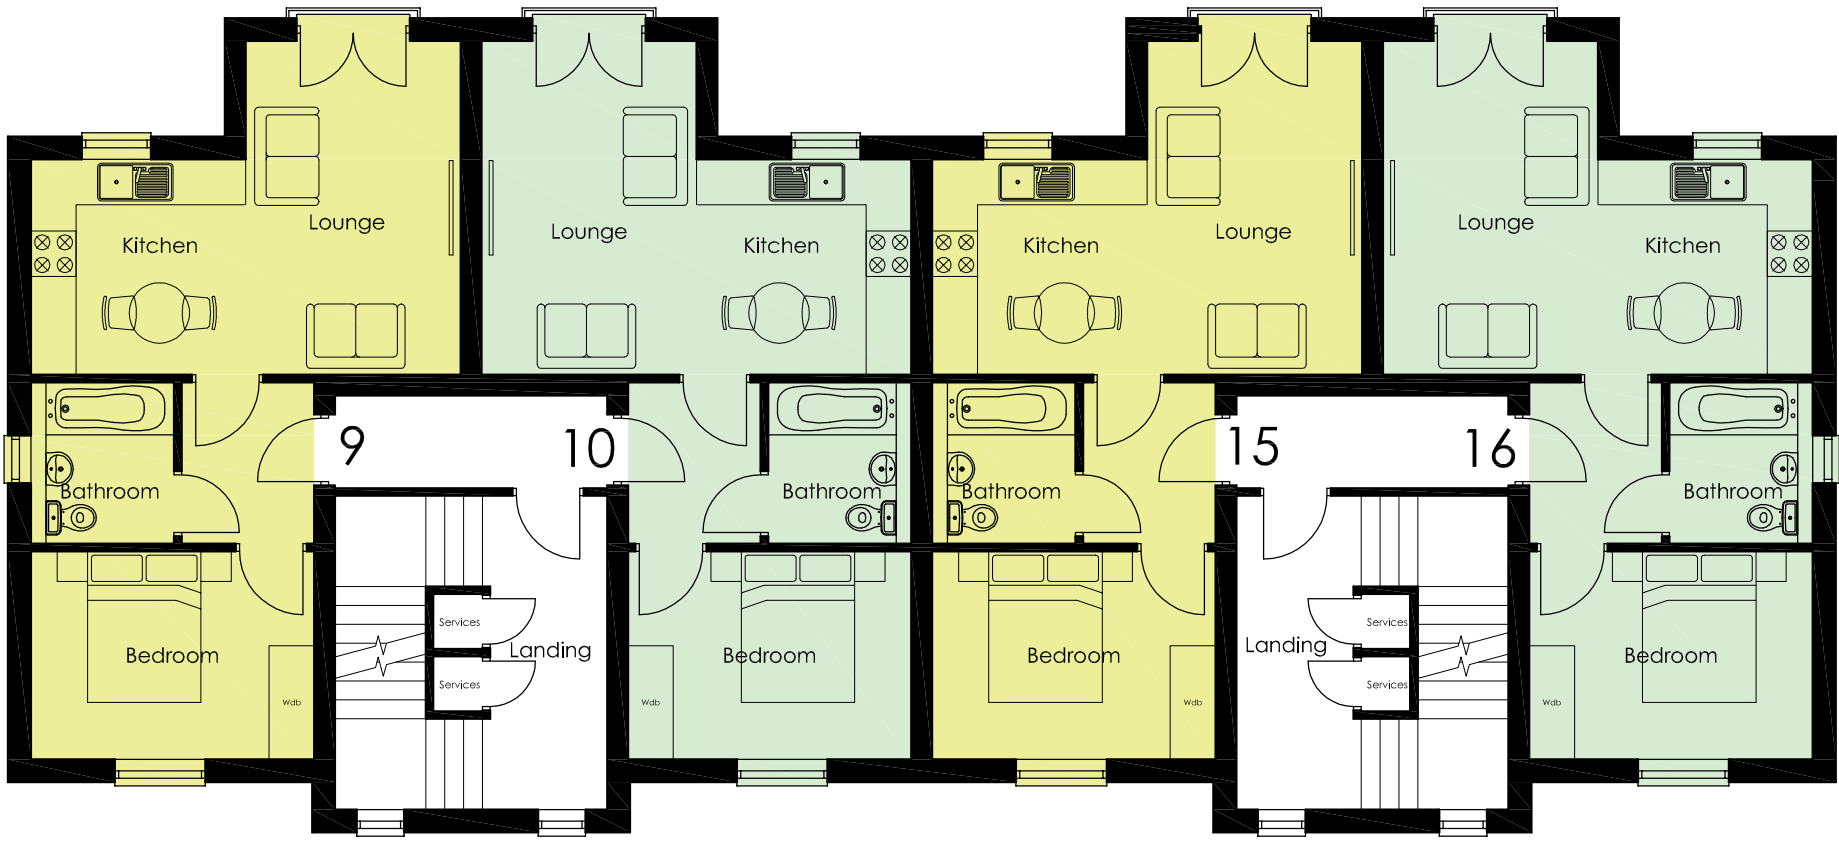

First Floor Plan

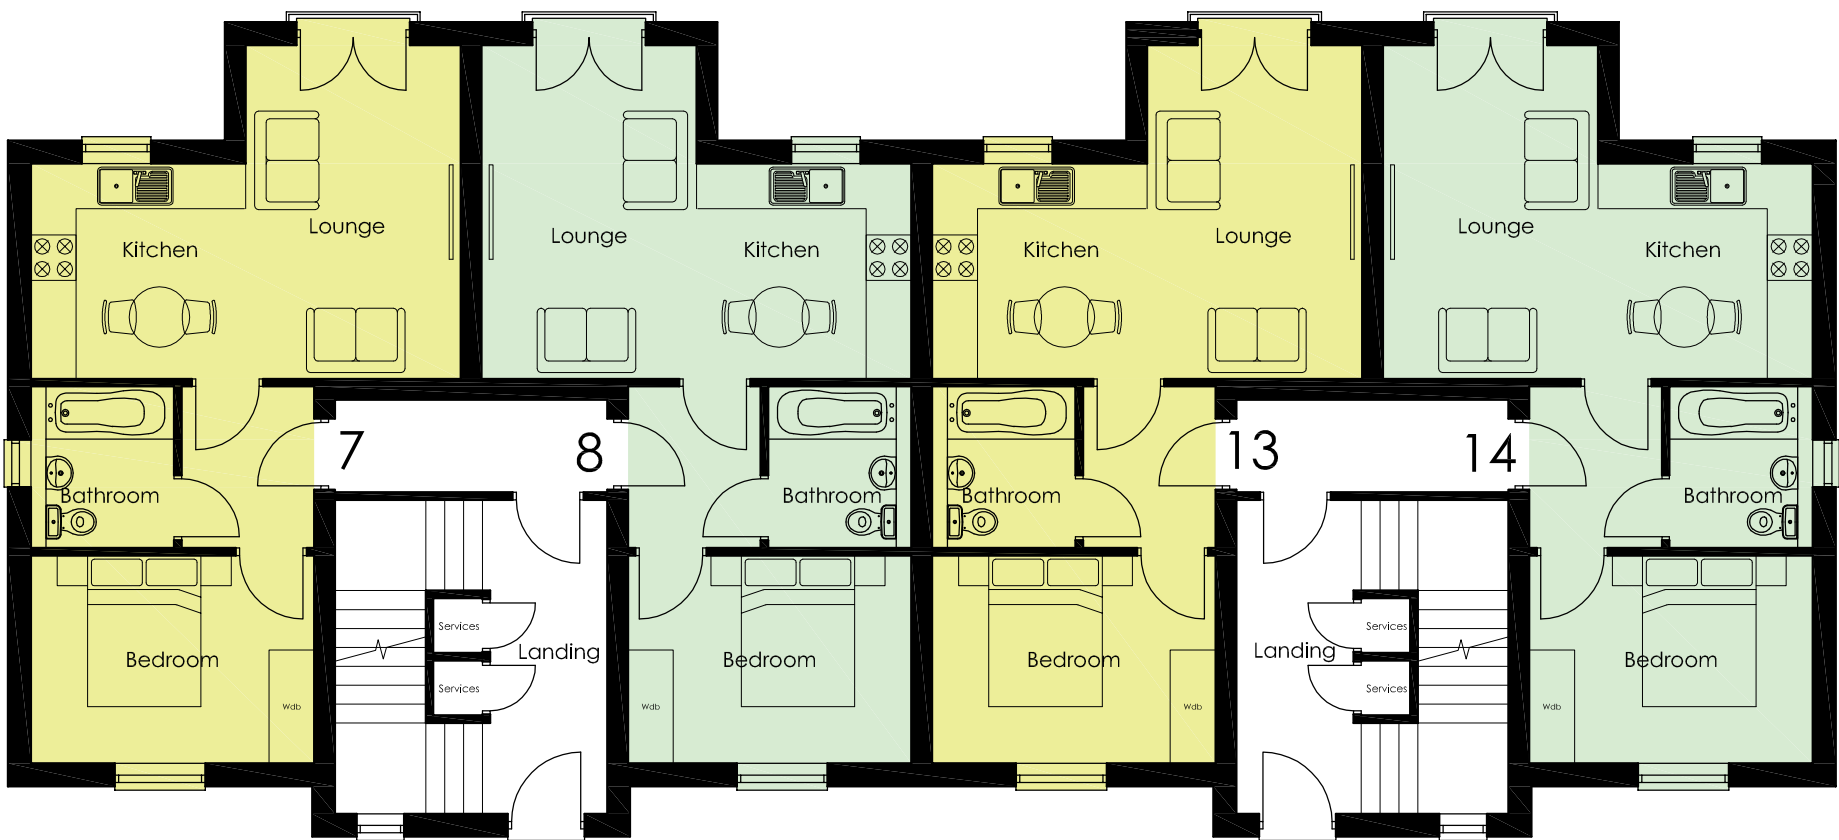

Ground Floor Plan

REVISION	DATE	DRAWN	DESCRIPTION
CLIENT	Mr D Wood		
PROJECT	Roman Bank, Spalding		
DRAWING	Sketch Floor Plans		
SCALE	1: 100 @ A2	DRAWN	BCP/CLH DATE 02.10.2017

