
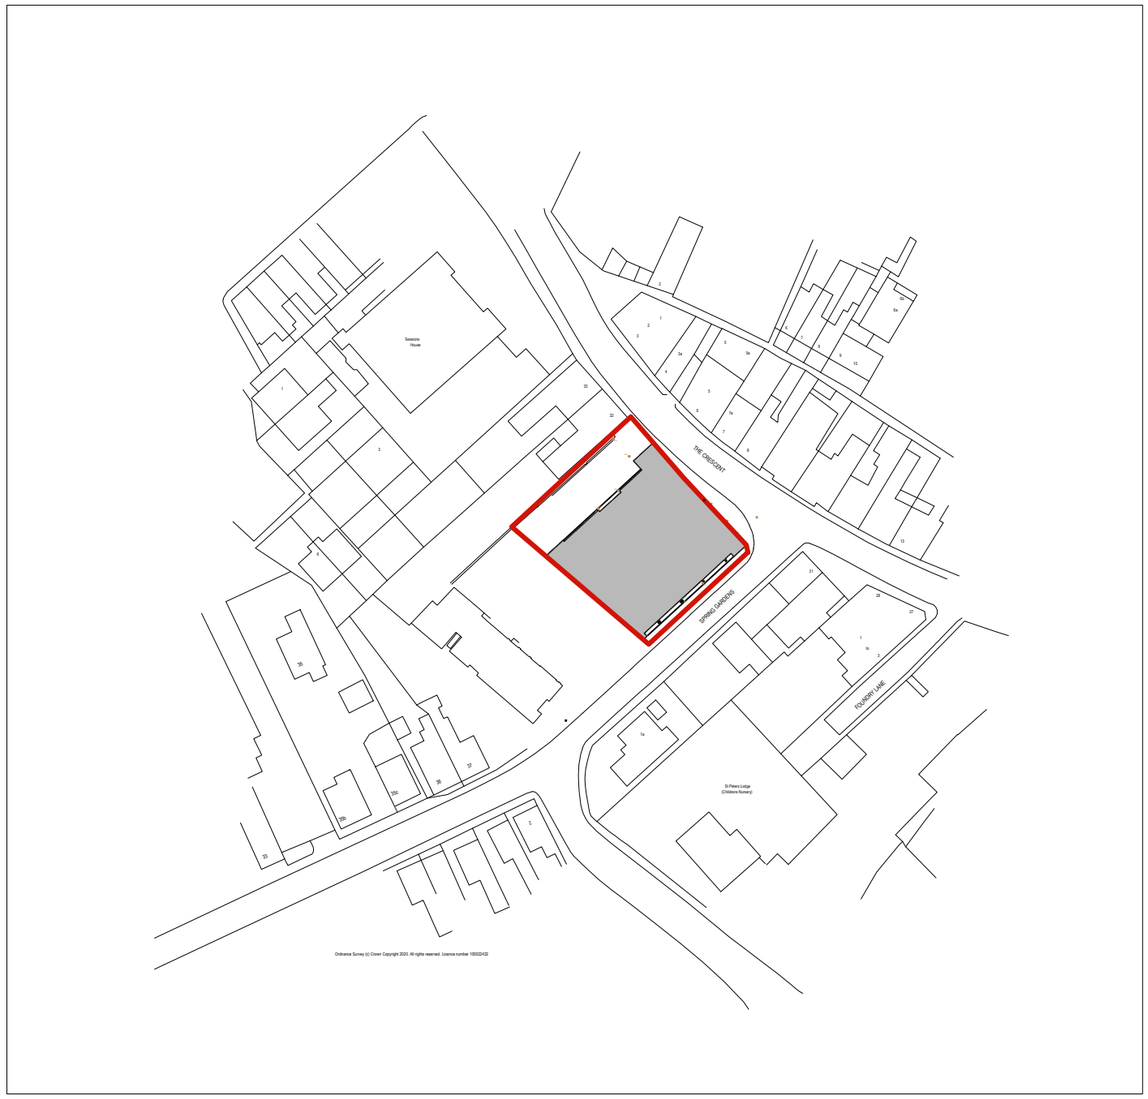


Location Plan | 1:1250

0 25m 50m SCALE 1:1250

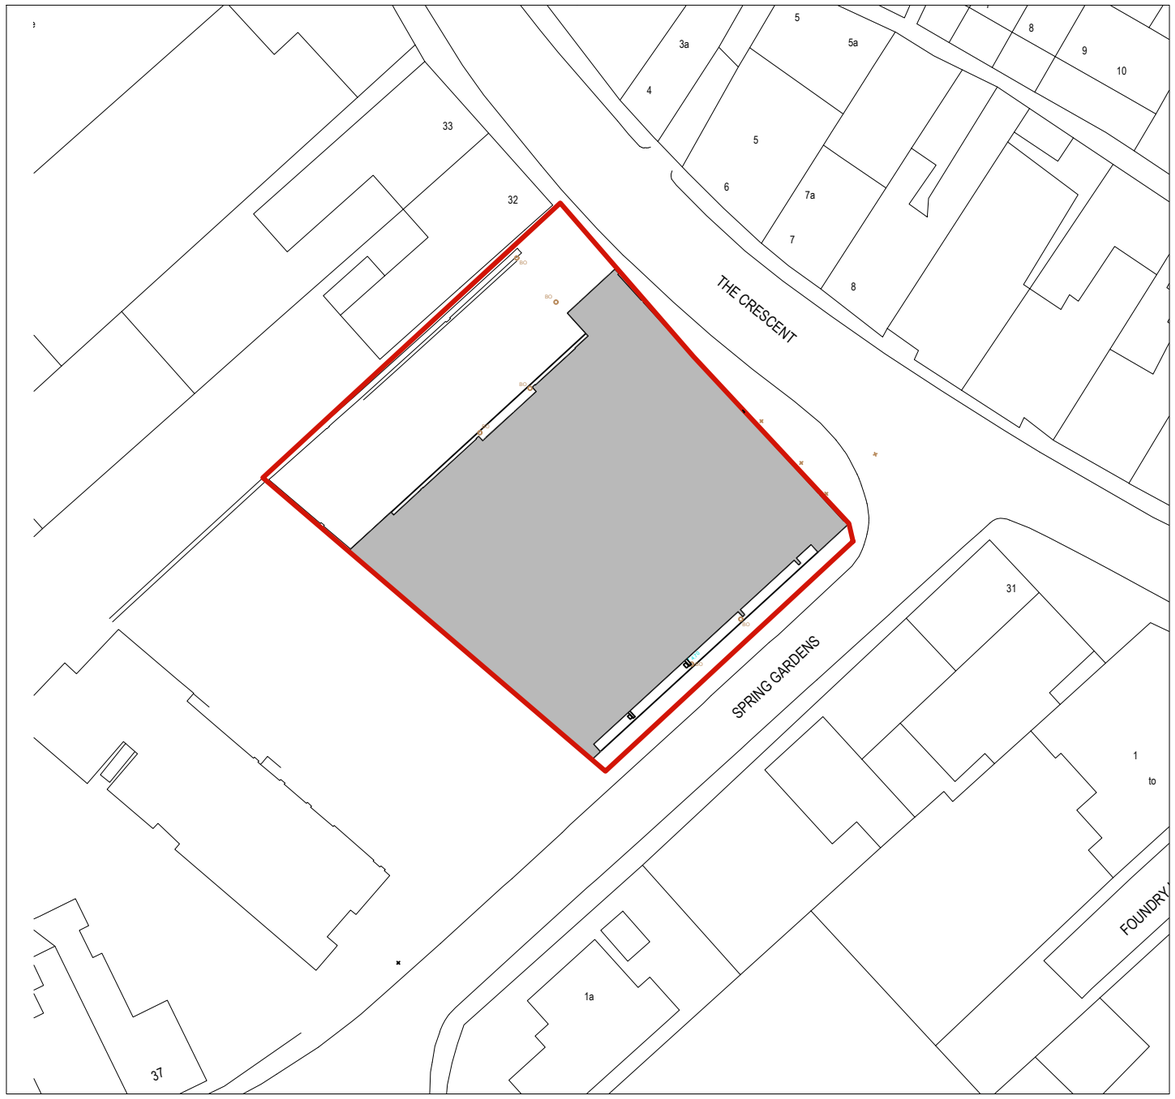

Block Plan | 1:500

0 10m 20m SCALE 1:500

Rev	Date/ Checked
P1: PLANNING	04/08/21 ZH

ZEAL WILKES

Architecture
Planning
Interior Design

a: 81 London Road, Leicester, LE2 0PF
e: studio@zealwilkes.co.uk
c: 077 6557 6557

Proposed Mixed-Use, Retail and Residential
Mr S.Gareb
The Crescent, Spalding, Lincolnshire

Block and Location Plan

Issue Purpose:			PLANNING
Drawn by:	ZH	Checked by:	-
Scale @ A3:	As shown	Date:	August 2021
CAD ref:	Dwg no.:		Rev:
2008 001	2008/01/100		-

Copyright reserved. Dimensions to be checked on site. Discrepancies to be reported before proceeding