
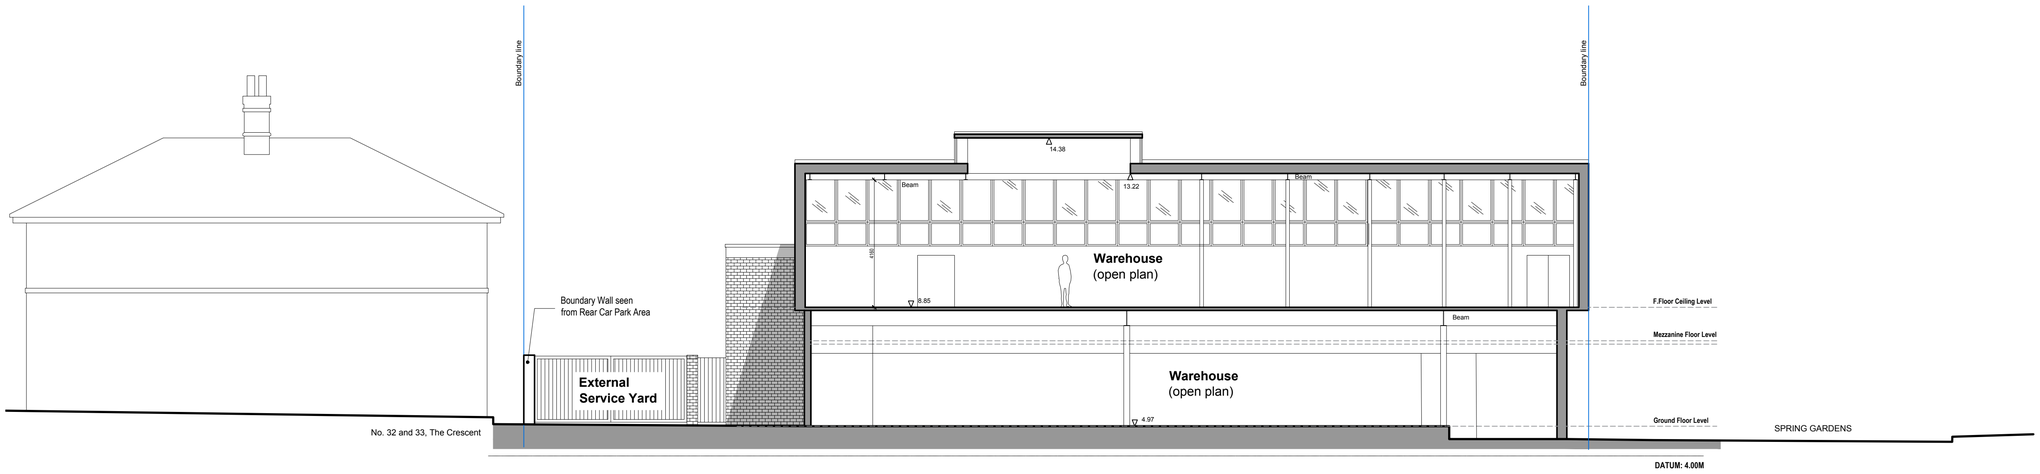


Existing | Section A-A

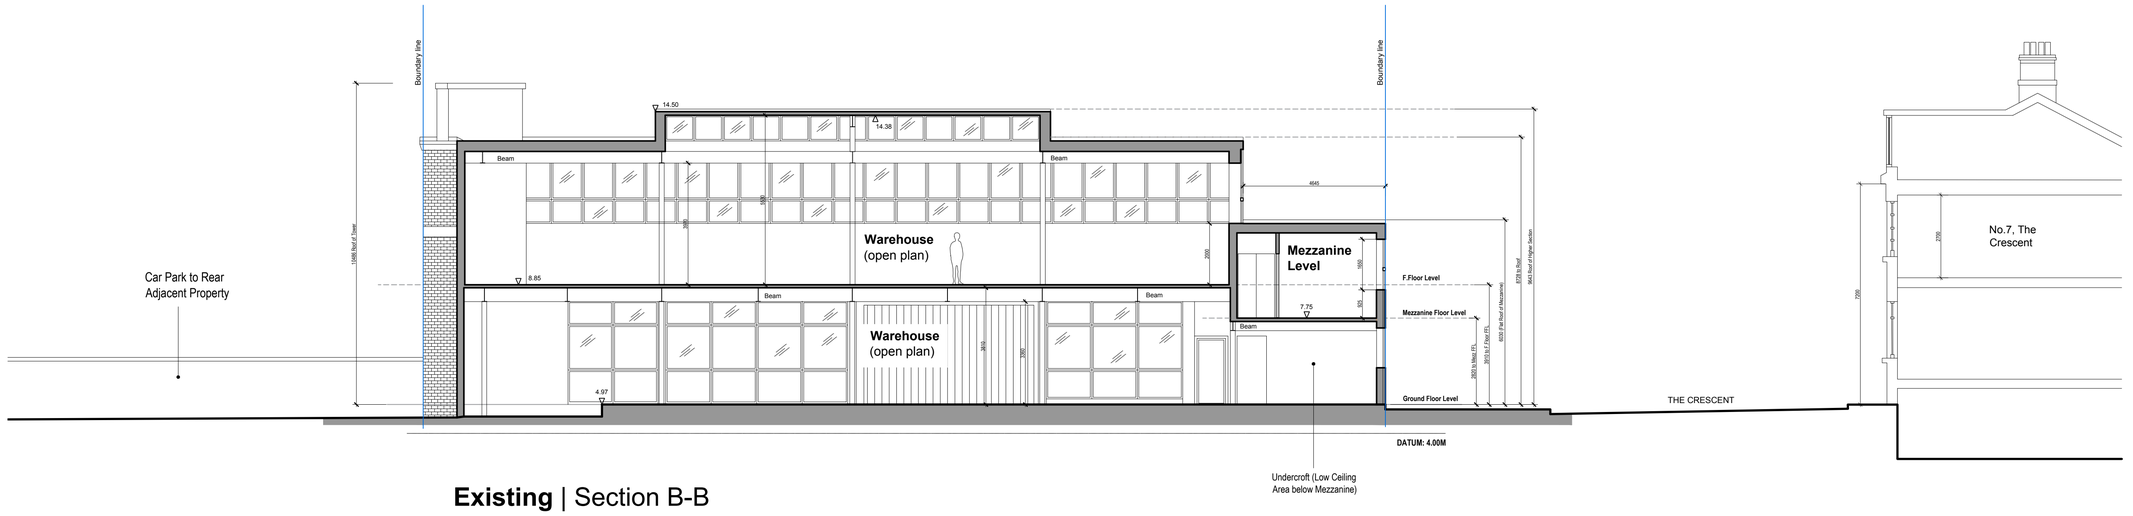

Existing | Section B-B

0 2.5m 5m
SCALE 1:100

FIRST ISSUE: PLANNING	04/08/21 ZH
Rev	Date/Checked

ZEAL WILKES
Architecture
Planning
Interior Design
a: 81 London Road, Leicester, LE2 0PF
e: studio@zealwilkes.co.uk
c: 077 6557 6557

Proposed Mixed-Use, Retail and Residential
Mr S.Gareb
The Crescent, Spalding, Lincolnshire

Existing Sections AA, BB

Issue Purpose:	PLANNING
Drawn by: ZH	Checked by: -
Scale @ A1: 1:100	Date: August 2021
CAD ref: 2008 001	Dwg no.: 2008/01/220
	Rev: -

Copyright reserved. Dimensions to be checked on site. Discrepancies to be reported before proceeding