


Location Plan

Site Address: 2, Halmer Gardens, Spalding, PE11 2EF

Date Produced: 28-Oct-2025

Scale: 1:1250 @A4

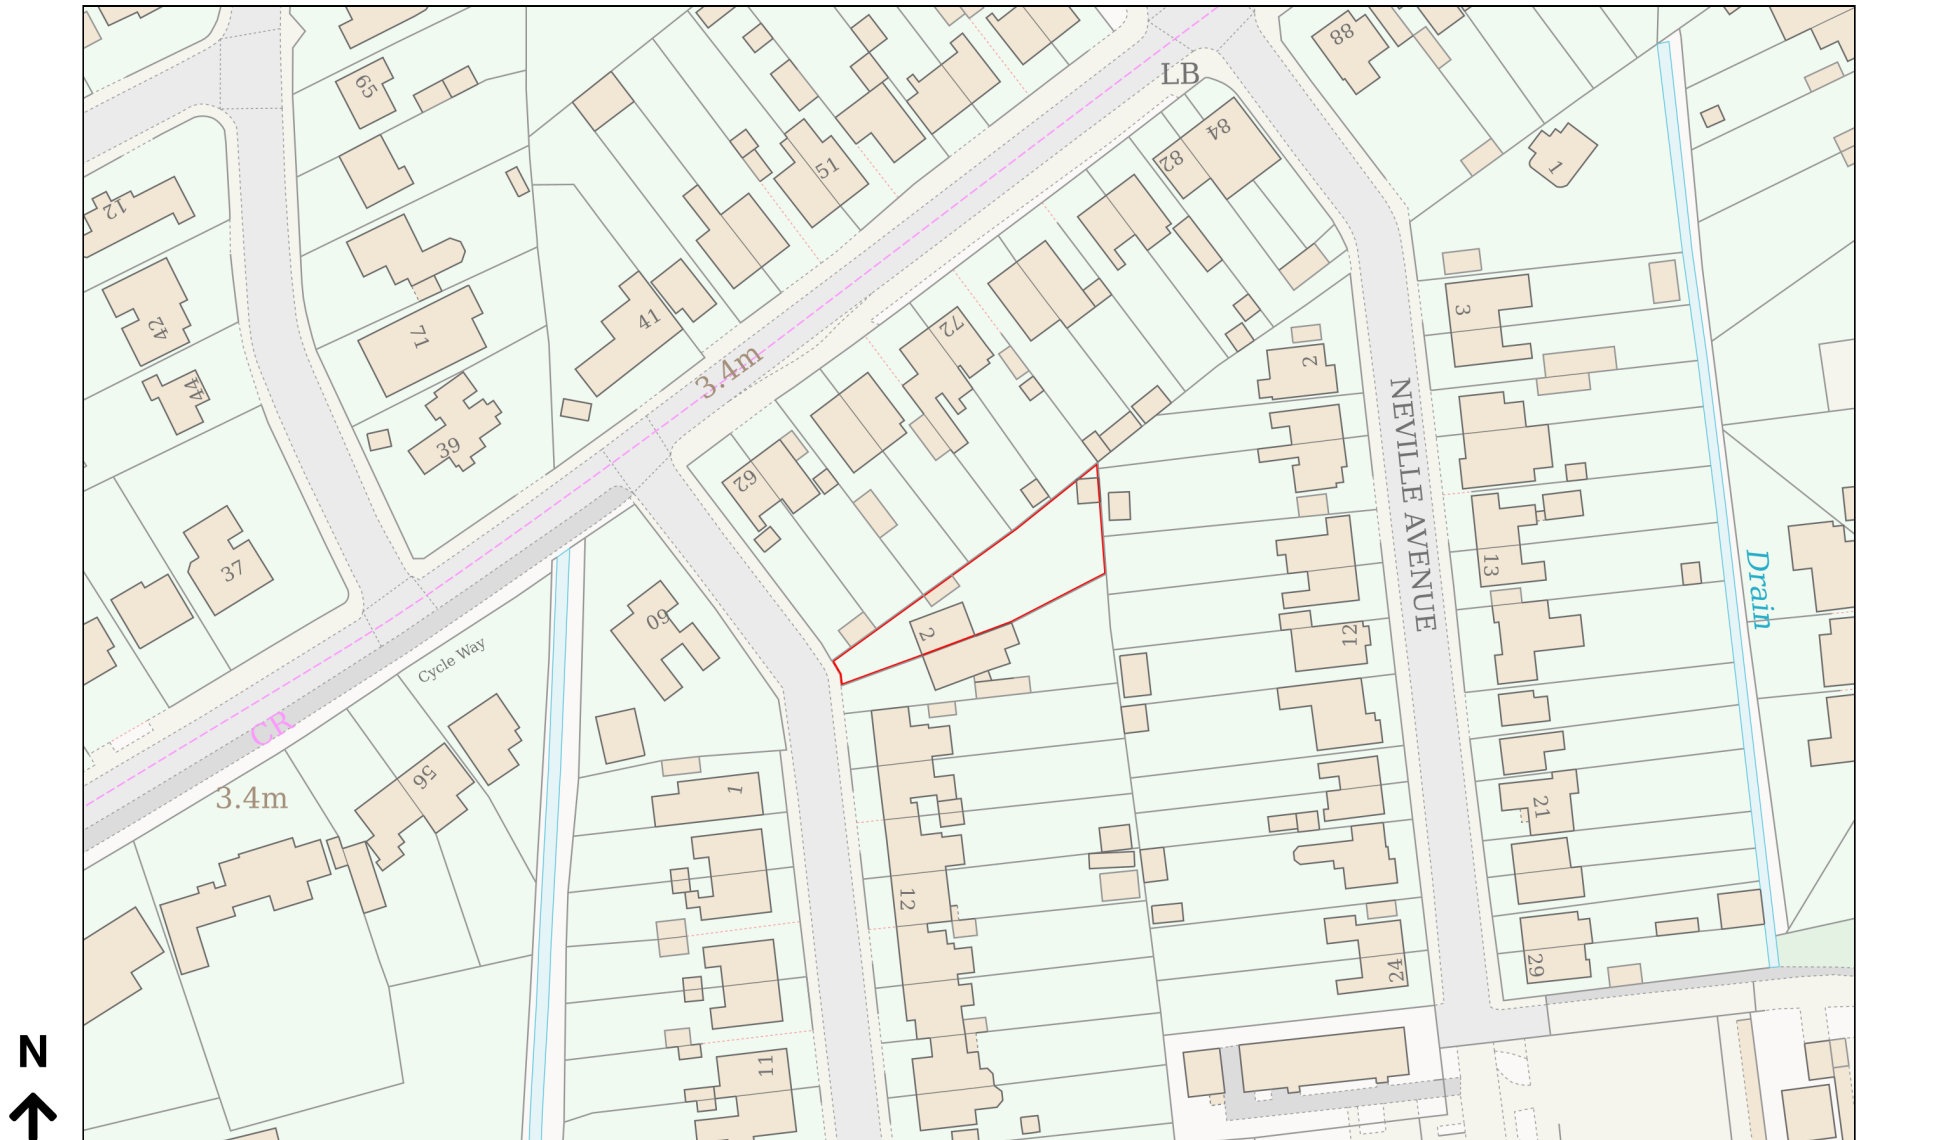

Planning Portal Reference: PP-14436381v1