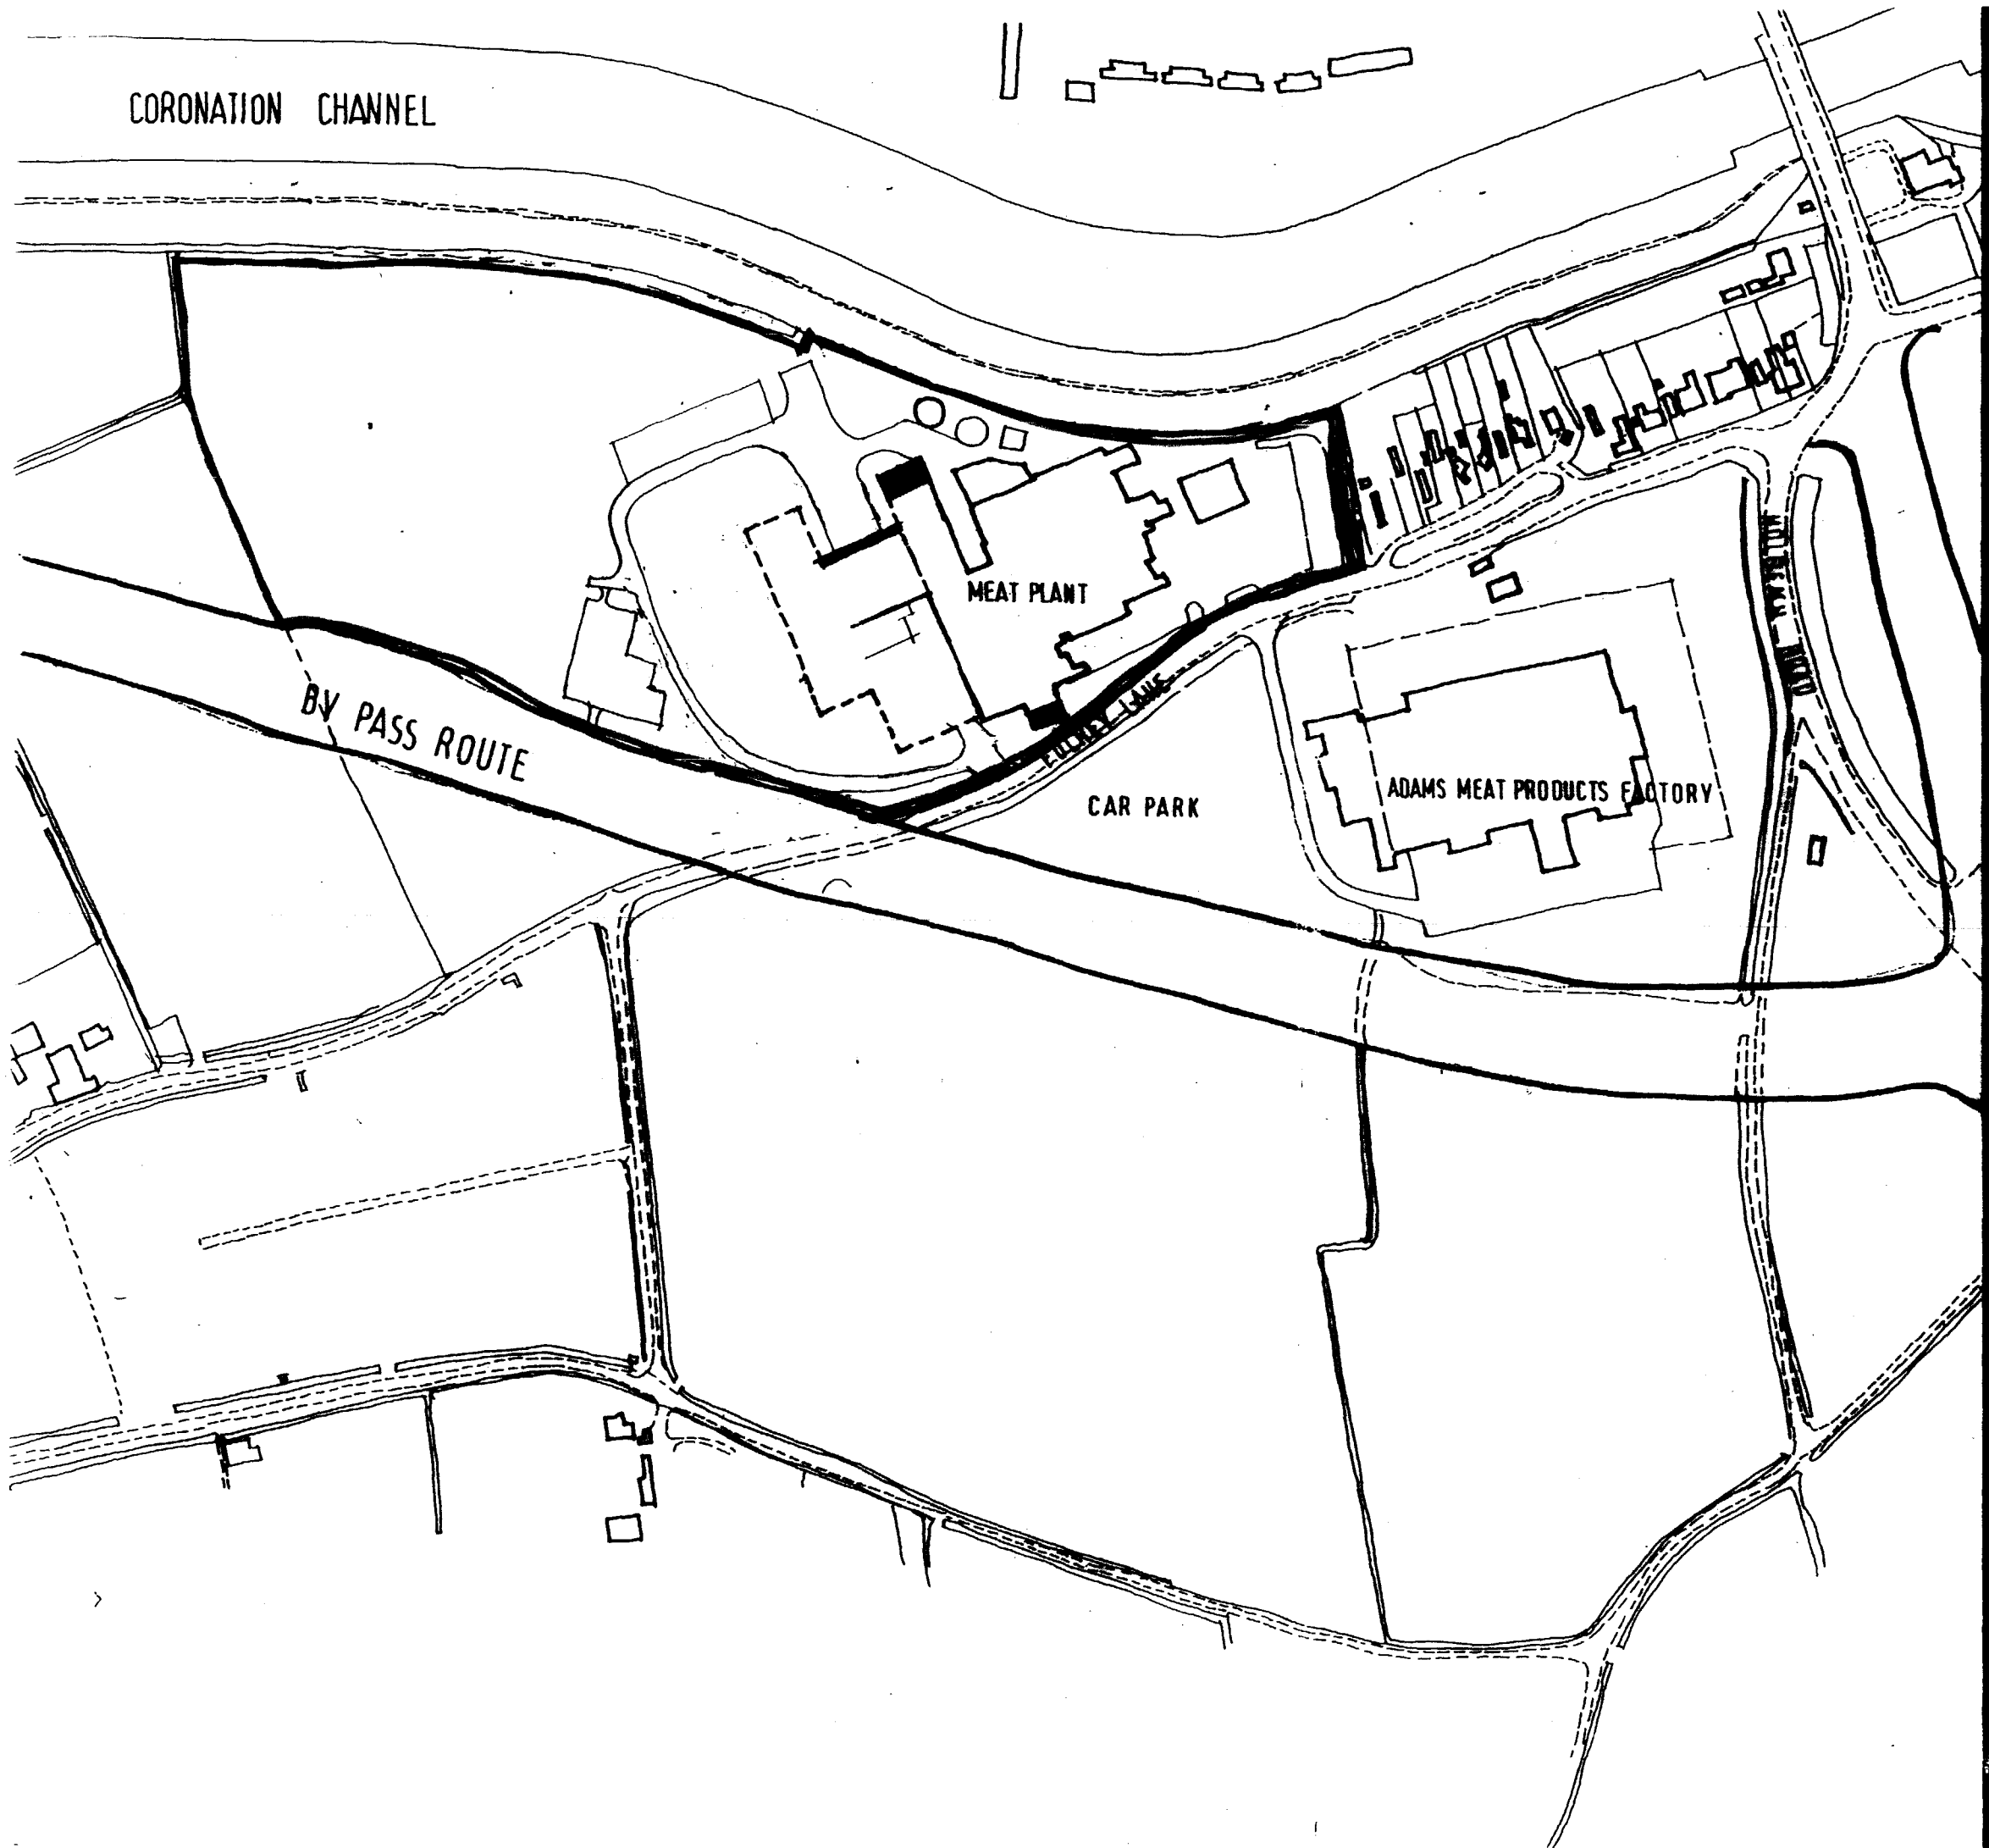


PETER HADDON AND PARTNERS

CHARTERED ARCHITECTS

The Old Rectory
Milton Malsor
Northampton NN7 3AQ
tel 0604 858916 fax 0604 859123

REVISIONS

SOUTH HOLLAND DC
HOUSING & PLANNING
25 NOV 1993
Ref: 1063/96

Contractors must check all dimensions on site : all discrepancies must be reported immediately to the architect before proceeding.

PROPOSED RETAIL CUTTING FACILITY
GEO ADAMS AND SONS LTD.
MEAT PLANT FULNEY LANE SPALDING LINCS.

LOCATION PLAN

SCALE	DATE	DRAWN
1:2500	MAY 91	E. P.

DWG NO 2073/36

This drawing is copyright