

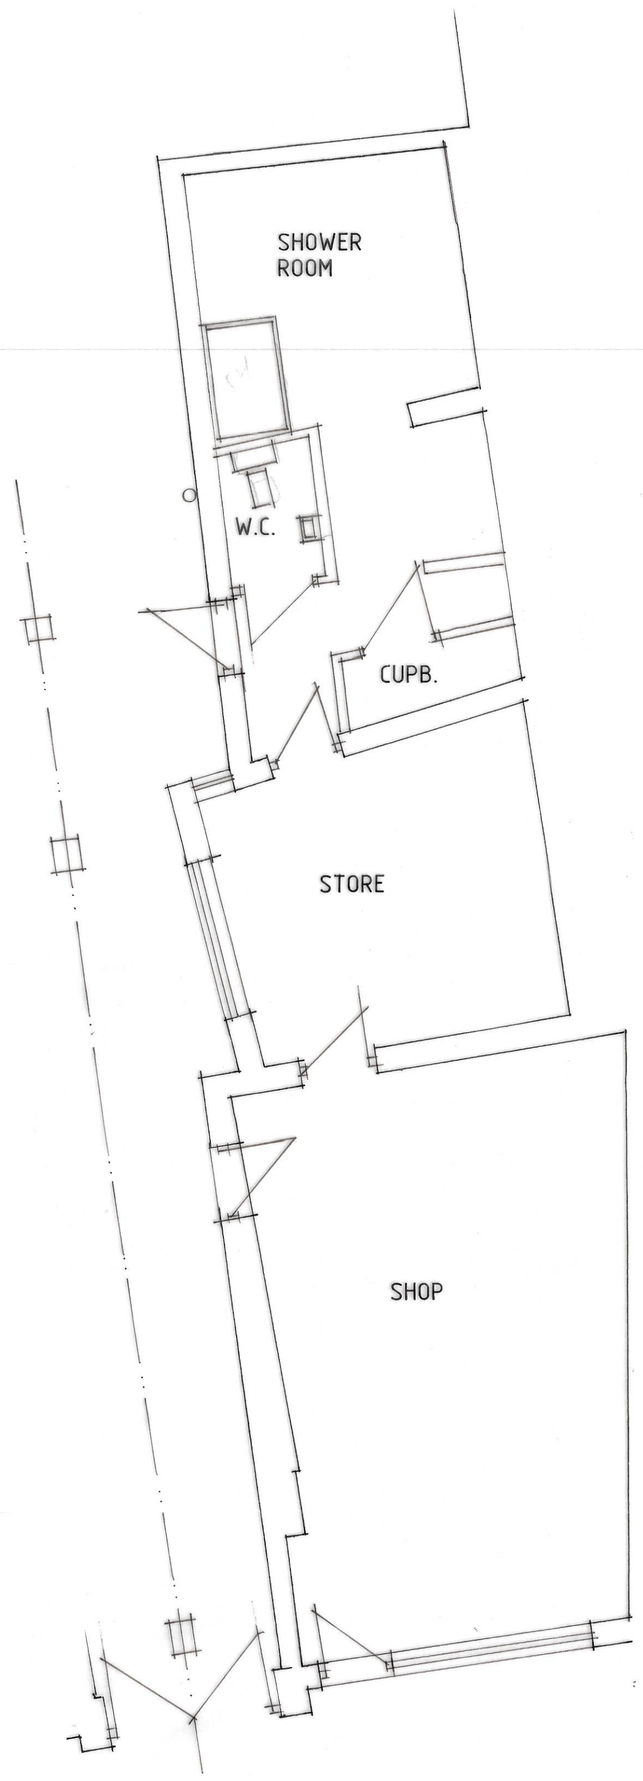


GROUND FLOOR PLAN

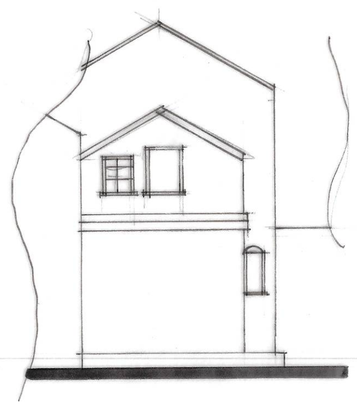

REAR

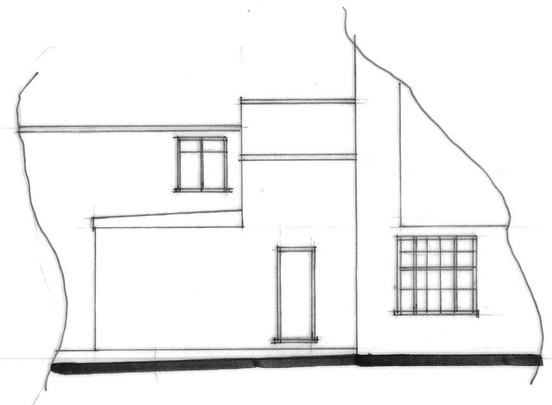

SIDE

Status DESIGN
CONSULTANTS IN ARCHITECTURE & PLANNING

PROPOSED CONVERSION OF REAR PART OF EXISTING SHOP TO A BED SIT AT 16 NEW ROAD, SPALDING
FOR

MR. M. ERGUVEN.

PLANS AS EXISTING

1:50	1:100	SD24-026/1
JULY-24		B.GILHAM.

2 Edinburgh Walk, Holbeach,
Spalding, Lincs. PE12 7AP
Tel: 01406 424343 Fax: 01406 490702

SD24-026/1